


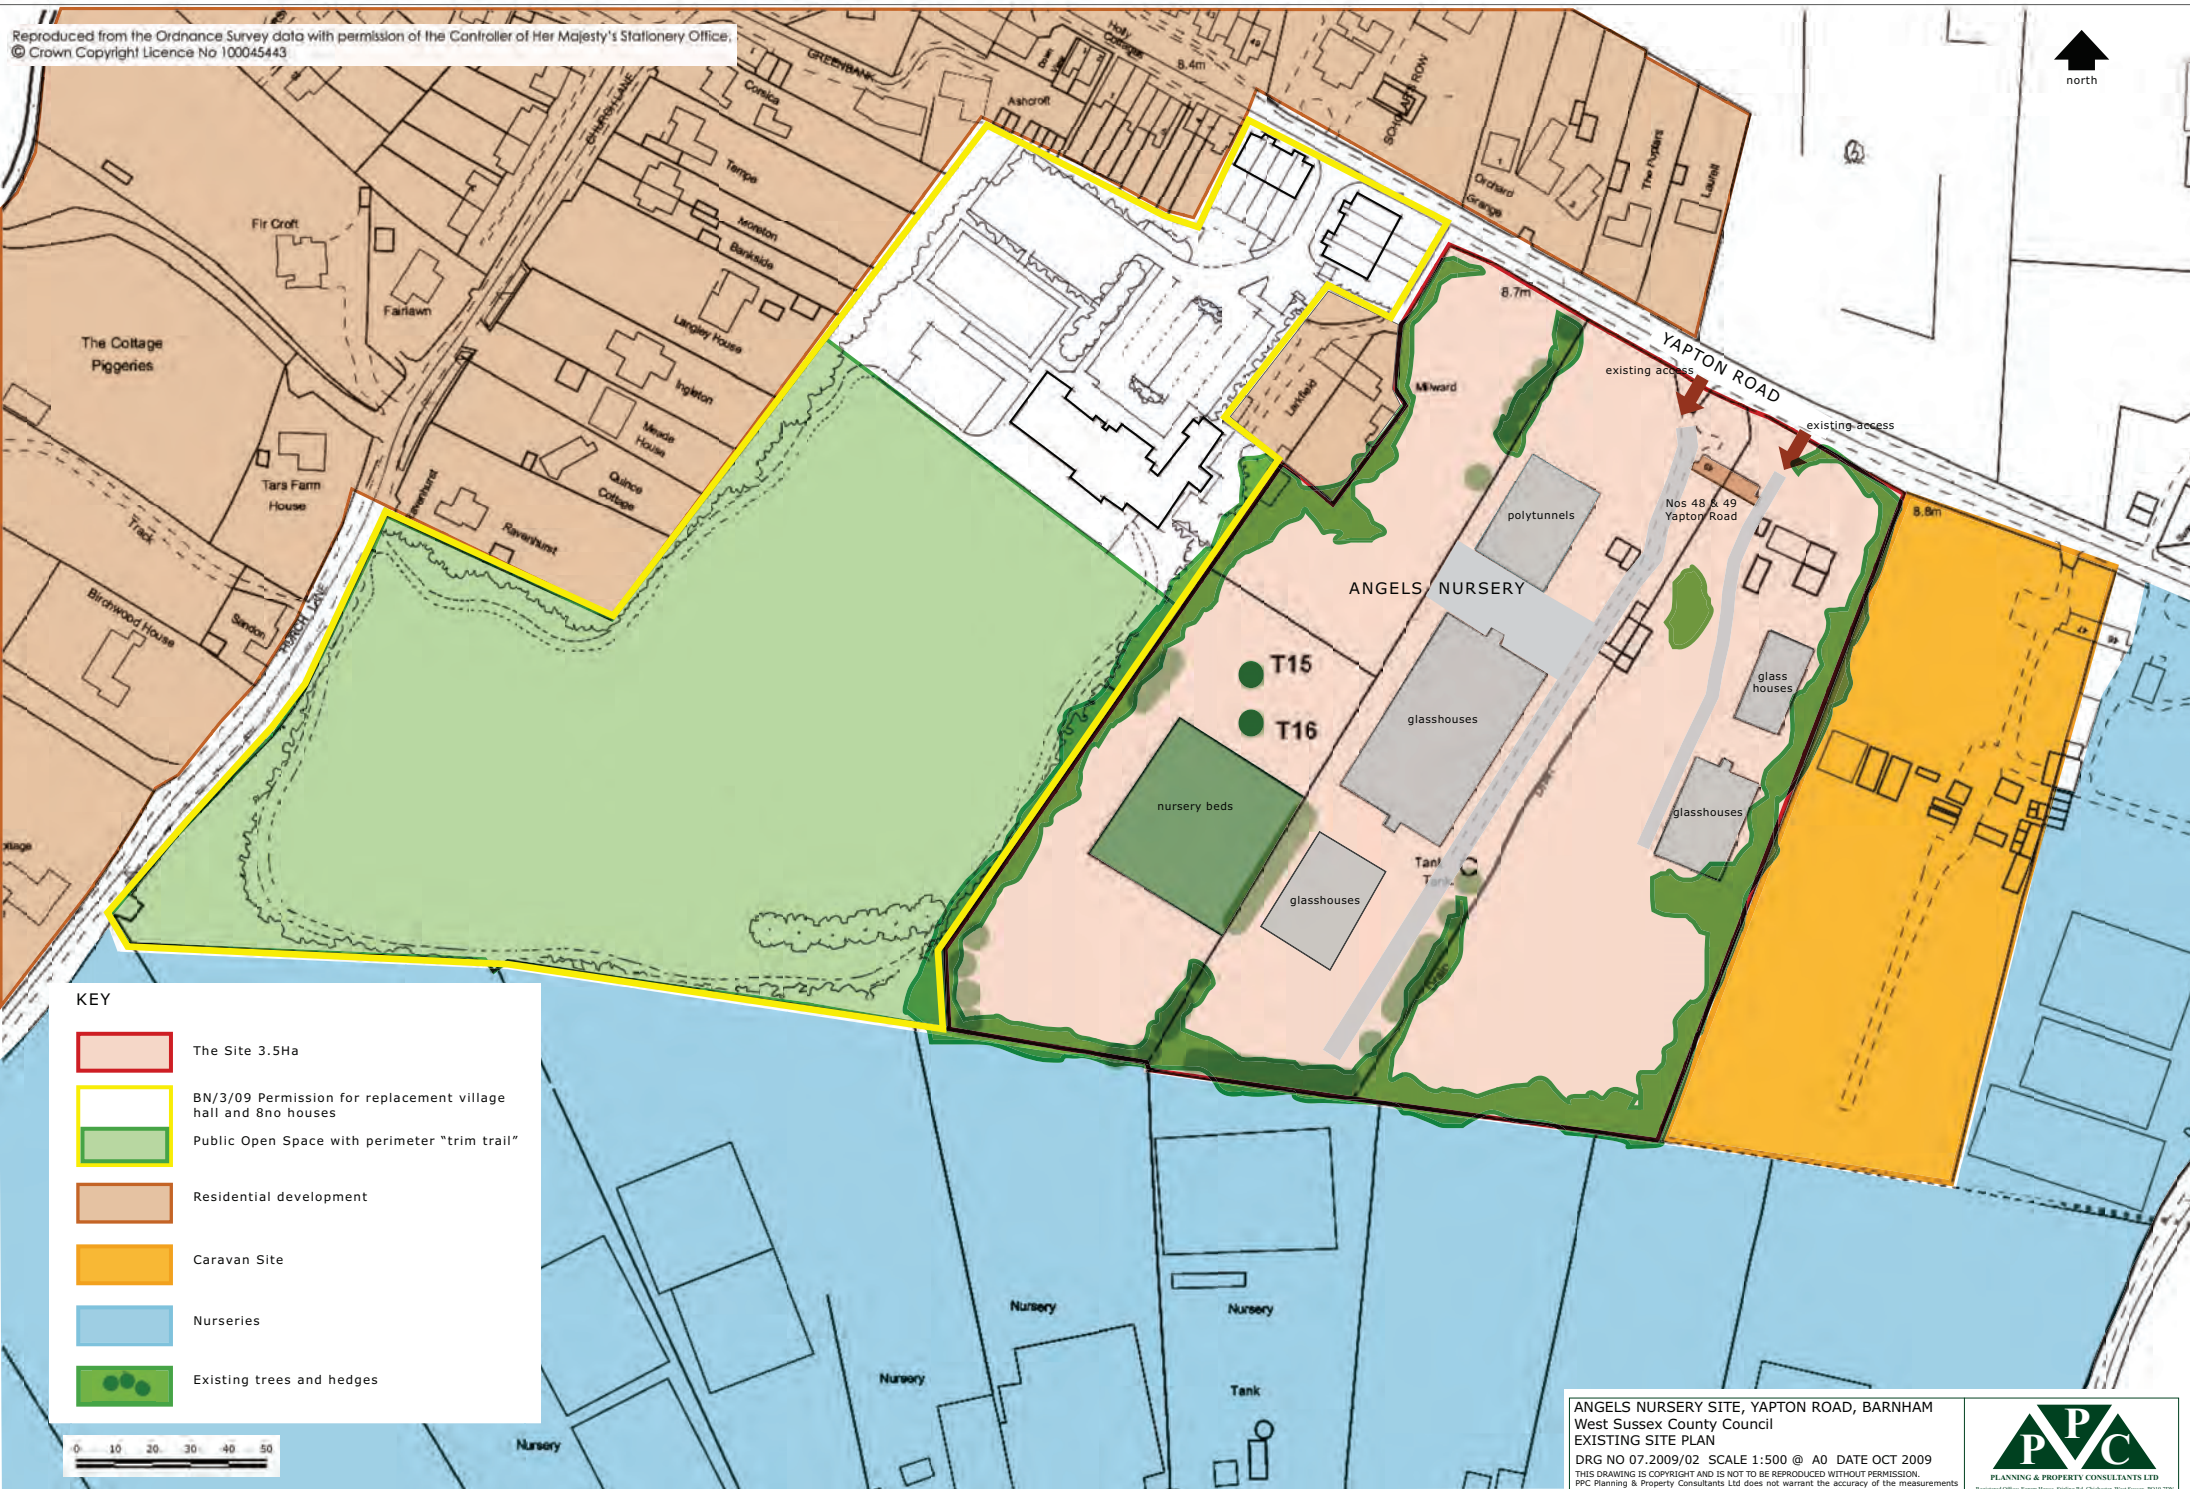

KEY

- The Site 3.5Ha
- BN/3/09 Permission for replacement village hall and 8no houses
- Public Open Space with perimeter "trim trail"
- Residential development
- Caravan Site
- Nurseries
- Existing trees and hedges

ANGELS NURSERY SITE, YAPTON ROAD, BARNHAM
West Sussex County Council
EXISTING SITE PLAN
DRG NO 07.2009/02 SCALE 1:500 @ A0 DATE OCT 2009
THIS DRAWING IS COPYRIGHT AND IS NOT TO BE REPRODUCED WITHOUT PERMISSION.
PPC Planning & Property Consultants Ltd does not warrant the accuracy of the measurements supplied by third parties. Dimensions should not be scaled from the drawing other than for illustration purposes for planning applications.

