






Rear Elevation

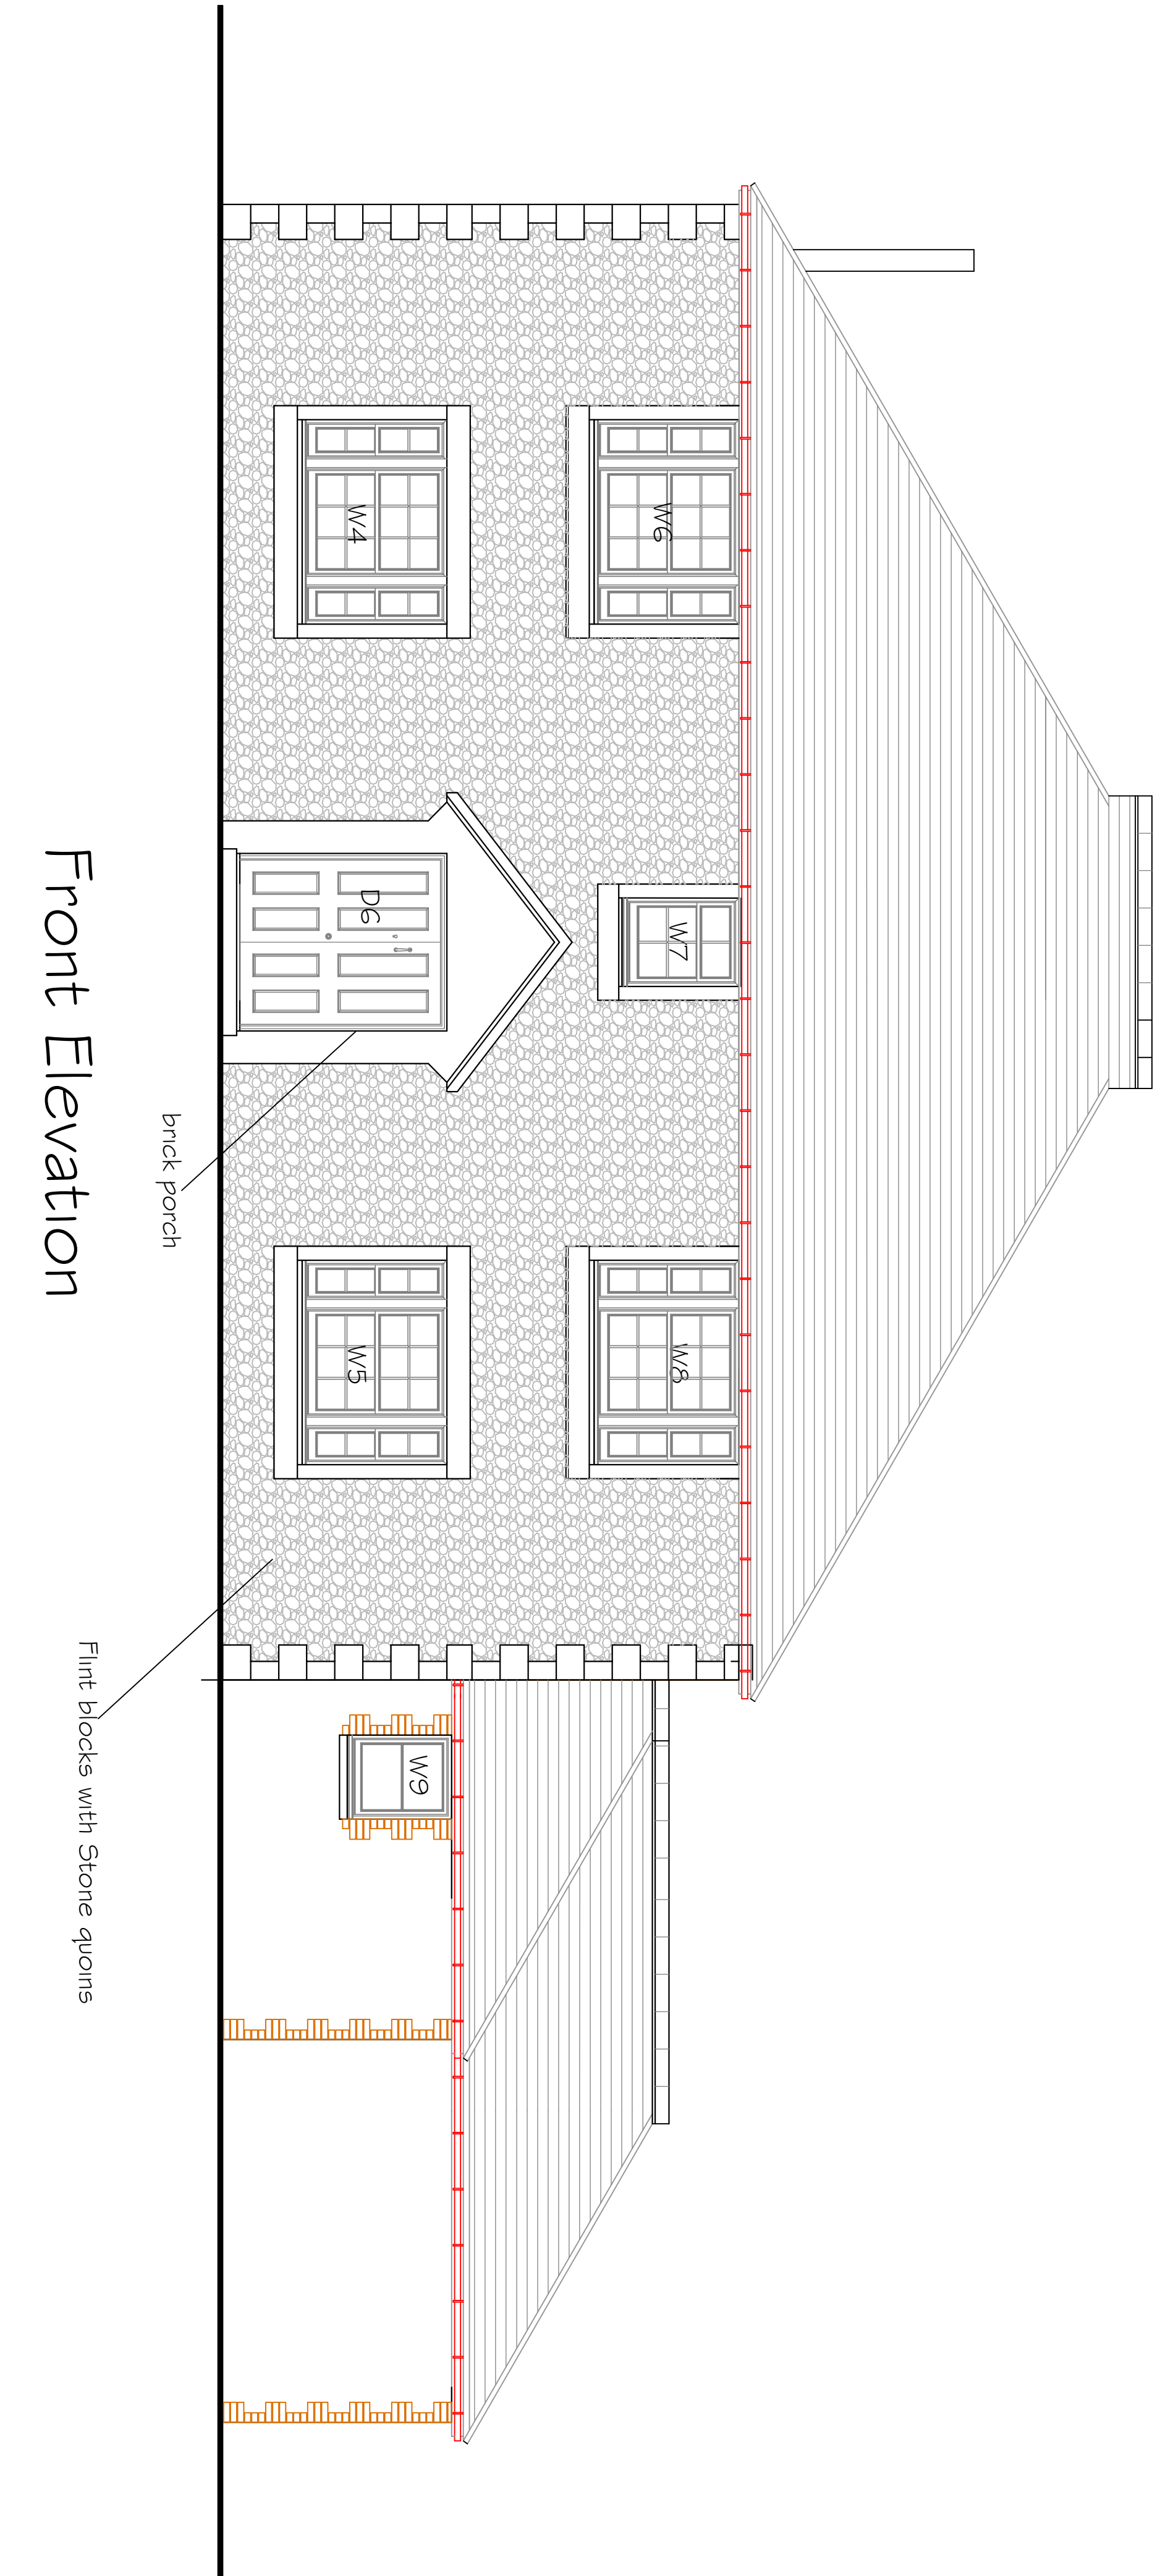

Front Elevation

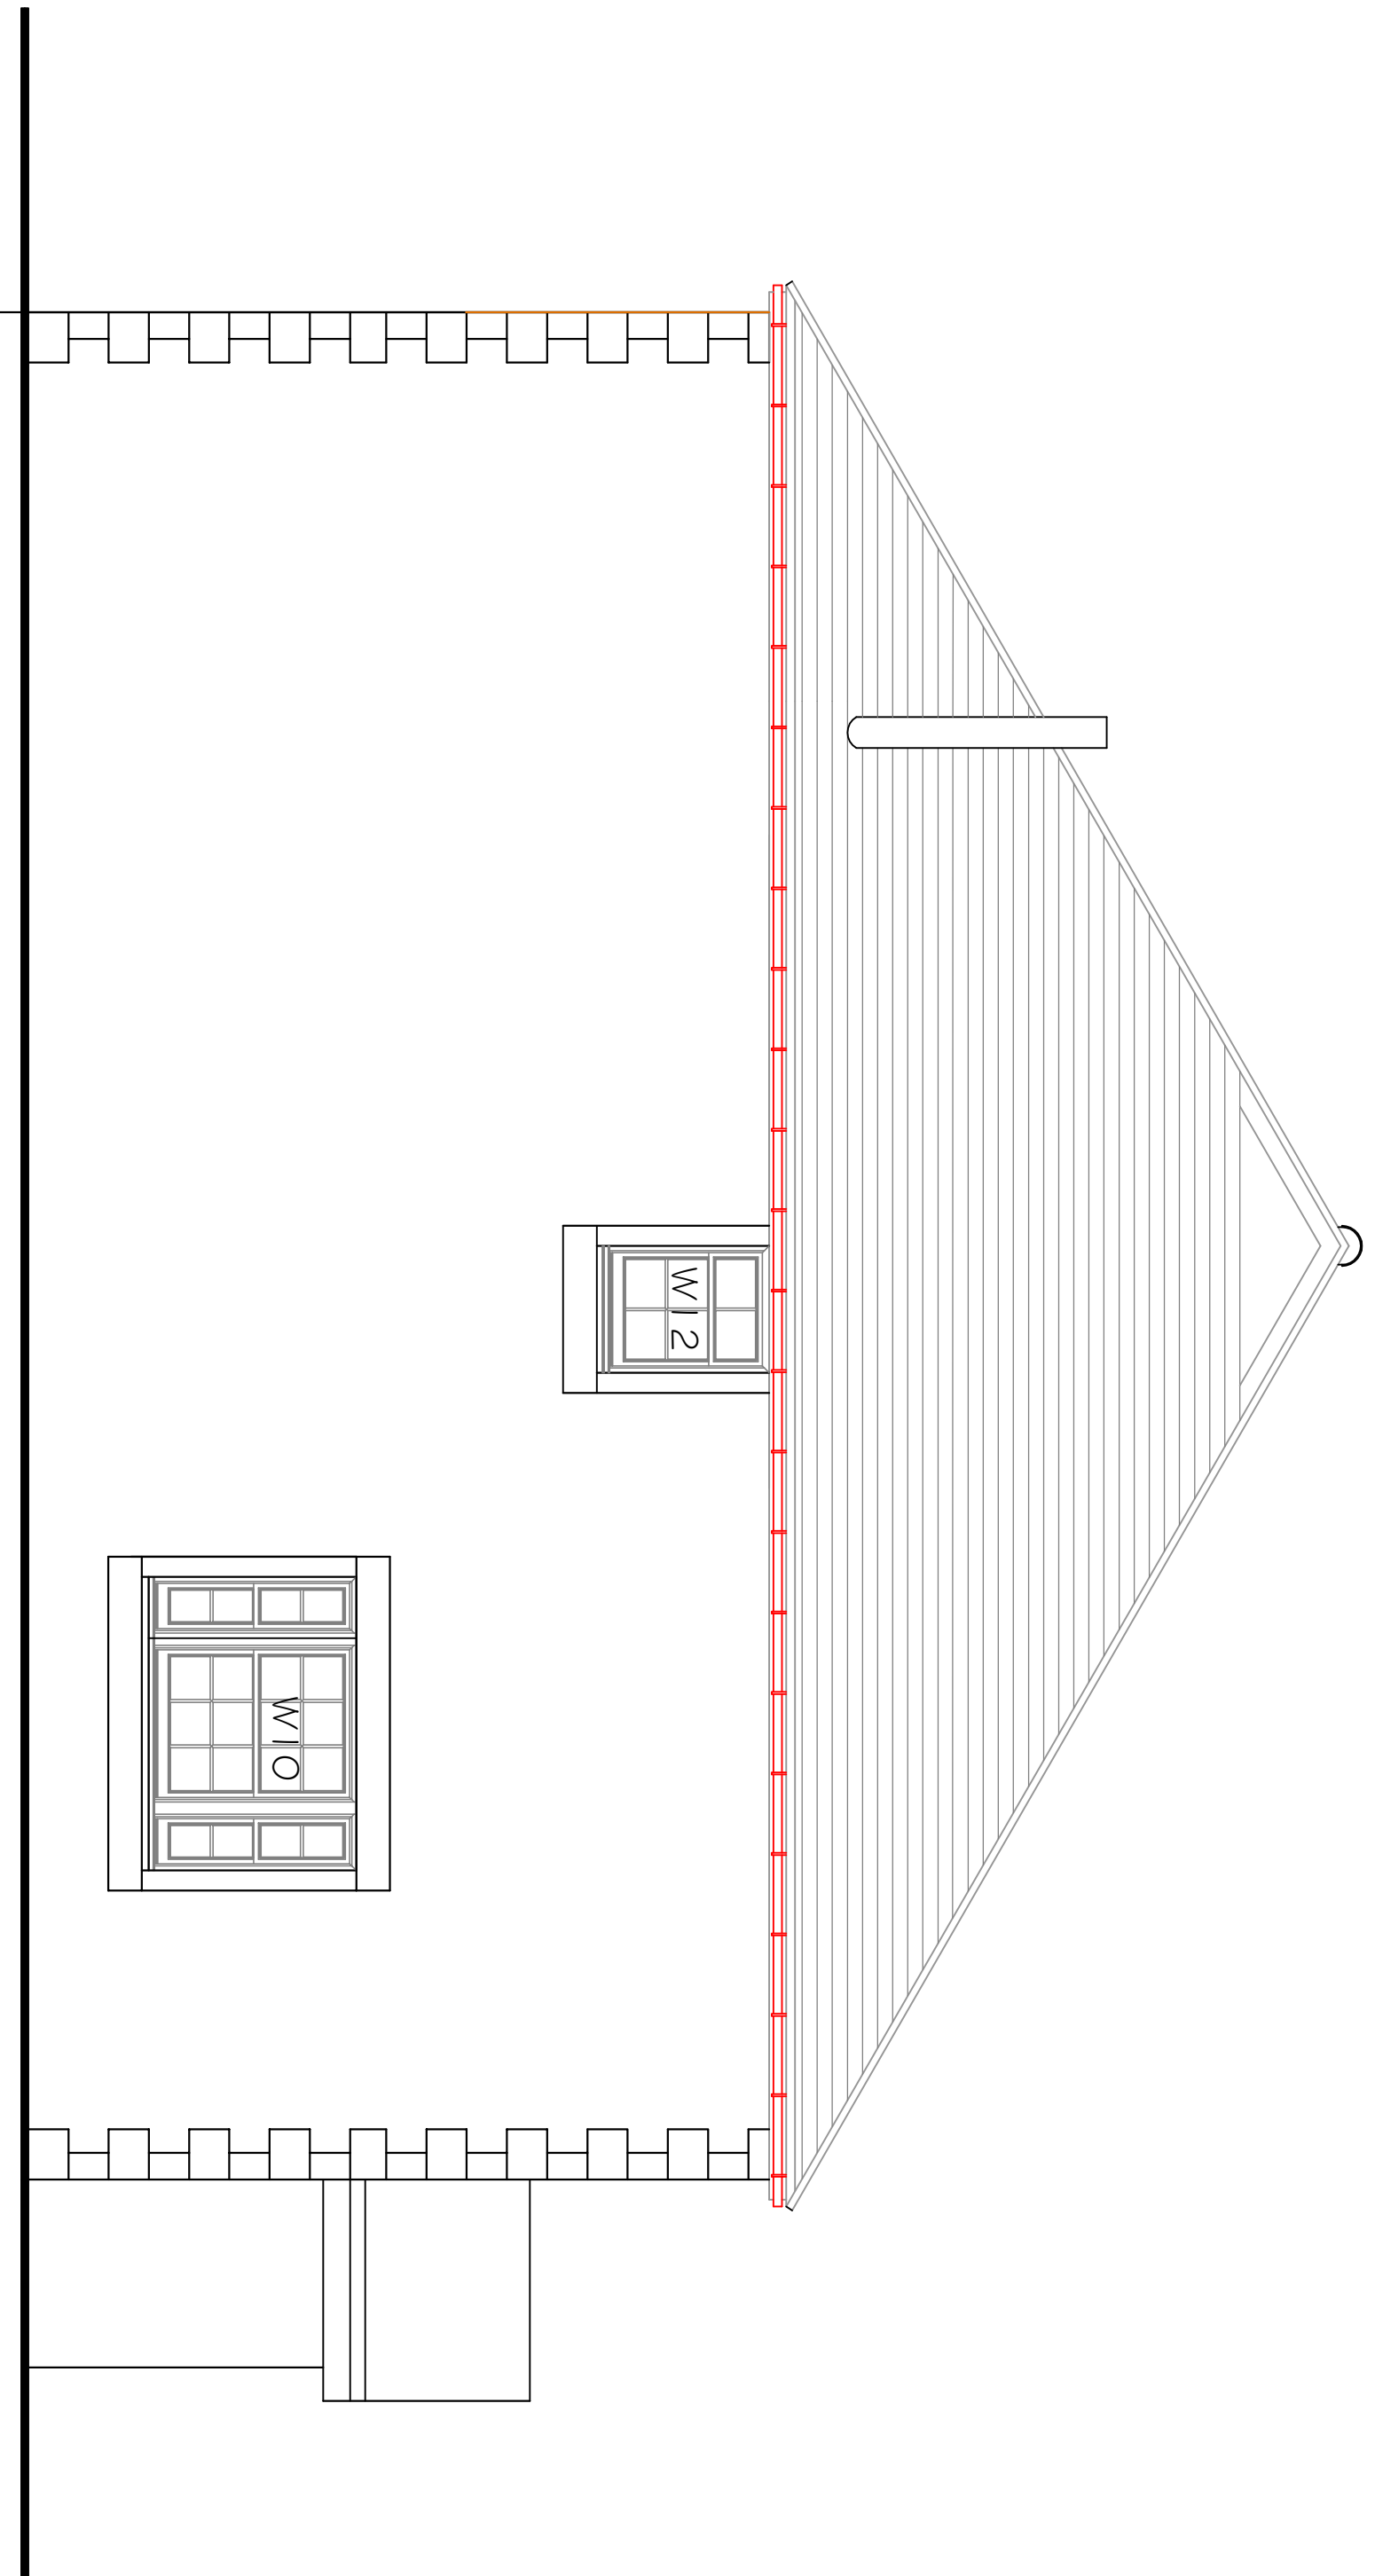

West Elevation

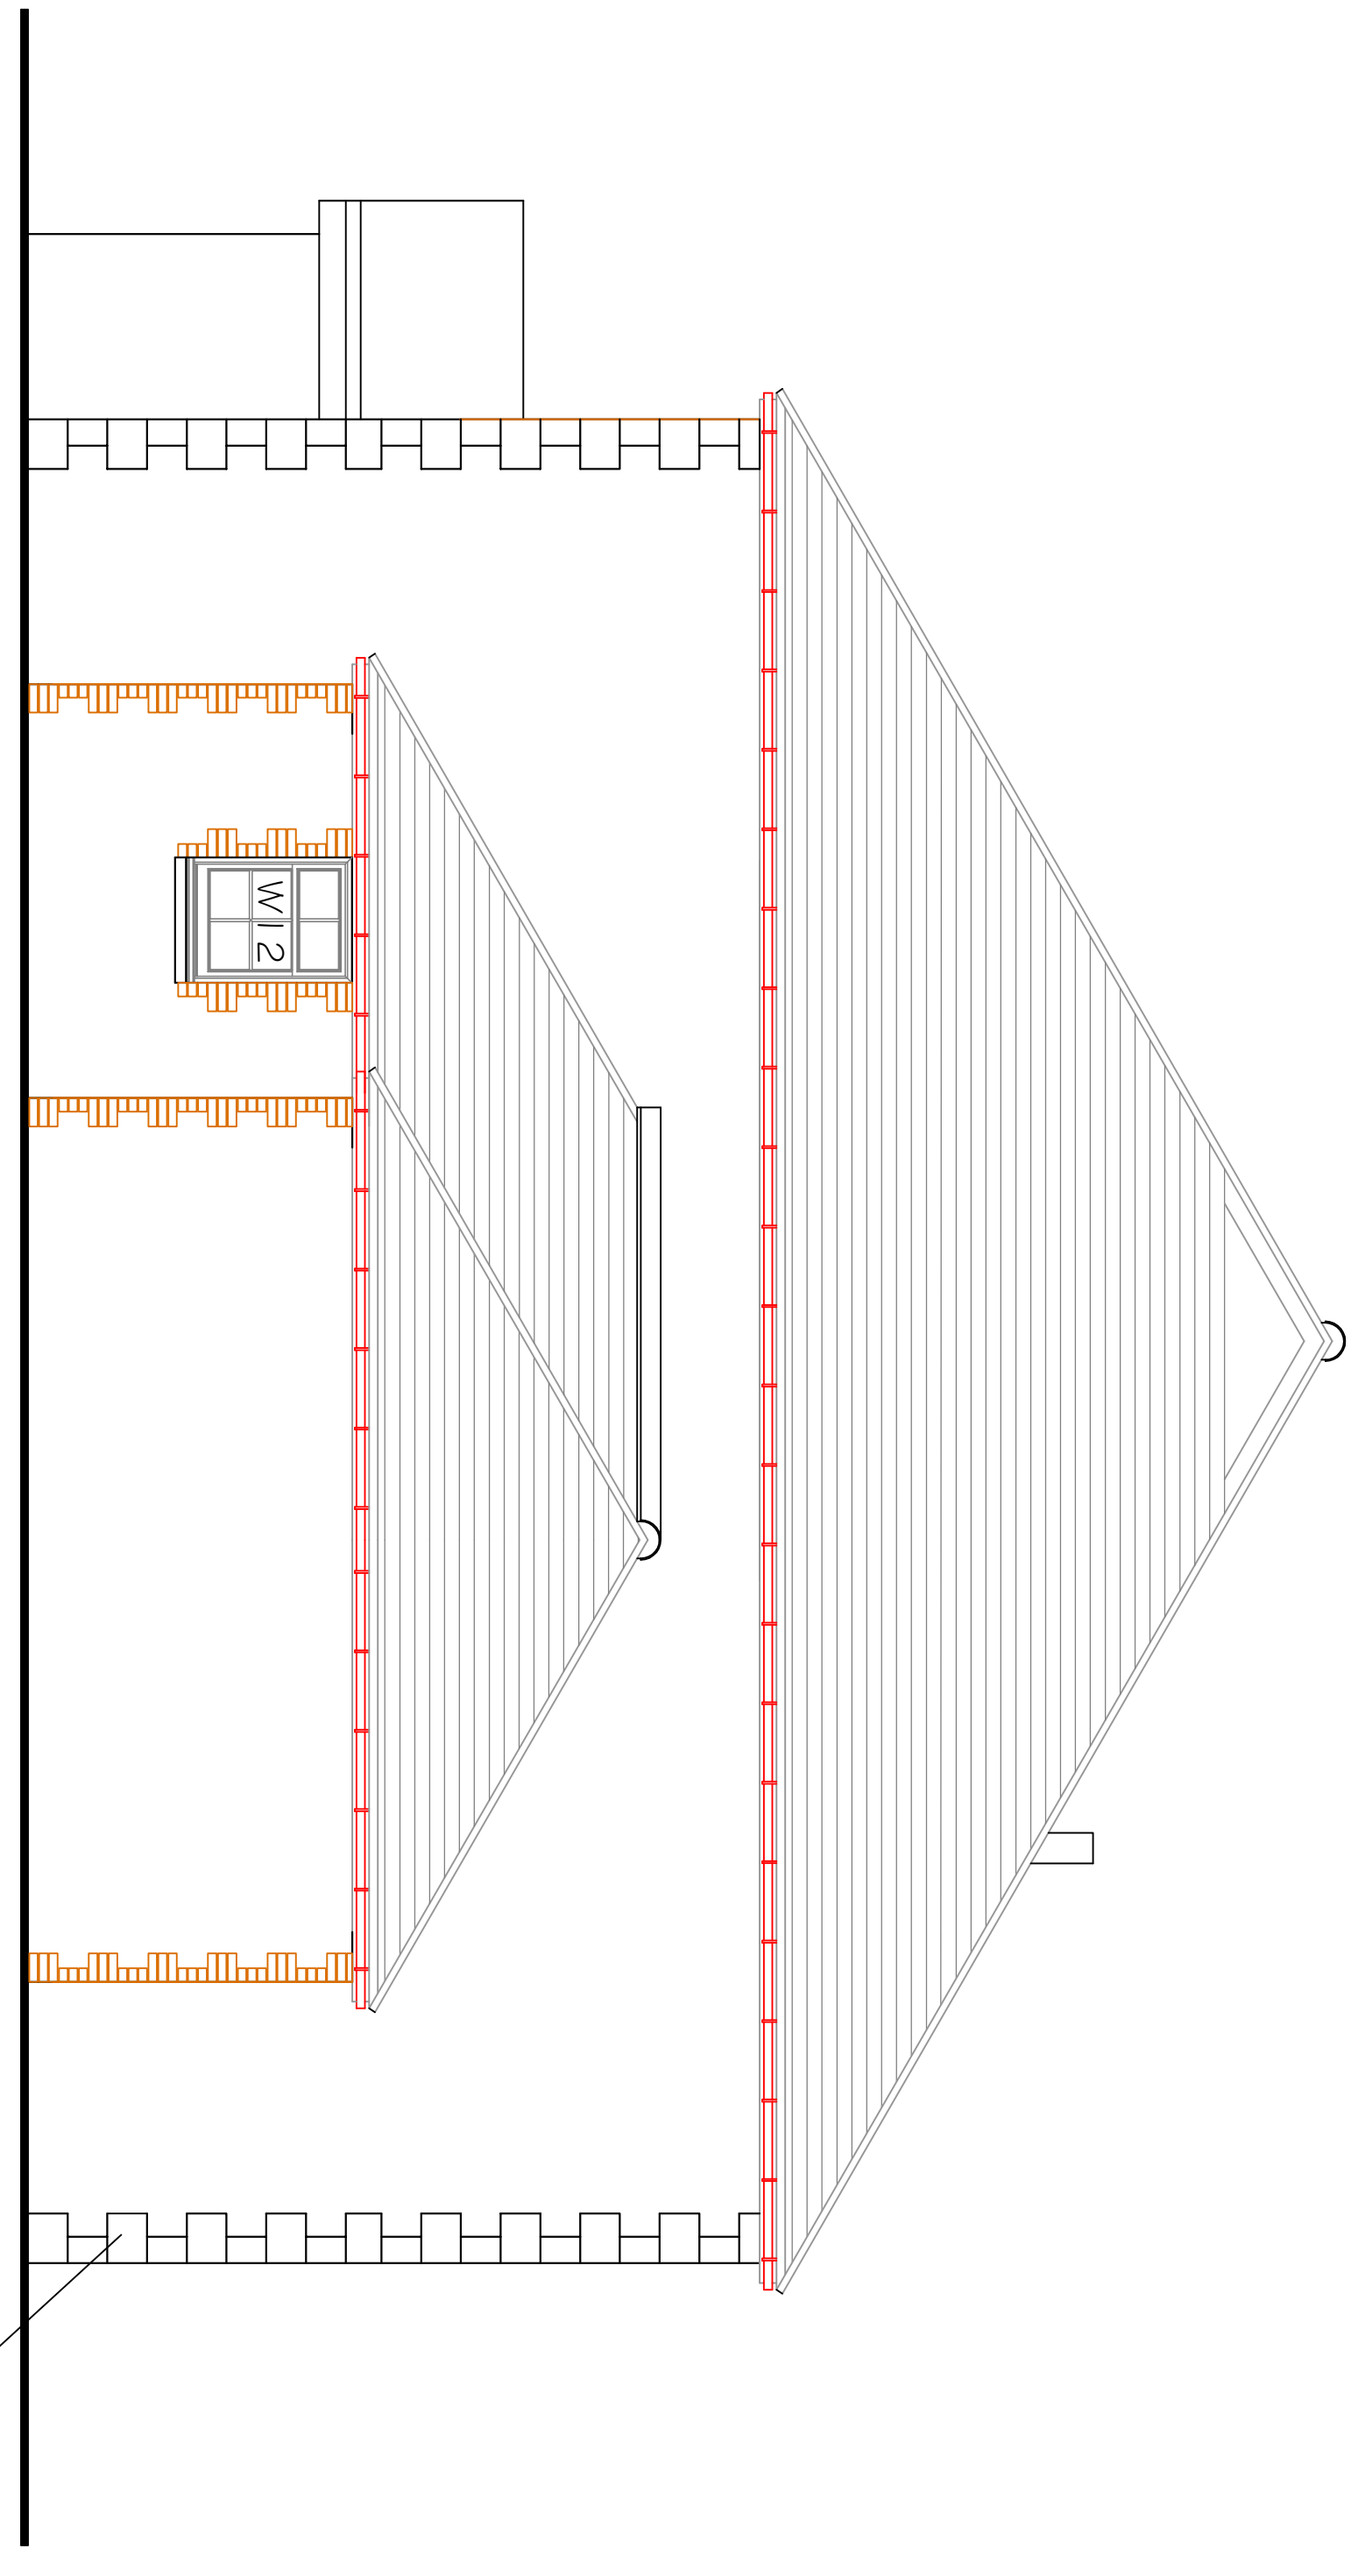

East Elevation

OPENING SCHEDULE:

|                    |                    |
|--------------------|--------------------|
| W1 - 2190w x 1500h | D1 - 1948w x 2250h |
| W2 - 5200 x 2400   | D2 - 1068 x 2250   |
| W3 - 2190 x 1500   | D3 - 1948 x 2250   |
| W4 - 2190 x 1500   | D4 - 5200 x 2400   |
| W5 - 2190 x 1500   | D5 - 1948 x 2250   |
| W6 - 2190 x 1500   | D6 - 1900 x 2250   |
| W7 - 948 x 1250    |                    |
| W8 - 2190 x 1500   |                    |
| W9 - 900 x 1115    |                    |
| W10 - 2190 x 1500  |                    |
| W11 - 948 x 1250   |                    |
| W12 - 948 x 1250   |                    |

[excl stone cill]

D1 - 1948w x 2250h  
D2 - 1068 x 2250  
D3 - 1948 x 2250  
D4 - 5200 x 2400  
D5 - 1948 x 2250  
D6 - 1900 x 2250

| CLIENT | PROJECT                | TITLE               | STATUS     | DRAWN BY | REVIEWED BY    |
|--------|------------------------|---------------------|------------|----------|----------------|
| D KEET | THE FALLOWS<br>BARNHAM | PROPOSED ELEVATIONS | PLANNING   | SJ       | SJ             |
|        |                        |                     | DATE       | SCALE    | DRAWING NUMBER |
|        |                        |                     | 26.09.2019 | 1:50@A0  | 7C             |

STEPHEN JUPP MRTPI  
CHARTERED TOWN PLANNER  
348 CHICHESTER ROAD, BOGNOR REGIS  
West Sussex PO21 5BX  
Tel 01243 822113  
Email: [steve@planning-solutions.co.uk](mailto:steve@planning-solutions.co.uk)  
[www.planning-solutions.co.uk](http://www.planning-solutions.co.uk)