


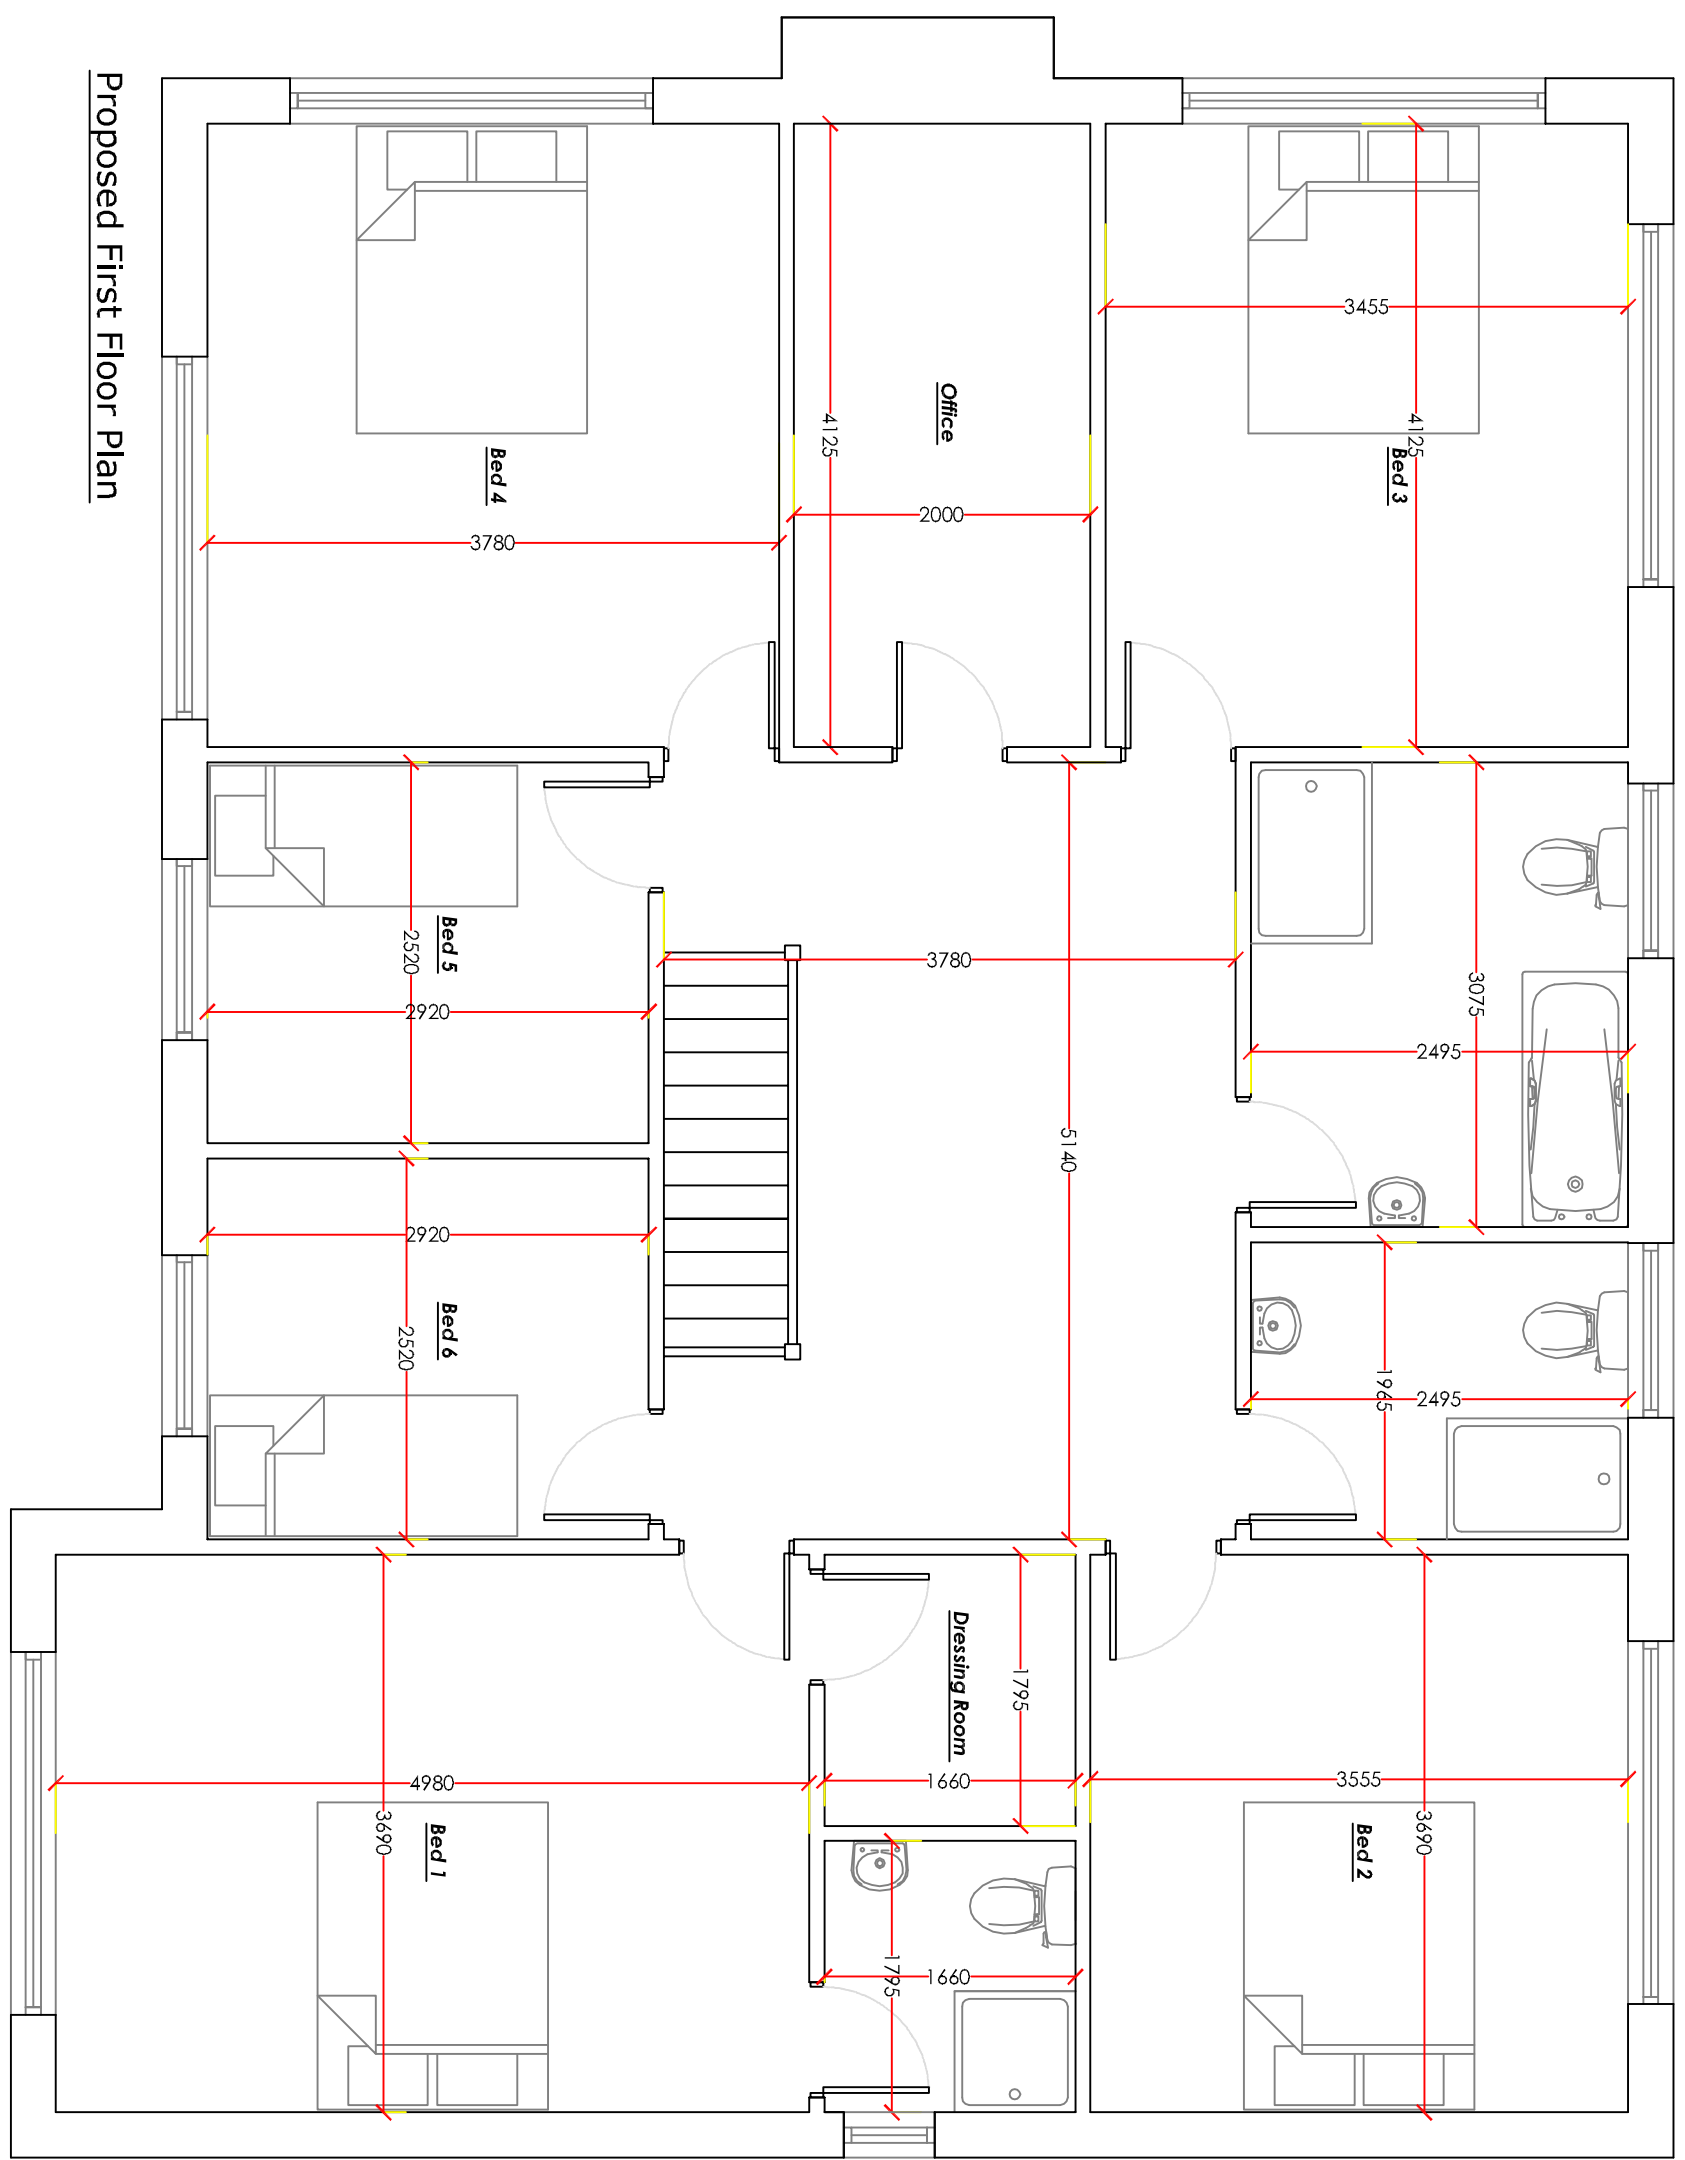

Proposed First Floor Plan

Itemref	Quantity	Title/Name, designation, material, dimension etc	Article No./Reference
Designed by jd	Checked by	Approved by - date	Date August 2013
		File name	Scale 1:50

Little Meadow

Proposed Extension

08

Edition

0

Sheet