


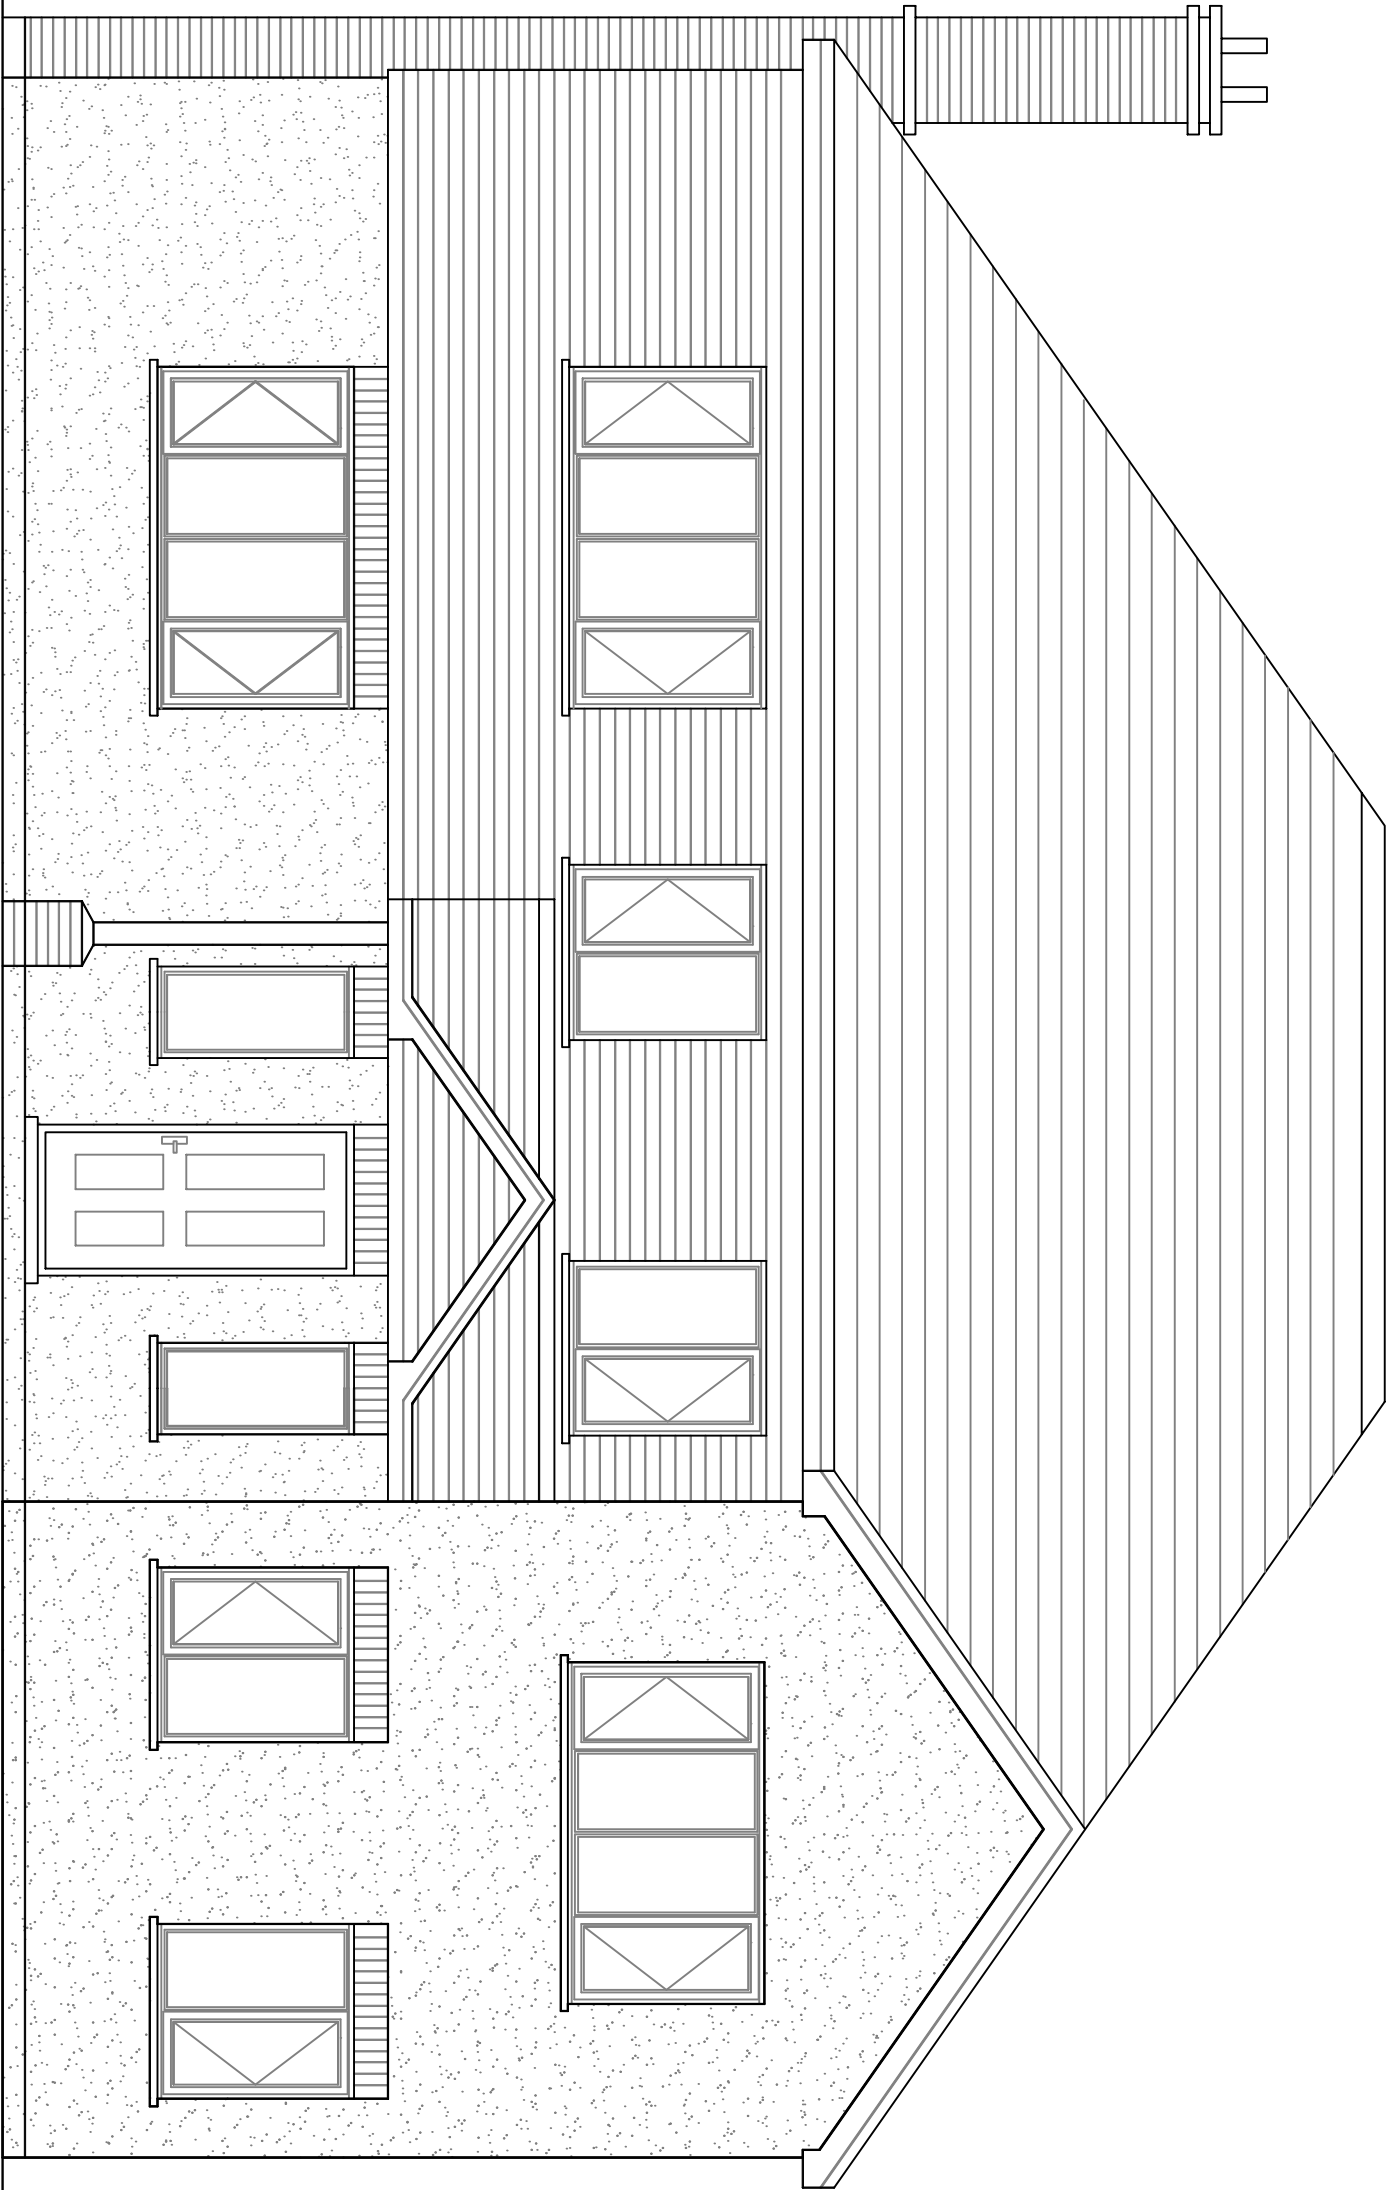

Proposed Front Elevation

Itemref	Quantity	Title/Name, designation, material, dimension etc			Article No./Reference	
Designed by jd		Checked by	Approved by - date	File name	Date August 2013	Scale 1:50
Little Meadow		Proposed Extension				
09					Edition 0	Sheet