


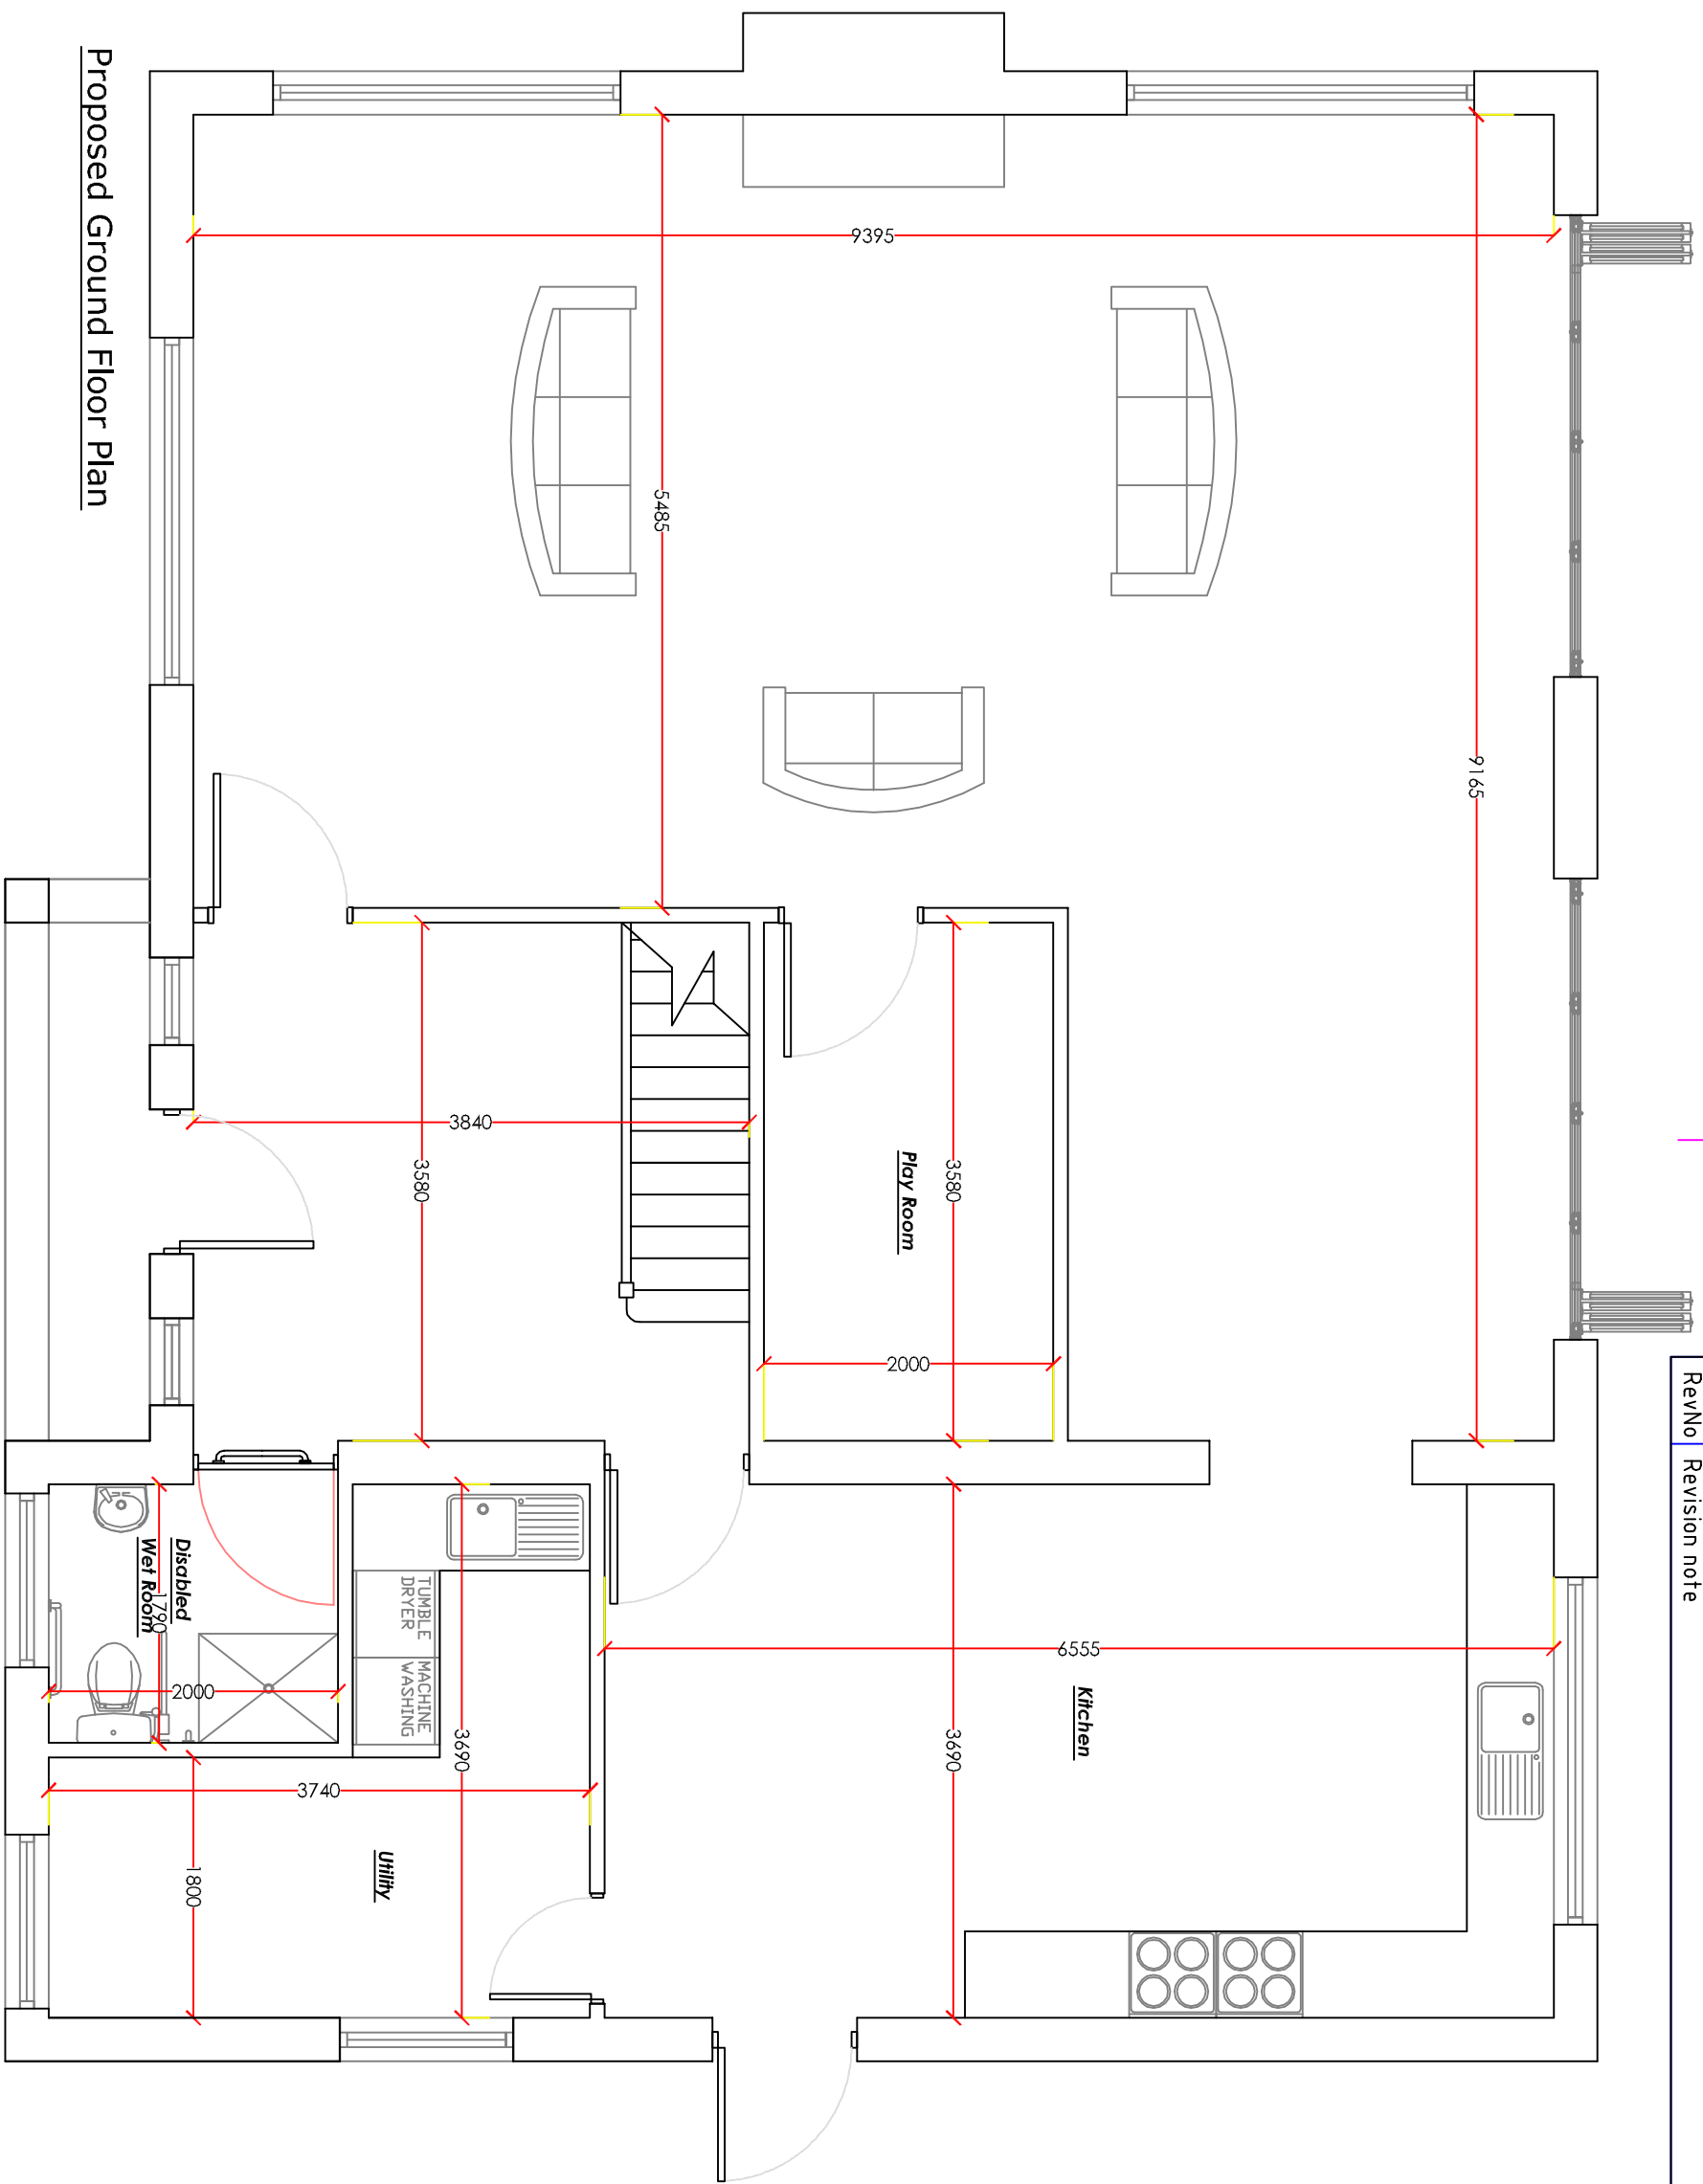

Proposed Ground Floor Plan

RevNo	Revision note	Date	Signature	Checked
-------	---------------	------	-----------	---------

Itemref	Quantity	Title/Name, designation, material, dimension etc			Article No./Reference	
Designed by jd	Checked by	Approved by - date		File name	Date August 2013	Scale 1:50

Little Meadow			Proposed Extension		
07			Edition 0		
			Sheet		