


RevNo	Revision note	Date	Signature	Checked
-------	---------------	------	-----------	---------

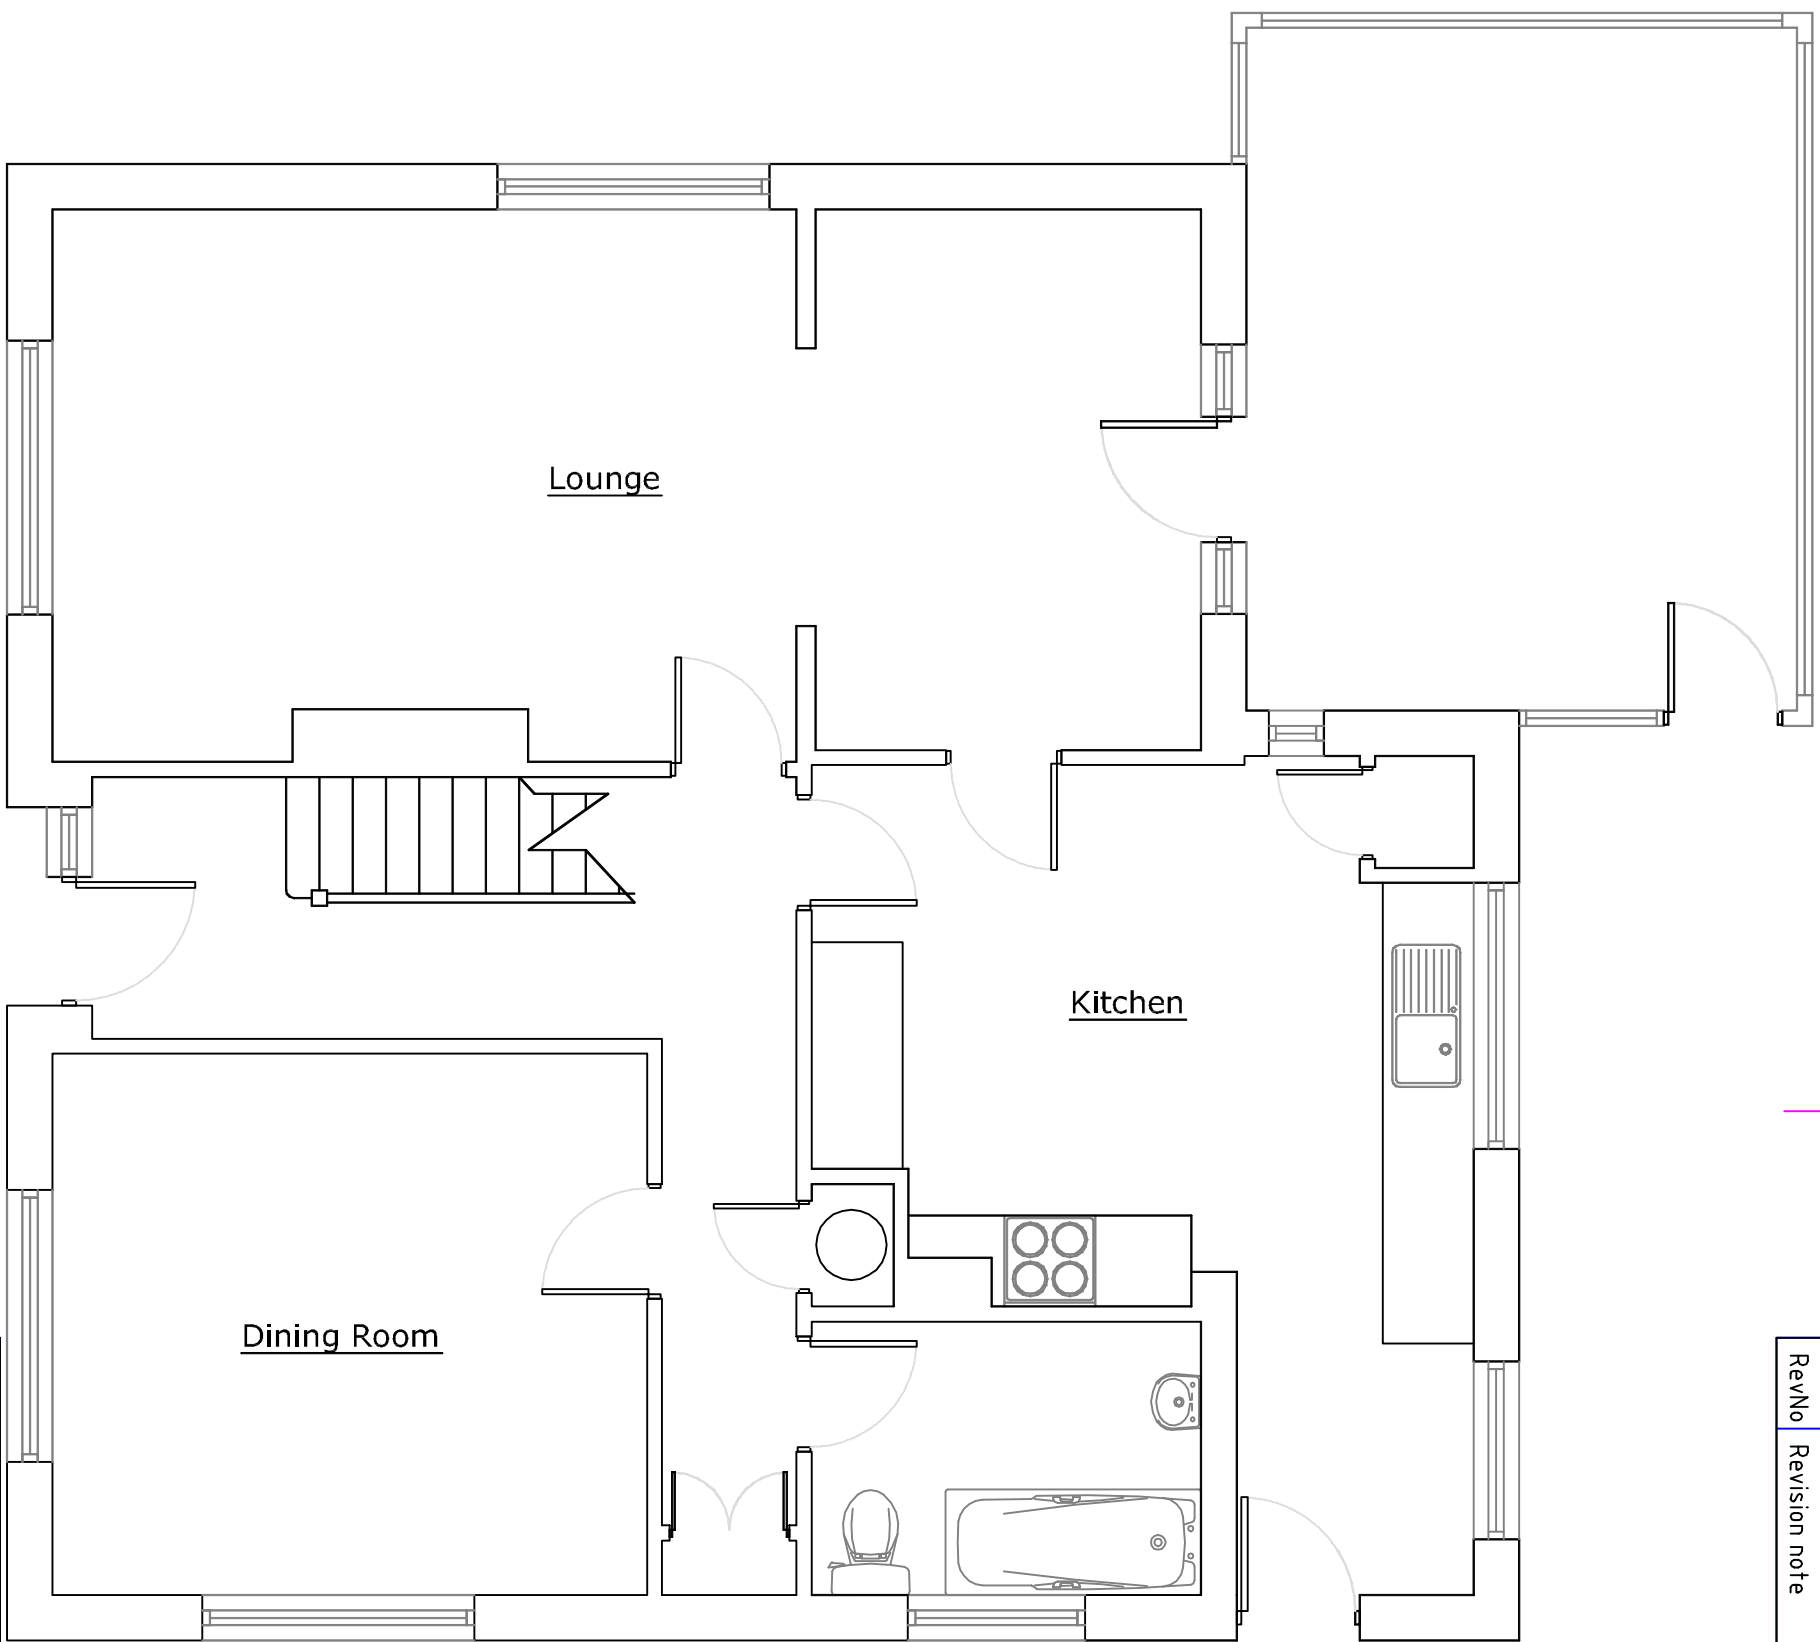

Existing Ground Floor Plan

Item ref	Quantity	Title/Name, designation, material, dimension etc			Article No./Reference	
Designed by jd		Checked by	Approved by - date	File name	Date August 2013	Scale 1:50

Little Meadow		01		Edition 0		Sheet