




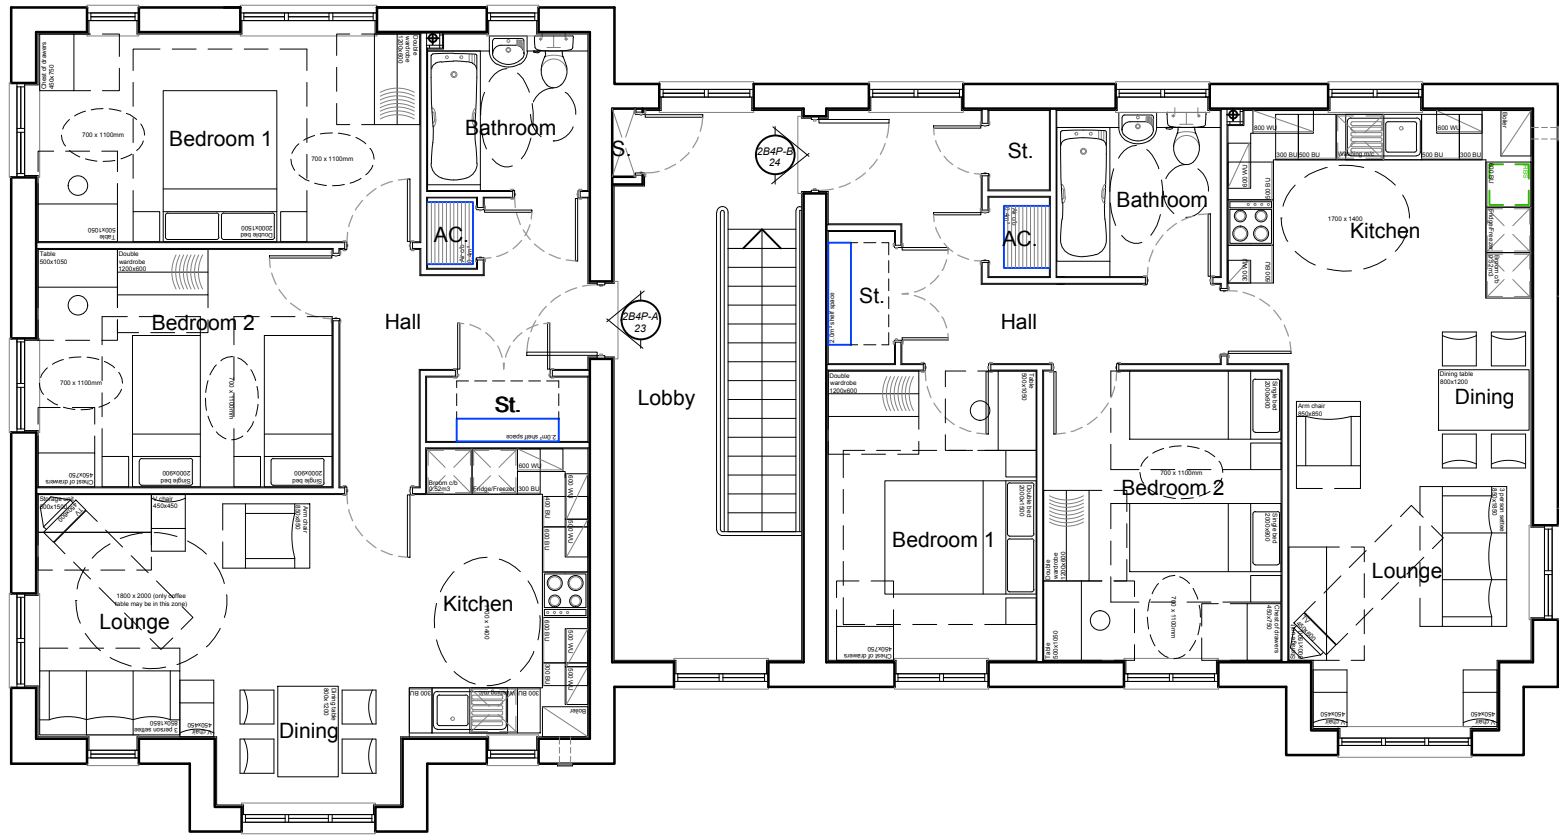

Second Floor Plan

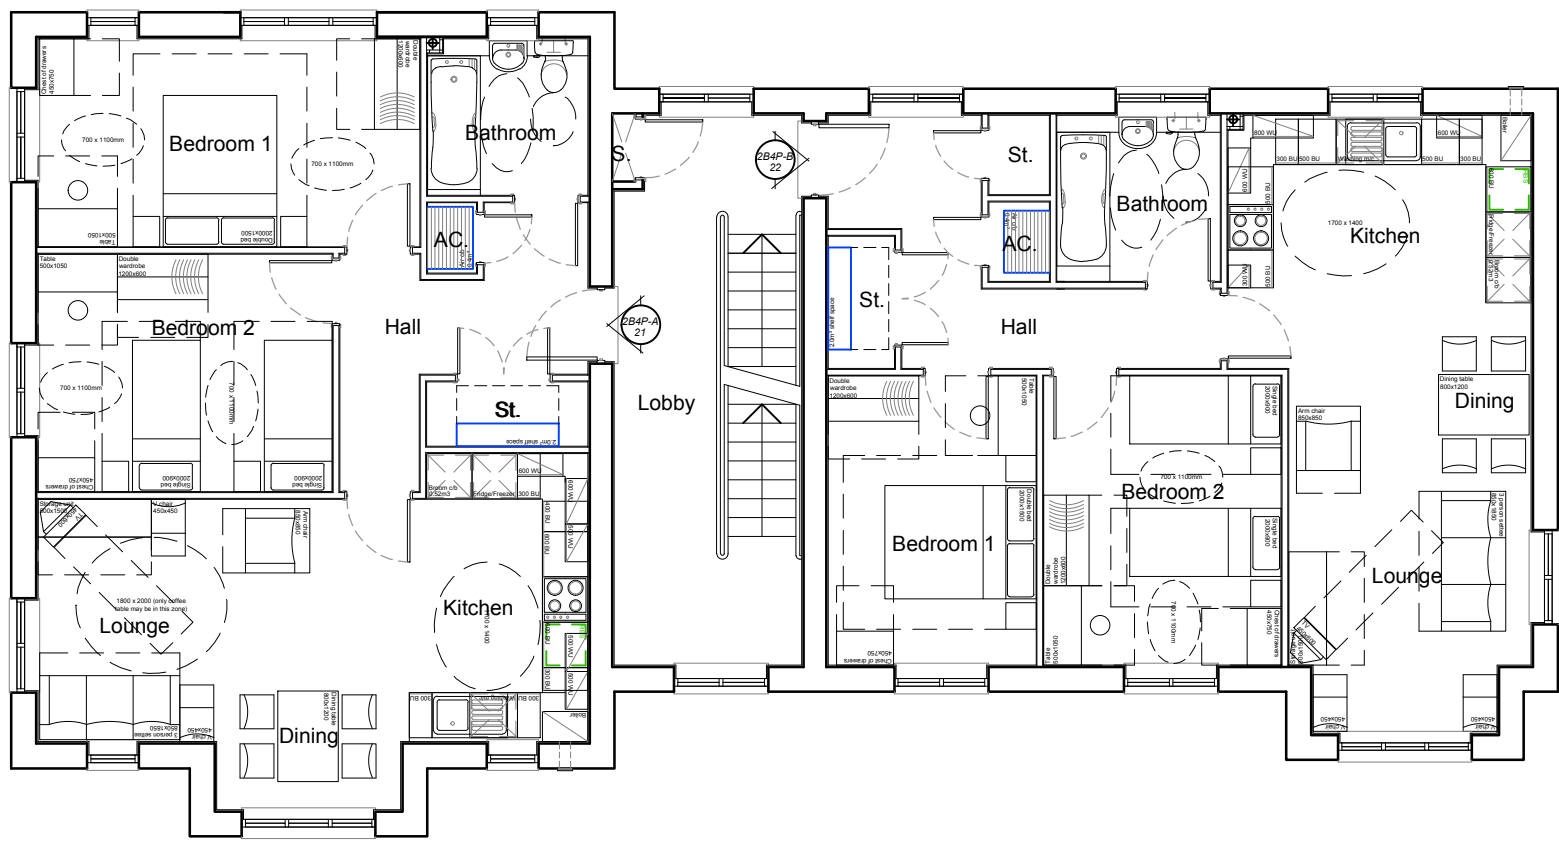

First Floor Plan

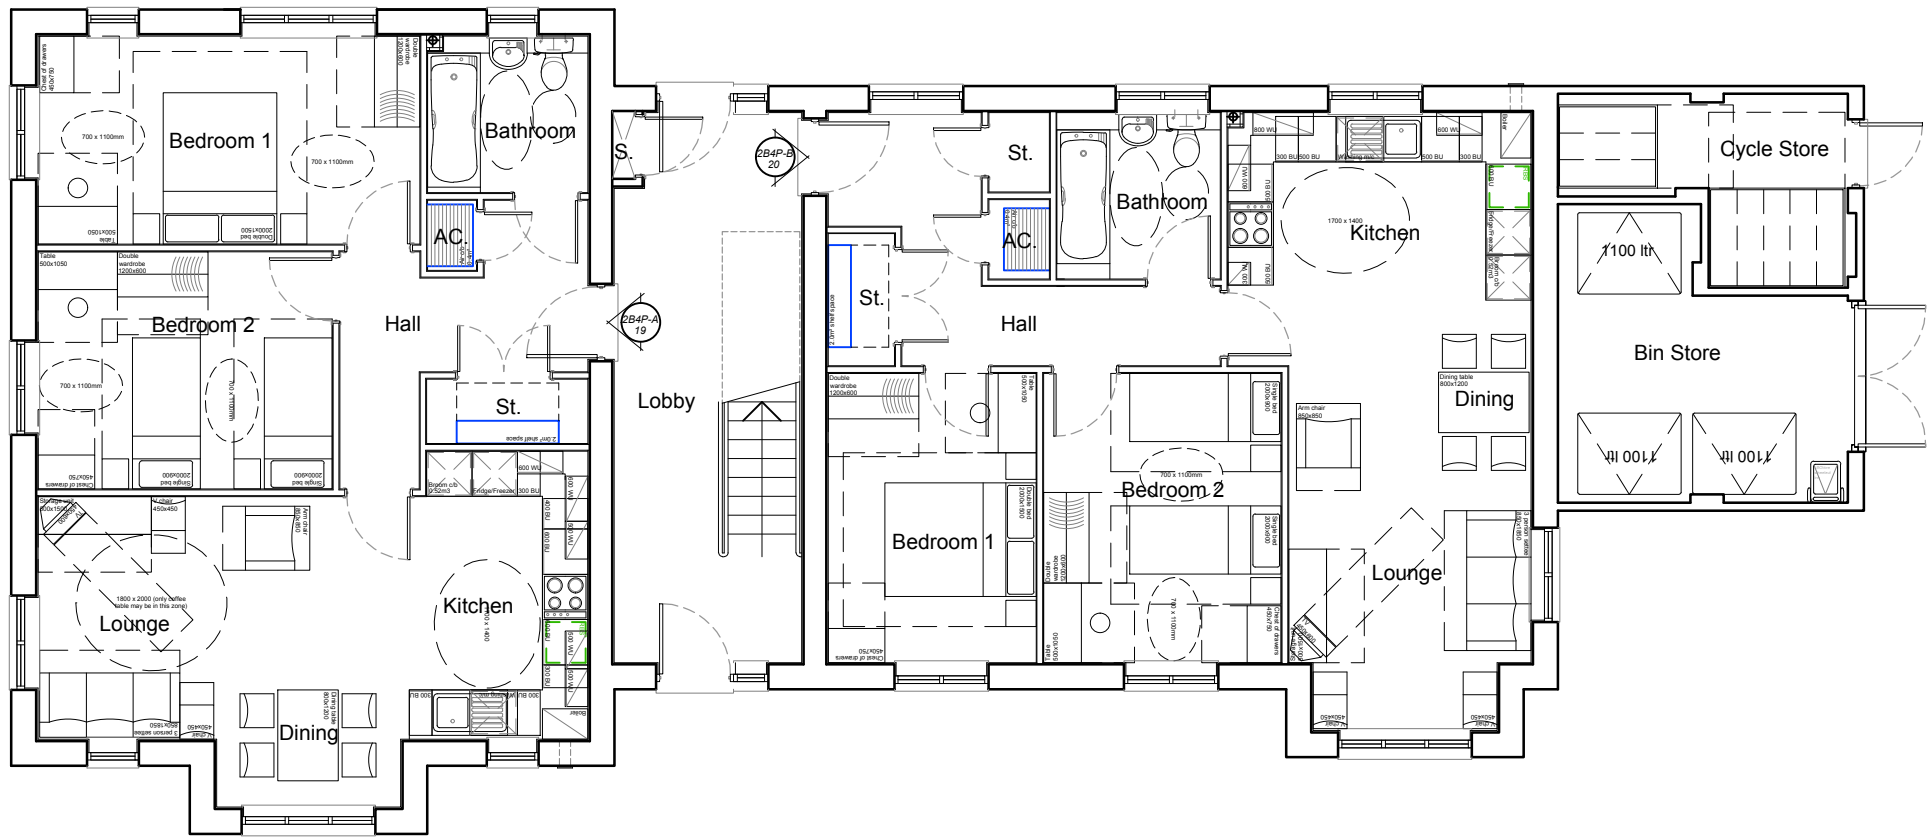

Ground Floor Plan



Front Elevation



Side Elevation



Rear Elevation



Side Elevation



PLANNING



Romsey Office

Building 300, The Grange, Romsey Road, Michelmersh, SO51 0AE
t: 01794 367703 f: 01794 367276 www.thrivearchitects.co.uk

PROJECT

Lillies
Yapton Road, Barnham
Matthew Homes

DRAWING

Flat Block A
Floor Plans & Elevations
Plots 19-24

SCALE DATE AUTHOR CHK'D

1:100 @ A1 Mar 17 MD/FK

JOB NO. DRAWING NO. REV

MATT151202 Flat Block A.pe A

CLIENT REF.

House type		Variation		House type		Variation		PLOT No. As Drawn - 19-24 Handed -
2B4P		A		2B4P		B		
Bedrooms	2	Persons	4	Bedrooms	2	Persons	4	
Sq. ft. finish	751	Sq. m. finish	69.81	Sq. ft. finish	751	Sq. m. finish	69.81	
Sq. ft. structural	761	Sq. m. structural	70.68	Sq. ft. structural	761	Sq. m. structural	70.68	