



NOTES				
This drawing is the copyright of Thrive Ltd ©. All rights reserved. Ordnance Survey Data © Crown Copyright. All rights reserved. Licence No. 100007359. DO NOT scale from this drawing. Contractors, Sub Contractors and Suppliers are to check all relevant dimensions and levels of the site and building before commencing any shop drawings or building work. Any discrepancies should be recorded to the Architect. Where applicable this drawing is to be read in conjunction with the Consultants' drawings.				
REV	DESCRIPTION	DATE	AUTH	CHK'D
A	Status changed to planning	24.01.17	IJ	

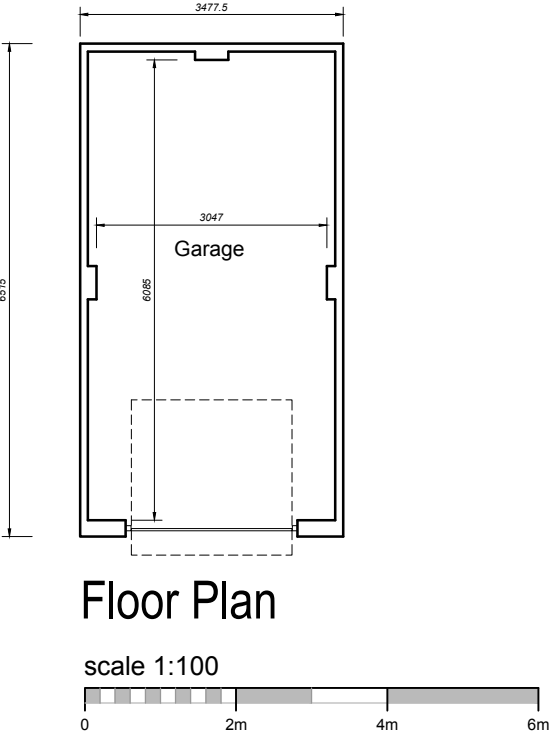

PLOT No.
As Drawn - 1,2,10,11,12,24,29,45,53,55,70,73
Handed -

PLANNING

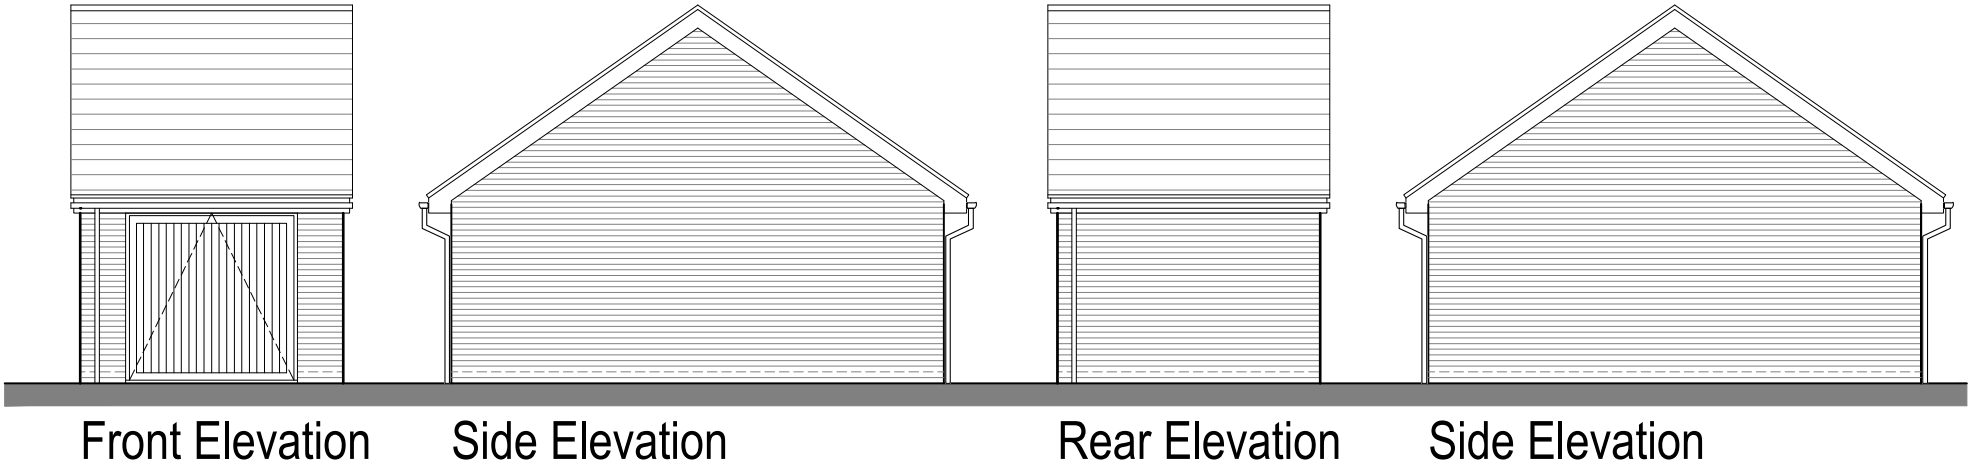

architects
Romsey Office
Building 300, The Grange, Romsey Road, Michelmersh, SO51 0AE
t: 01794 367703 f: 01794 367276 www.thrivearchitects.co.uk

PROJECT
Pippins Road
Burnham on Crouch
For: Matthew Homes

DRAWING
Garage
Single Garage
Floor Plans & Elevations

SCALE	DATE	AUTHOR	CHK'D
1:100 @ A3	Jan 17	GR	
JOB NO.	DRAWING NO.	REV	
MATT160214	GAR.01	A	
CLIENT REF.			