




Rear Elevation

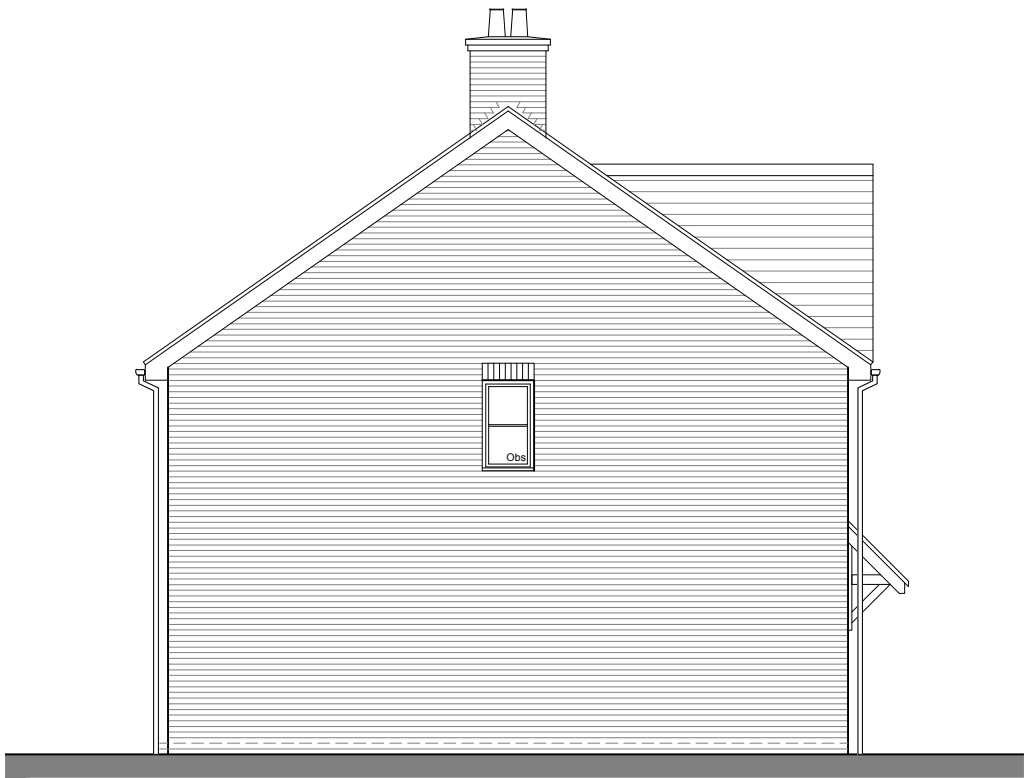

Side Elevation
*Obs - Obscured Glass

PLOT No.
As Drawn - 14-18
Handed -

NOTES

This drawing is the copyright of Thrive Ltd ©. All rights reserved.
Ordnance Survey Data © Crown Copyright. All rights reserved.
Licence No. 100007359. DO NOT scale from this drawing.
Contractors, Sub Contractors and Suppliers are to check all relevant dimensions and levels of the site and building before commencing any shop drawings or building work. Any discrepancies should be recorded to the Architect.
Where applicable this drawing is to be read in conjunction with the Consultants' drawings.

REV	DESCRIPTION	DATE	AUTH	CHK'D
A	Plot drawing created.	24/07/17	FK	
B	Comments amended.	30/08/17	EC	

scale 1:100



PLANNING



architects

Romsey Office

Building 300, The Grange, Romsey Road, Michelmersh, SO51 0AE
t: 01794 367703 f: 01794 367276 www.thrivearchitects.co.uk

PROJECT

The Lillies

Yapton Road, Barnham

For: Matthew Homes

DRAWING

Plots 14-18

Elevations

Sheet 2 of 2

SCALE	DATE	AUTHOR	CHK'D
1:100 @ A3	Mar 17	MD	
JOB NO.	DRAWING NO.	REV	
MATT151202	P14-18.e2	B	
CLIENT REF.			