


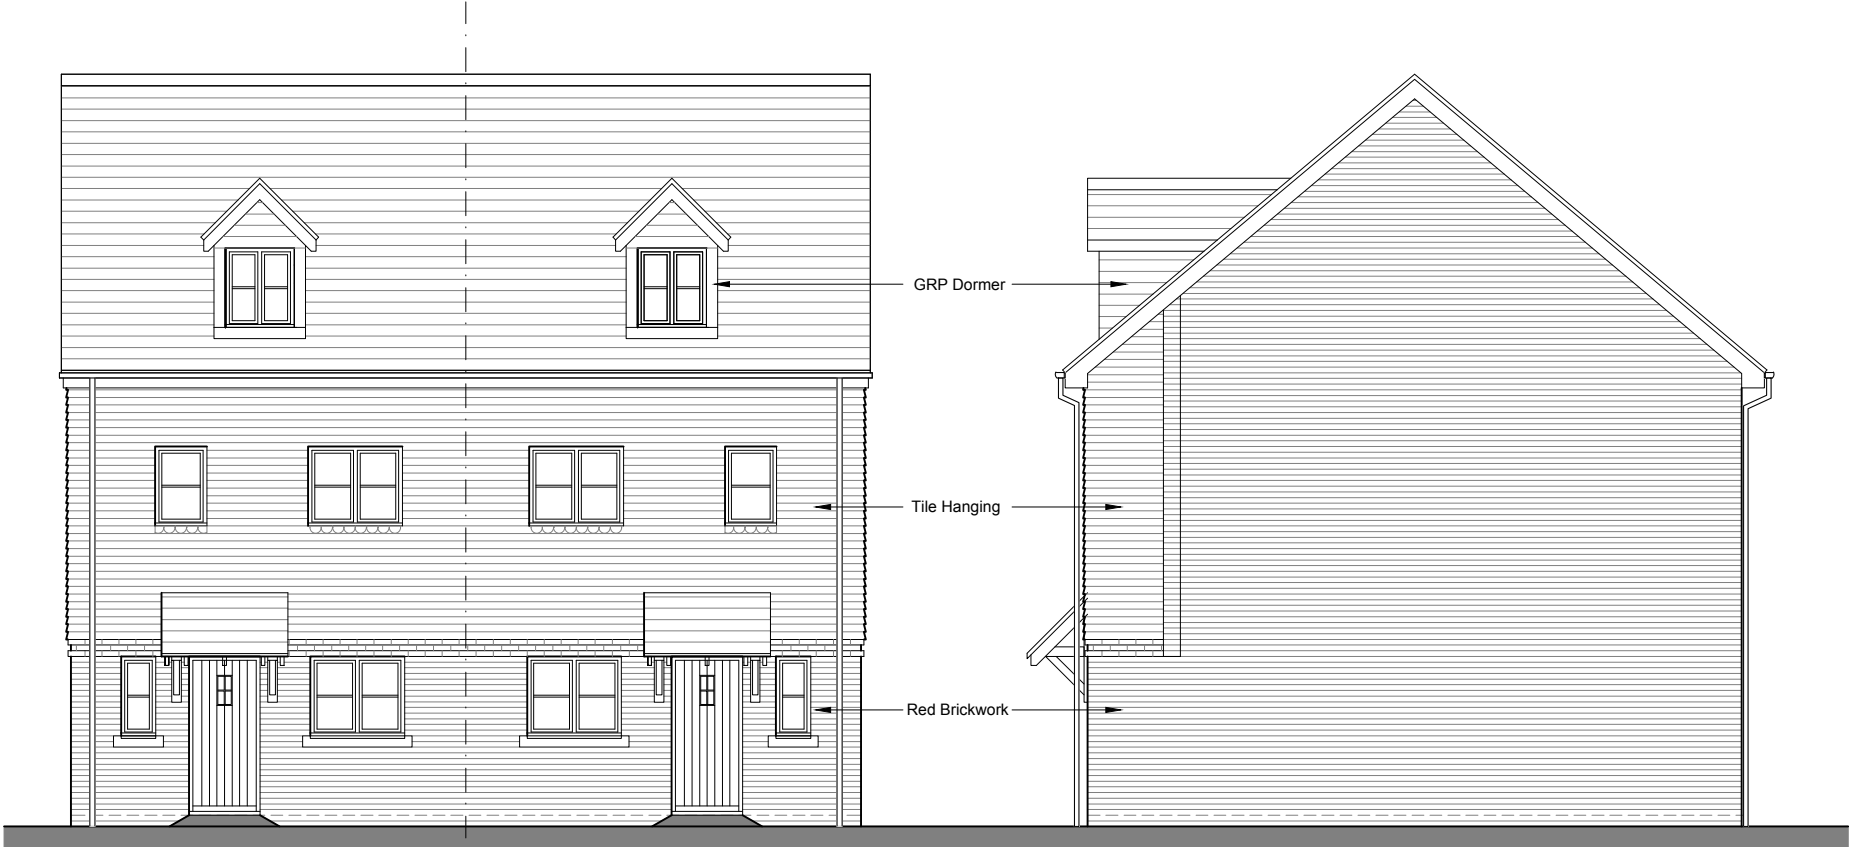


Front Elevation

Side Elevation



Rear Elevation

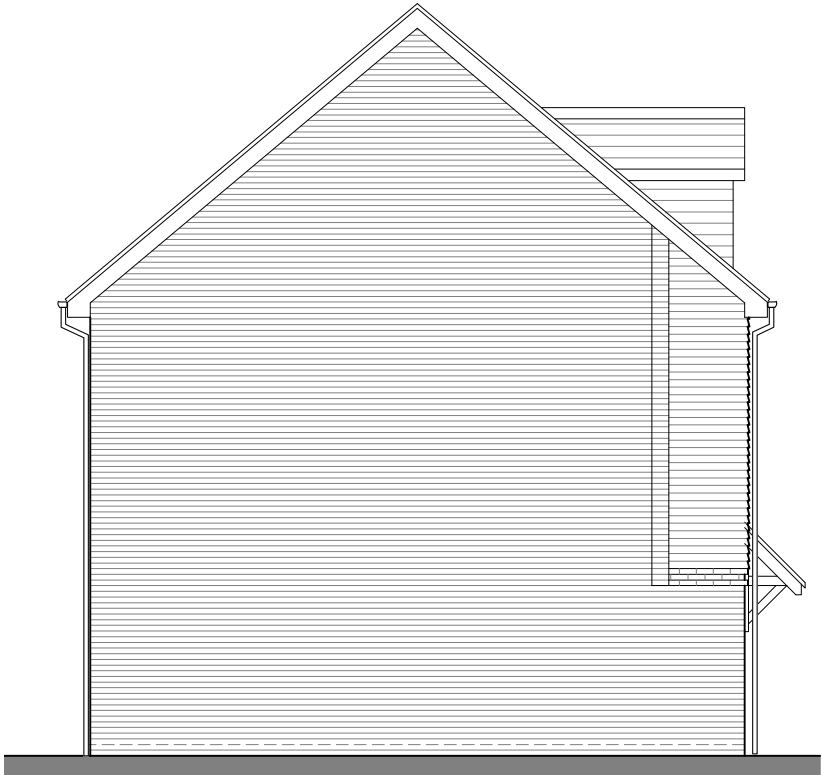

Side Elevation

NOTES				
This drawing is the copyright of Thrive Ltd ©. All rights reserved. Ordnance Survey Data © Crown Copyright. All rights reserved. Licence No. 100007359. DO NOT scale from this drawing. Contractors, Sub Contractors and Suppliers are to check all relevant dimensions and levels of the site and building before commencing any shop drawings or building work. Any discrepancies should be recorded to the Architect. Where applicable this drawing is to be read in conjunction with the Consultants' drawings.				
REV	DESCRIPTION	DATE	AUTH	CHK'D
A	Plot drawing created.	24/07/17	FK	
B	Comments amended.	30/08/17	EC	



PLANNING



Romsey Office

Building 300, The Grange, Romsey Road, Michelmersh, SO51 0AE
t: 01794 367703 f: 01794 367276 www.thrivearchitects.co.uk

PROJECT
The Lillies
Yapton Road, Barnham
For: Matthew Homes

DRAWING
Plots 30-31 and 32-33
Elevations

SCALE	DATE	AUTHOR	CHK'D
1:100 @ A3	Mar 17	MD	
JOB NO.	DRAWING NO.	REV	
MATT161202	p30-33.e	B	
CLIENT REF.			

PLOT No.
As Drawn - 30-31, 32-33
Handed -