




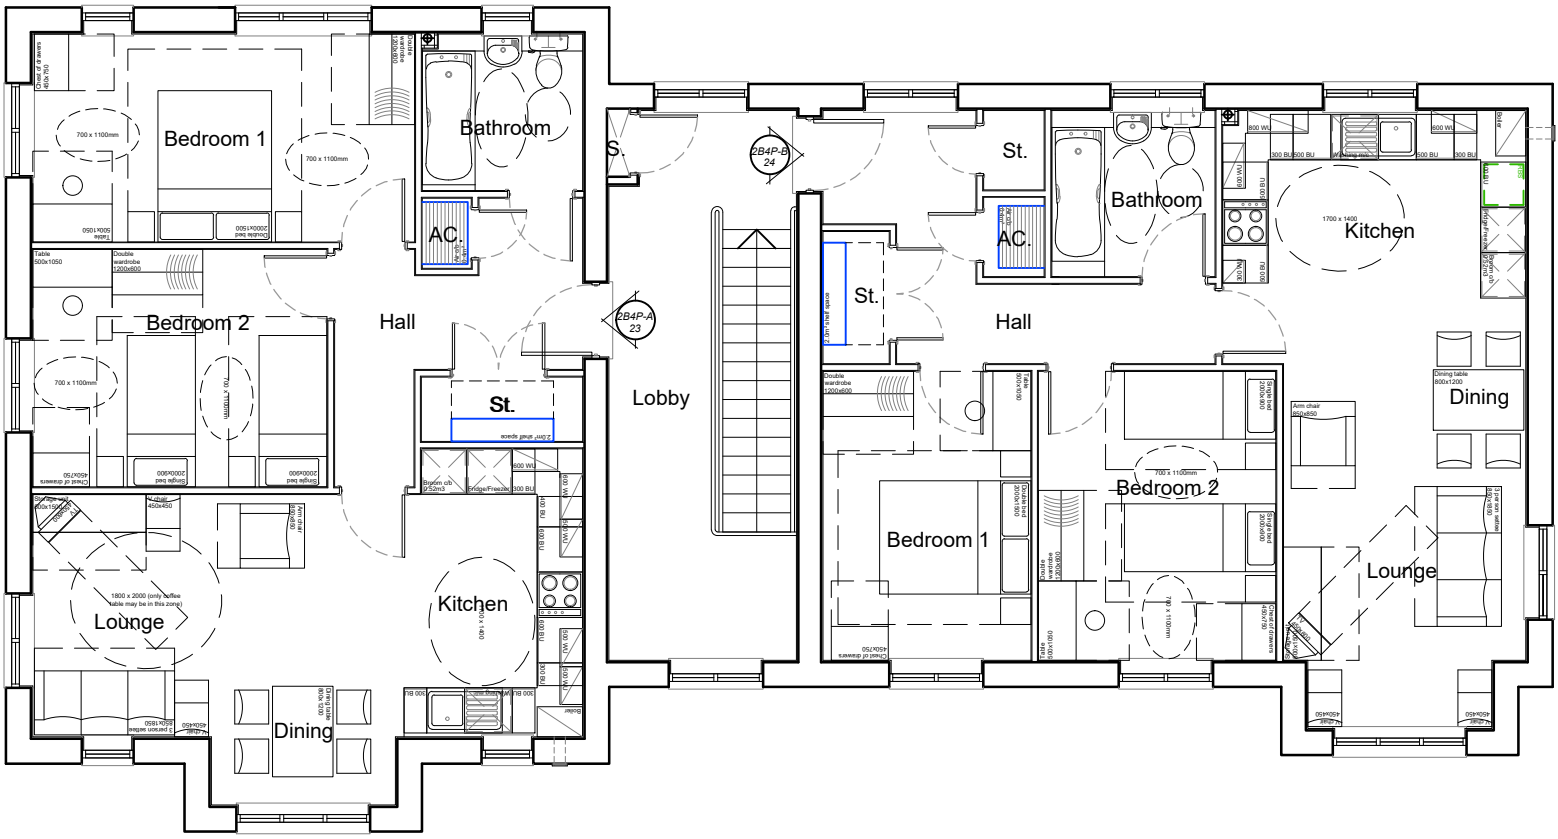

Second Floor Plan

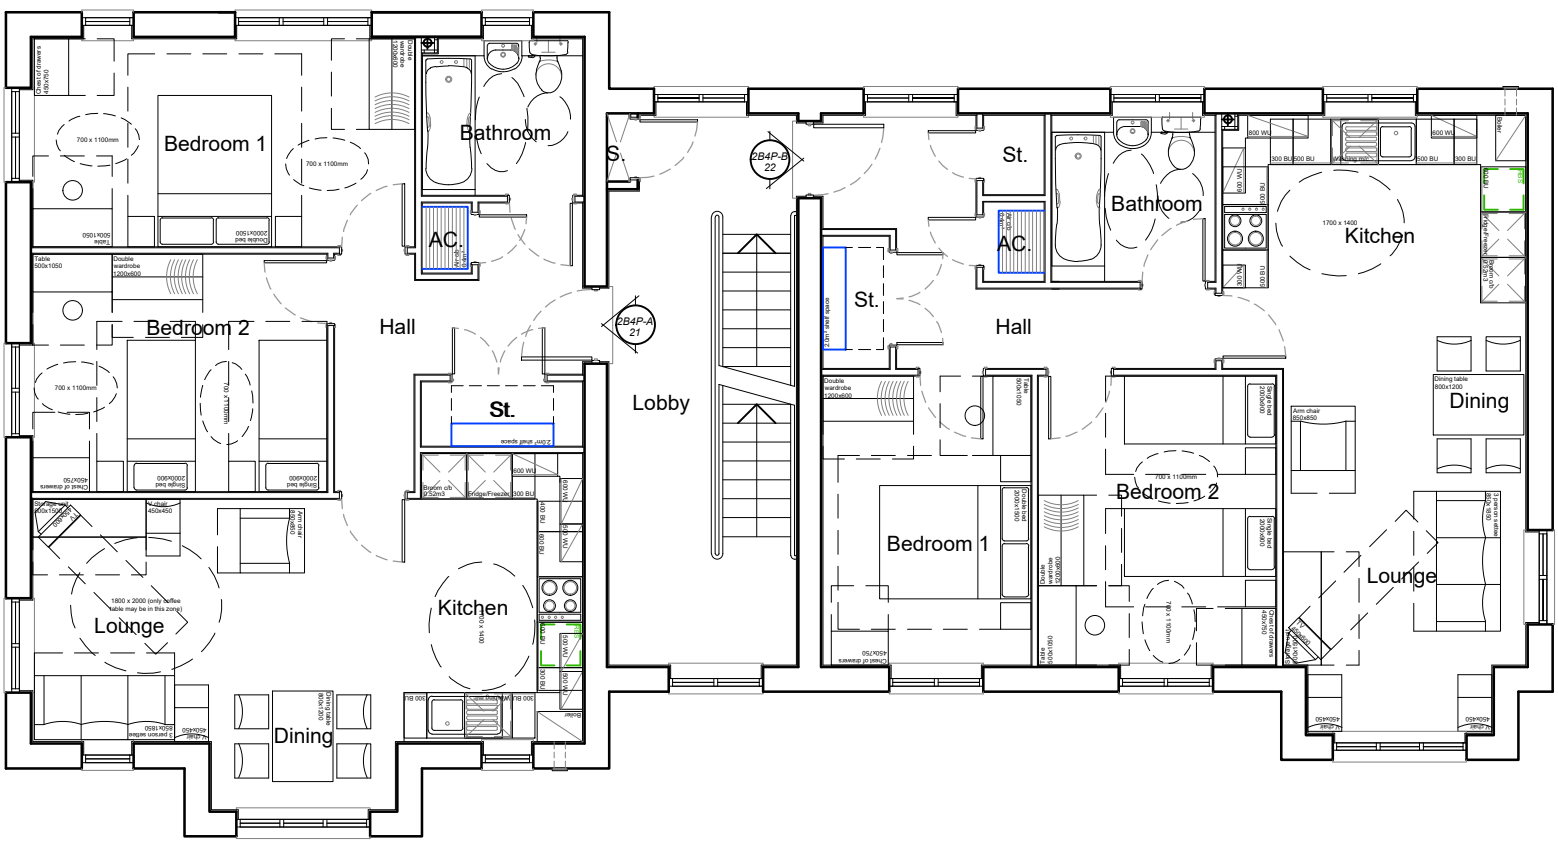

First Floor Plan

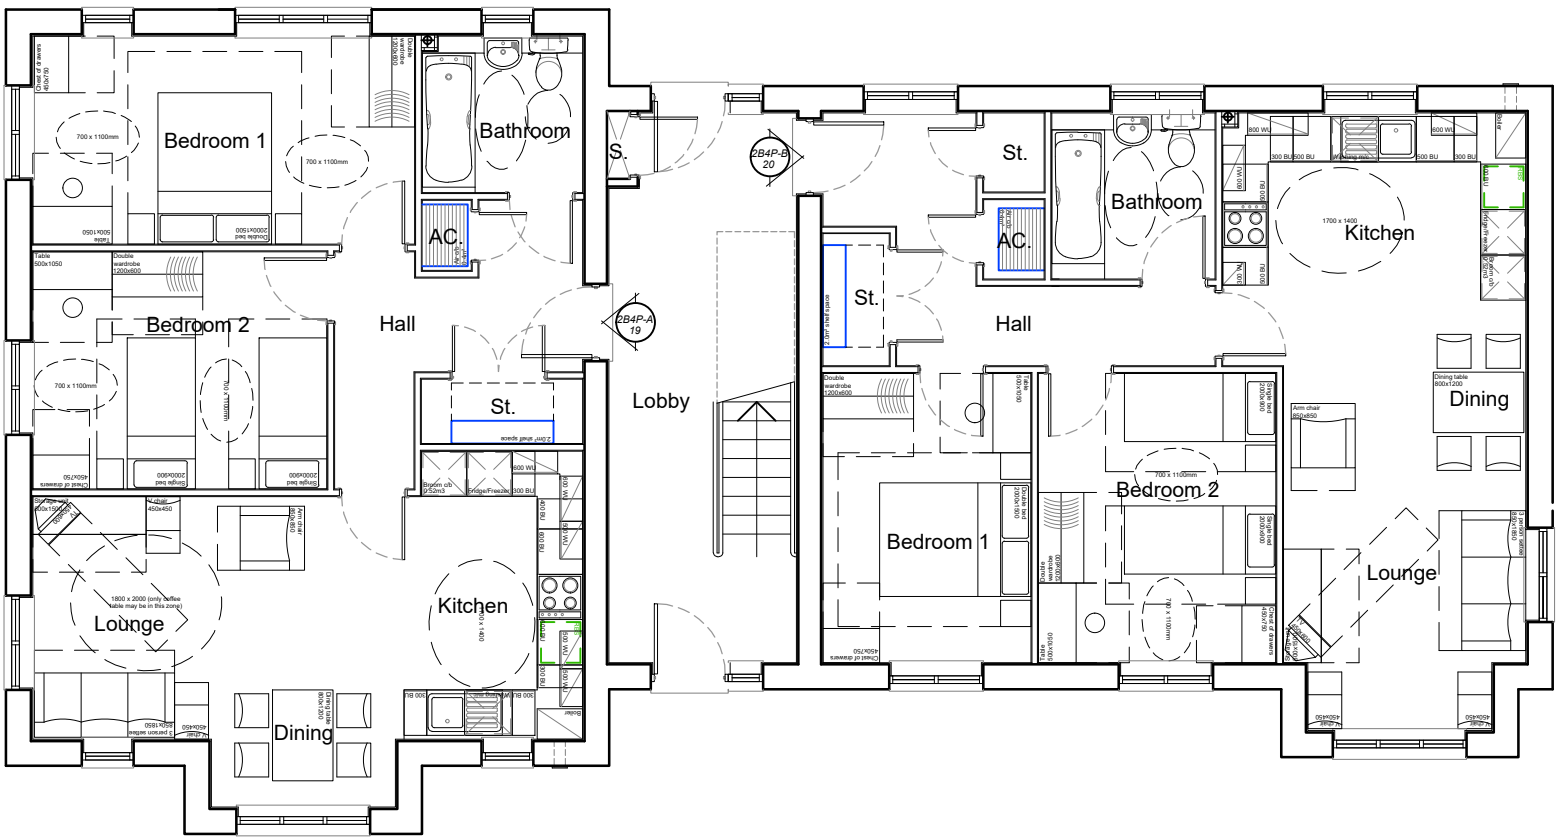

Ground Floor Plan




Front Elevation



Side Elevation



Rear Elevation

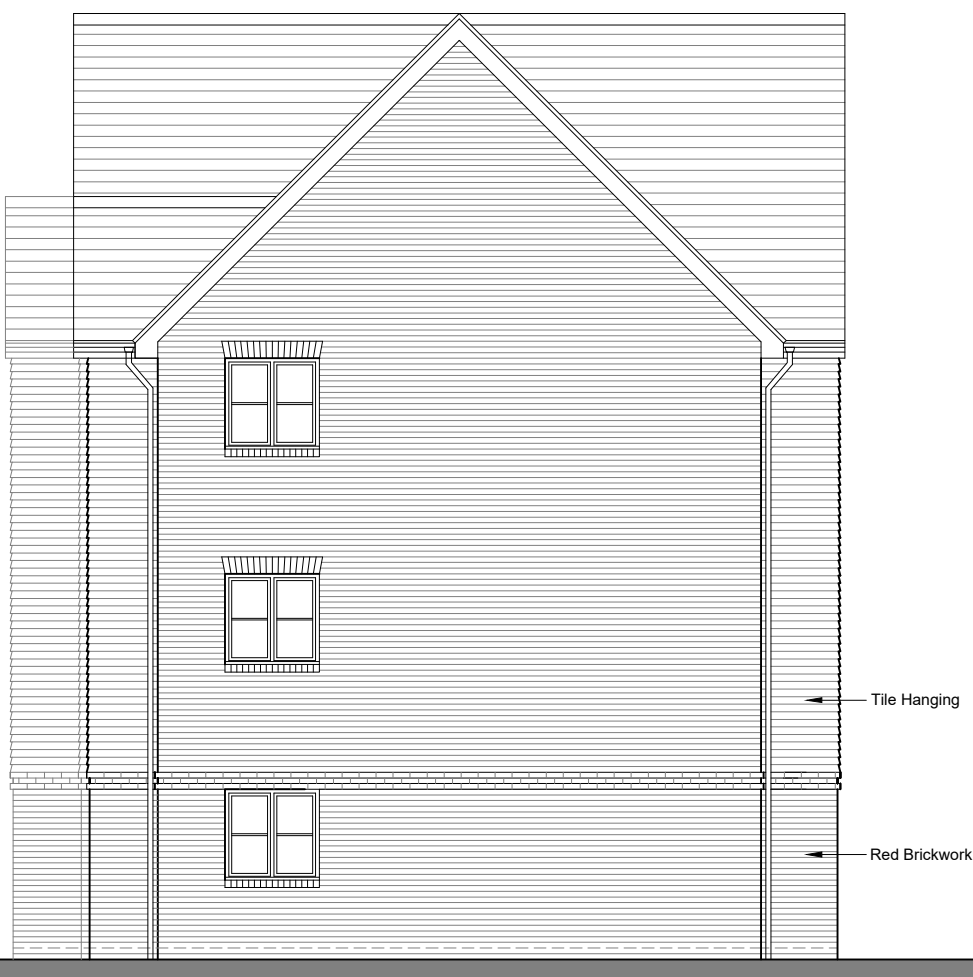

Side Elevation



PLANNING



Romsey Office
Building 300, The Grange, Romsey Road, Michelmersh, SO51 0AE
t: 01794 367703 f: 01794 367276 www.thrivearchitects.co.uk

PROJECT
Lillies
Yapton Road, Barnham
Matthew Homes

DRAWING
Flat Block A
Floor Plans & Elevations
Plots 19-24

SCALE	DATE	AUTHOR	CHK'D
1:100 @ A1	Mar 17	MD	FK

JOB NO.	DRAWING NO.	REV
MATT151202	Flat Block A.pe	B

CLIENT REF.

NOTES

This drawing is the copyright of Thrive Ltd ©. All rights reserved.
Ordnance Survey Data © Crown Copyright. All rights reserved.
Licence No. 100007359. DO NOT scale from this drawing.
Contractors, Sub Contractors and Suppliers are to check all relevant dimensions and levels of the site and building before commencing any shop drawings or building work. Any discrepancies should be recorded to the Architect.
Where applicable this drawing is to be read in conjunction with the Consultants' drawings.

REV	DESCRIPTION	DATE	AUTHOR	CHK'D
A	Status changed to planning.	10.07.17	FK	
B	Bin and cycle store removed.	28.11.17	FK	

Housetype		Variation		Housetype		Variation		PLOT No. As Drawn - 19-24 Handed -
2B4P		A		2B4P		B		
Bedrooms	2	Persons	4	Bedrooms	2	Persons	4	
Sq.ft finish	751	Sq.m finish	69.81	Sq.ft finish	751	Sq.m finish	69.81	
Sq.ft structural	761	Sq.m structural	70.68	Sq.ft structural	761	Sq.m structural	70.68	