




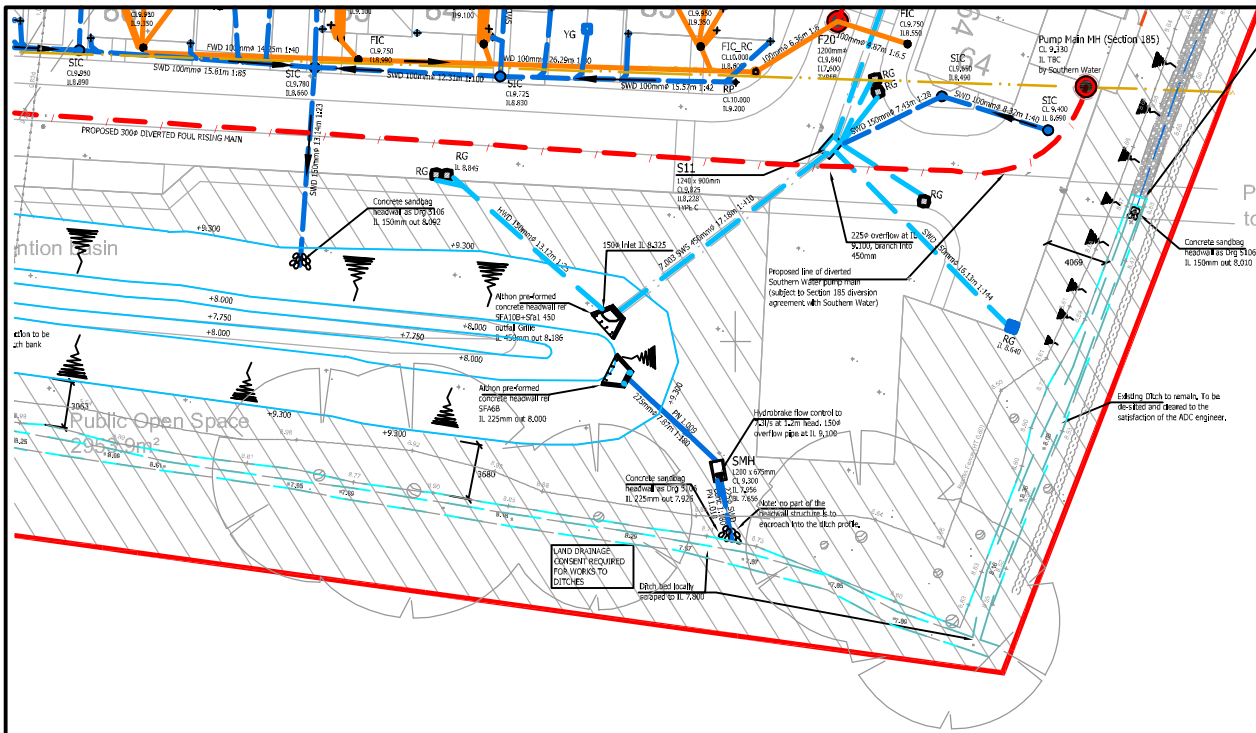


HEADWALL LOCATION PLAN
SCALE 1:500

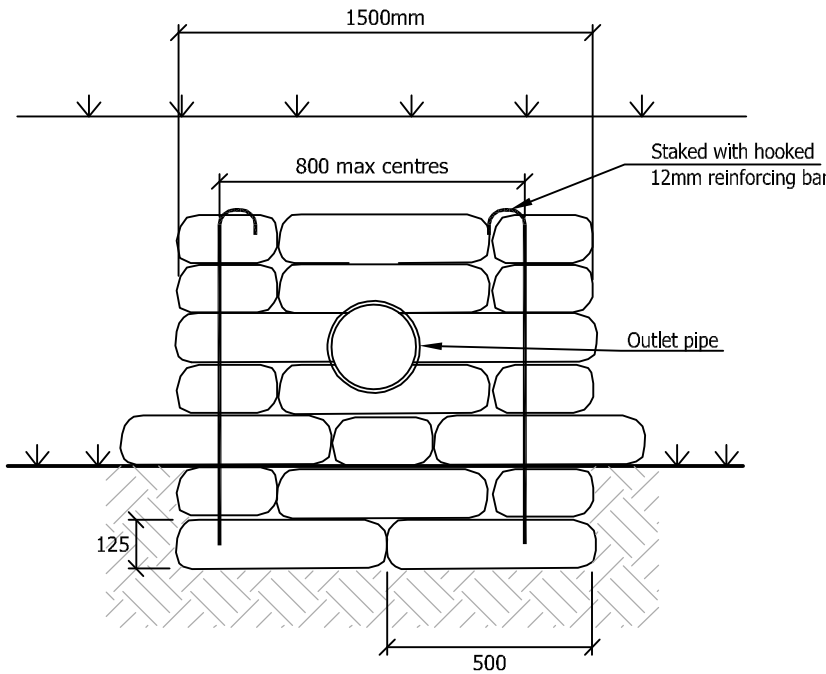

OUTFALL HEADWALL
ELEVATION OF HEADWALL
SCALE 1:20

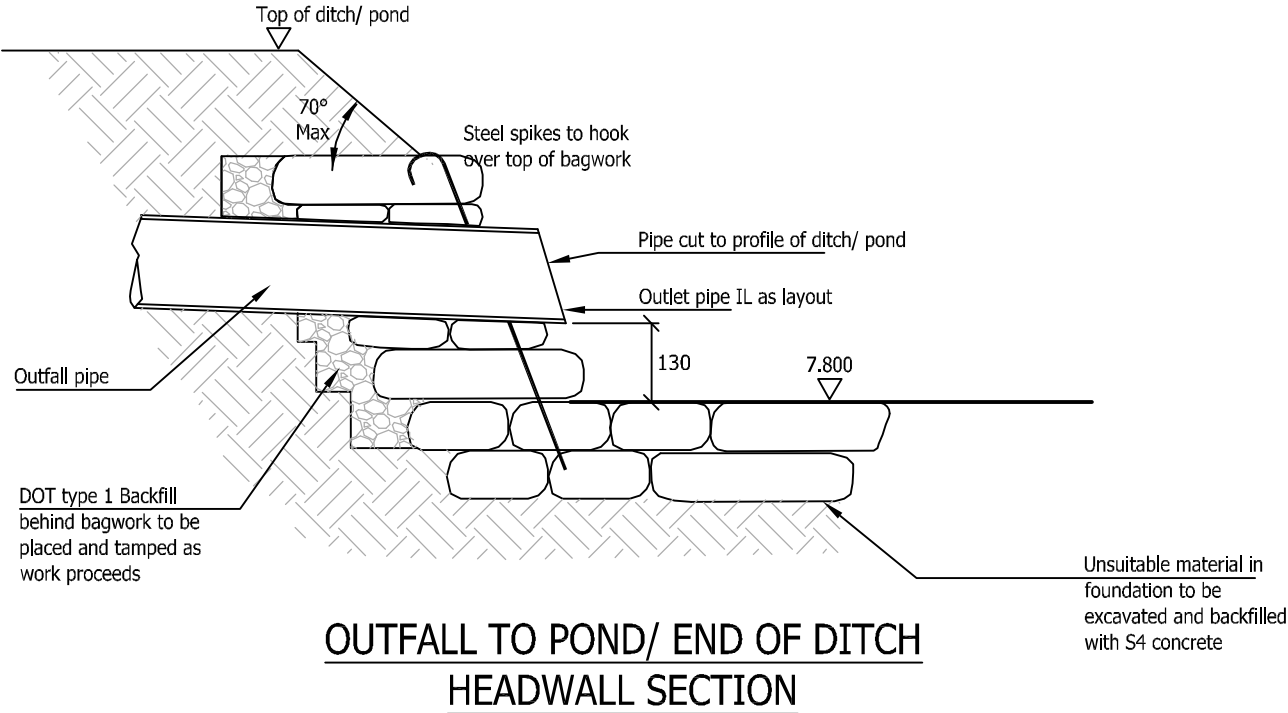

OUTFALL TO POND/ END OF DITCH
HEADWALL SECTION

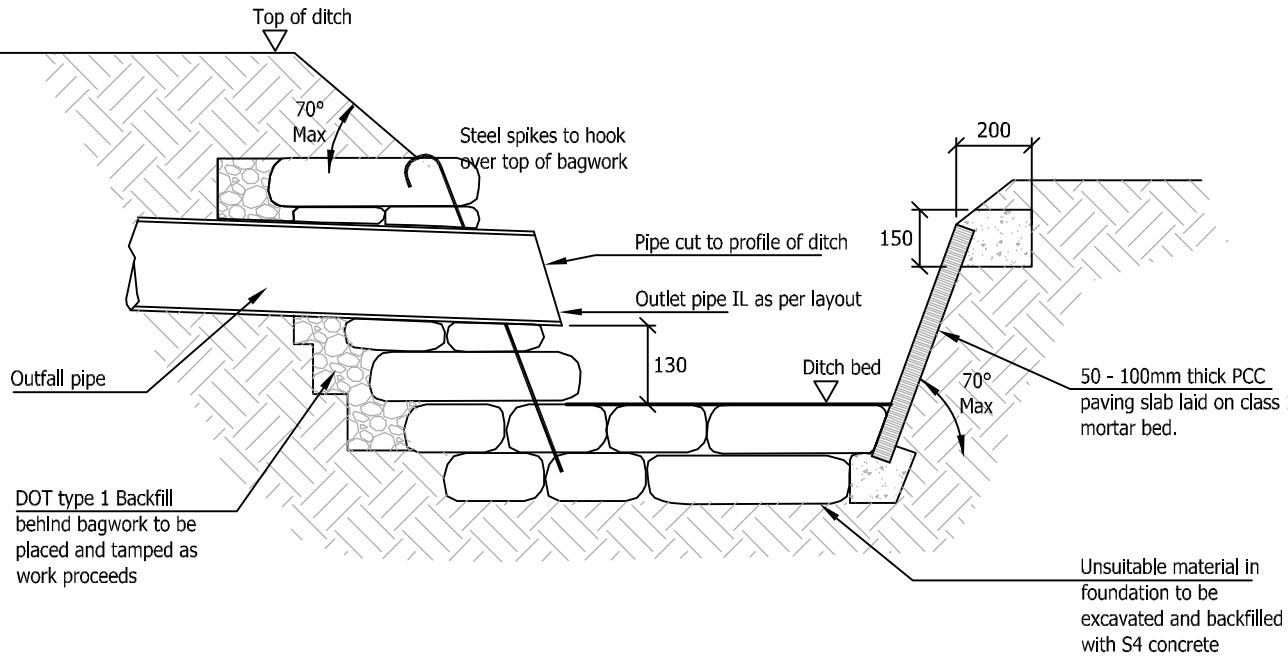

OUTFALL TO SIDE OF DITCH
HEADWALL SECTION

- GENERAL NOTES:**
- DIMENSIONS ON THIS DRAWING SHALL NOT BE SCALED. ALL DIMENSIONS TO BE CHECKED ON SITE. ALL DETAILS AND DIMENSIONING RELATING TO SUB-CONTRACTOR'S OR SUPPLIER'S WORK MUST BE CHECKED AND AGREED BETWEEN THE SUB-CONTRACTOR OR THE SUPPLIER AND THE GENERAL CONTRACTOR.
 - THIS DRAWING IS TO BE READ IN CONJUNCTION WITH ALL RELEVANT ARCHITECT'S AND ENGINEERS DRAWINGS AND SPECIFICATION.
 - THE CONTRACTOR IS RESPONSIBLE FOR VERIFYING ALL SITE DIMENSIONS BEFORE COMMENCING WORK.
 - THE MAIN CONTRACTOR IS RESPONSIBLE FOR ENSURING THE STABILITY OF THE STRUCTURE WHILST THE WORKS ARE IN PROGRESS.
 - DIFFERENCES BETWEEN THIS DRAWING AND THE SITE CONDITIONS ENCOUNTERED MUST BE REPORTED TO THE ENGINEER.
- NOTATION:-**
- | | |
|-------------------------------|--------------------------------|
| T.O.S. - TOP OF STEEL | S.S.L. - STRUCTURAL SLAB LEVEL |
| F.F.L. - FINISHED FLOOR LEVEL | F.F.L. - FINISHED FLOOR LEVEL |
| T.O.C. - TOP OF CONCRETE | T.O.C. - TOP OF CONCRETE |
| F.L. - FORMATION LEVEL | F.L. - FORMATION LEVEL |

- Bags should be Hessian or canvas and shall be of a size to provide a wall thickness of 500mm
- Concrete bagwork shall be Class 519 and be three quarter filled with 25mm slump ST4 concrete immediately prior to placing with the ends sewn.
- The bags shall be placed in a modified flemish bond so as to 'break joint' with mouths away from the surface and be tamped into position to form a rectangular block.

P2	11.03.20	REVISED TO LATEST LAYOUT	SDL	MR
P1	11.03.20	INITIAL ISSUE	GS	MR
REV	DATE	DESCRIPTION	BY	CHK APP

Gyoury Self CONSULTING ENGINEERS 18/17 BOUNDARY ROAD, HOVE, EAST SUSSEX BN2 4EF TELEPHONE 01273 414413 E-MAIL: mail@gspthove.co.uk Website: www.gyouryself.com Also at Fareham and St Albans				
CLIENT	REDROW HOMES			
ARCHITECT	RH PARTNERSHIP			
JOB TITLE	ANGEL & HYDE NURSERIES YAPTON ROAD BARNHAM			
DRAWING TITLE	OUTFALL HEADWALL TO POND/ DITCH CONSTRUCTION DETAIL (NON-ADOPTABLE)			
JOB No.	H19812	SCALE @ A3	DATE	MARCH 2020
DRAWN	MR	ENGINEER	MR	CHECKED APP
STATUS	D1 SUITABLE FOR COORDINATION			
REVISION	P2 STAGE 3 – DEVELOPED DESIGN			
DRAWING No.	19812-GS-Z1-XX-DT-C-5106			