



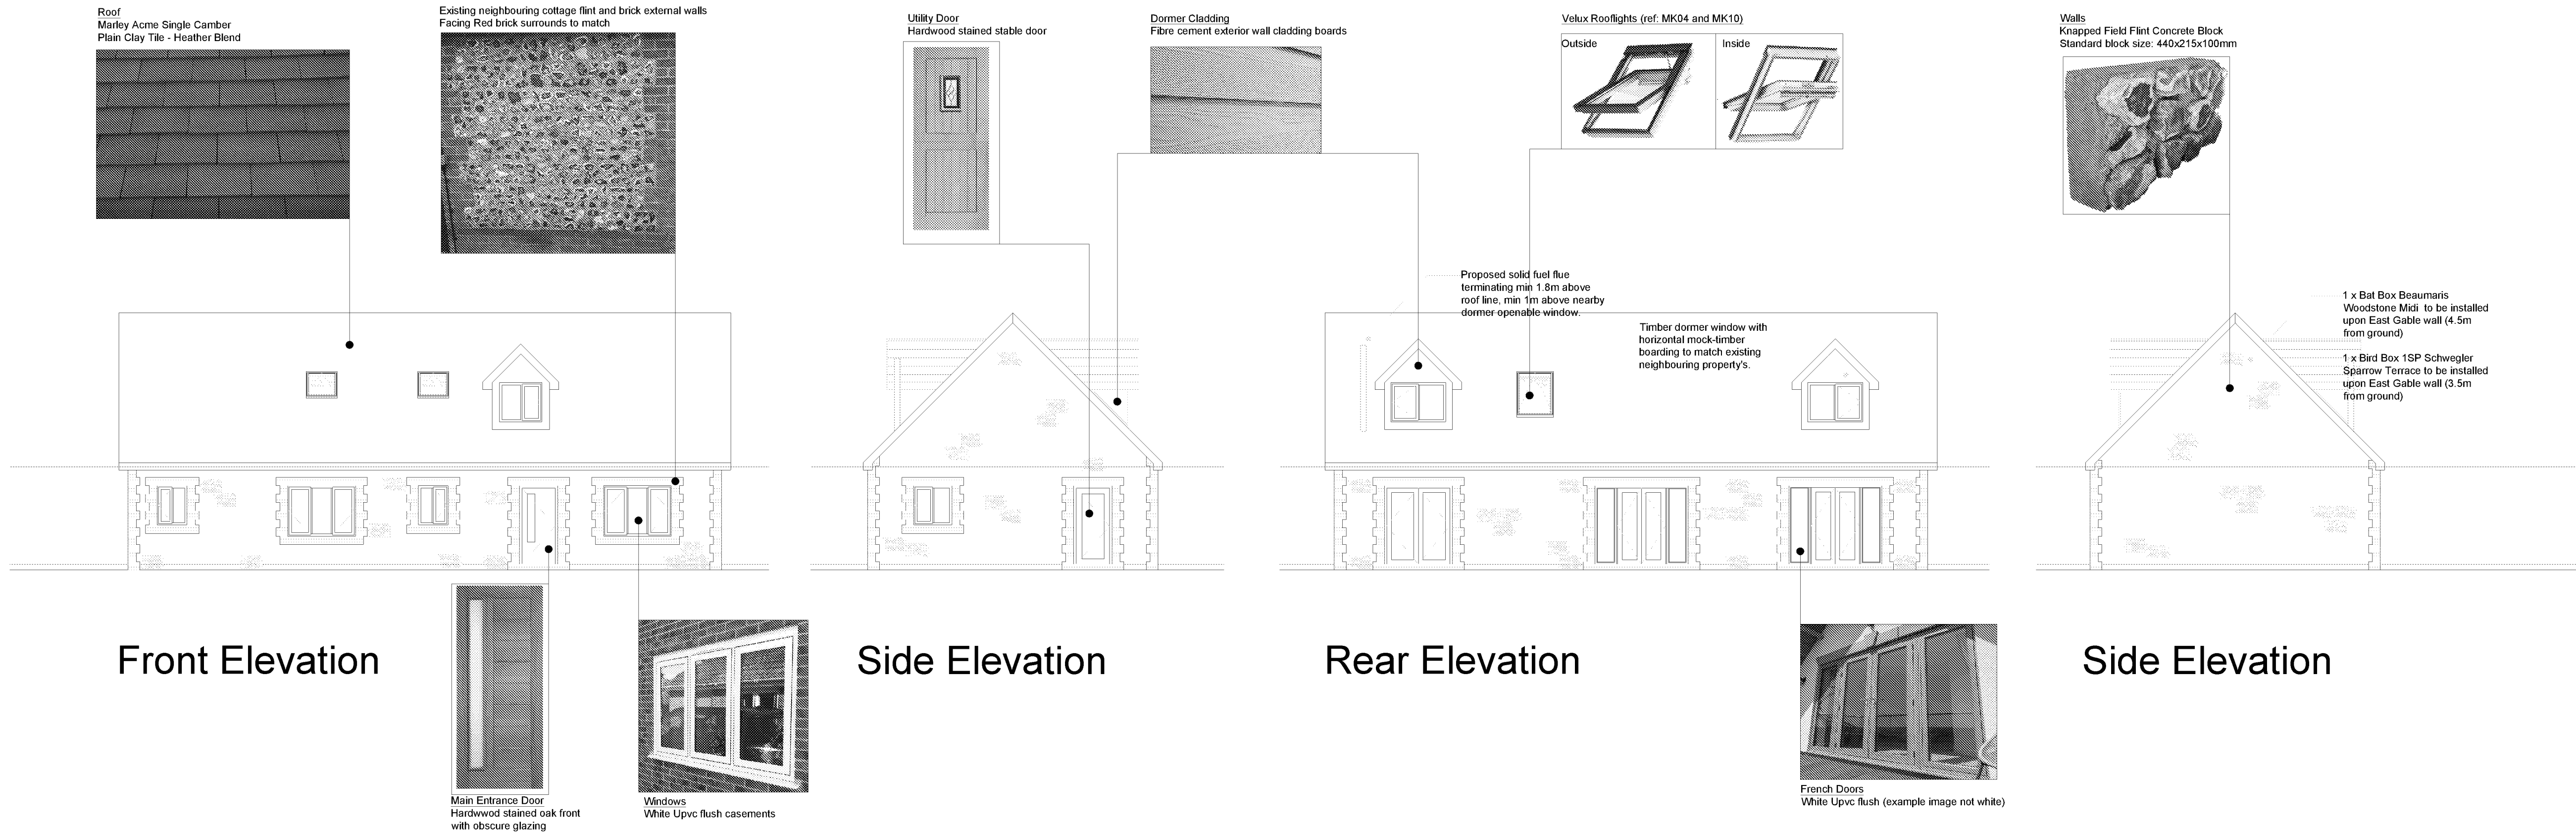

PROPOSED ELEVATIONS 1:100 @A1

 

NOTES:

DO NOT SCALE THIS DRAWING. ALL DIMENSIONS TO BE CHECKED ON SITE.

LAYOUT DESIGNED BY THE CLIENT,
COPYRIGHT OF THE CLIENT.

Material Key:

Roof:

Marley Acme Single Camber plain clay
tiles in Heather Blend finish

Eaves / Rainwater Goods:

Black (RAL 9005) pvc rainwater goods
White (RAL 9016) cement fibre fascia/
soffit

Rooflights:


Black finished (RAL9005) aluminum
velux rooflights

External Wall:

Knapped Field Flint concrete block infill
panels. Red Facing Brick detail surround
to openings, brick colour to match
neighbouring property's


Windows & Doors:

White Upvc (RAL 9016) casement
windows & french doors.
Hardwood stained main entrance door
and utility side door.

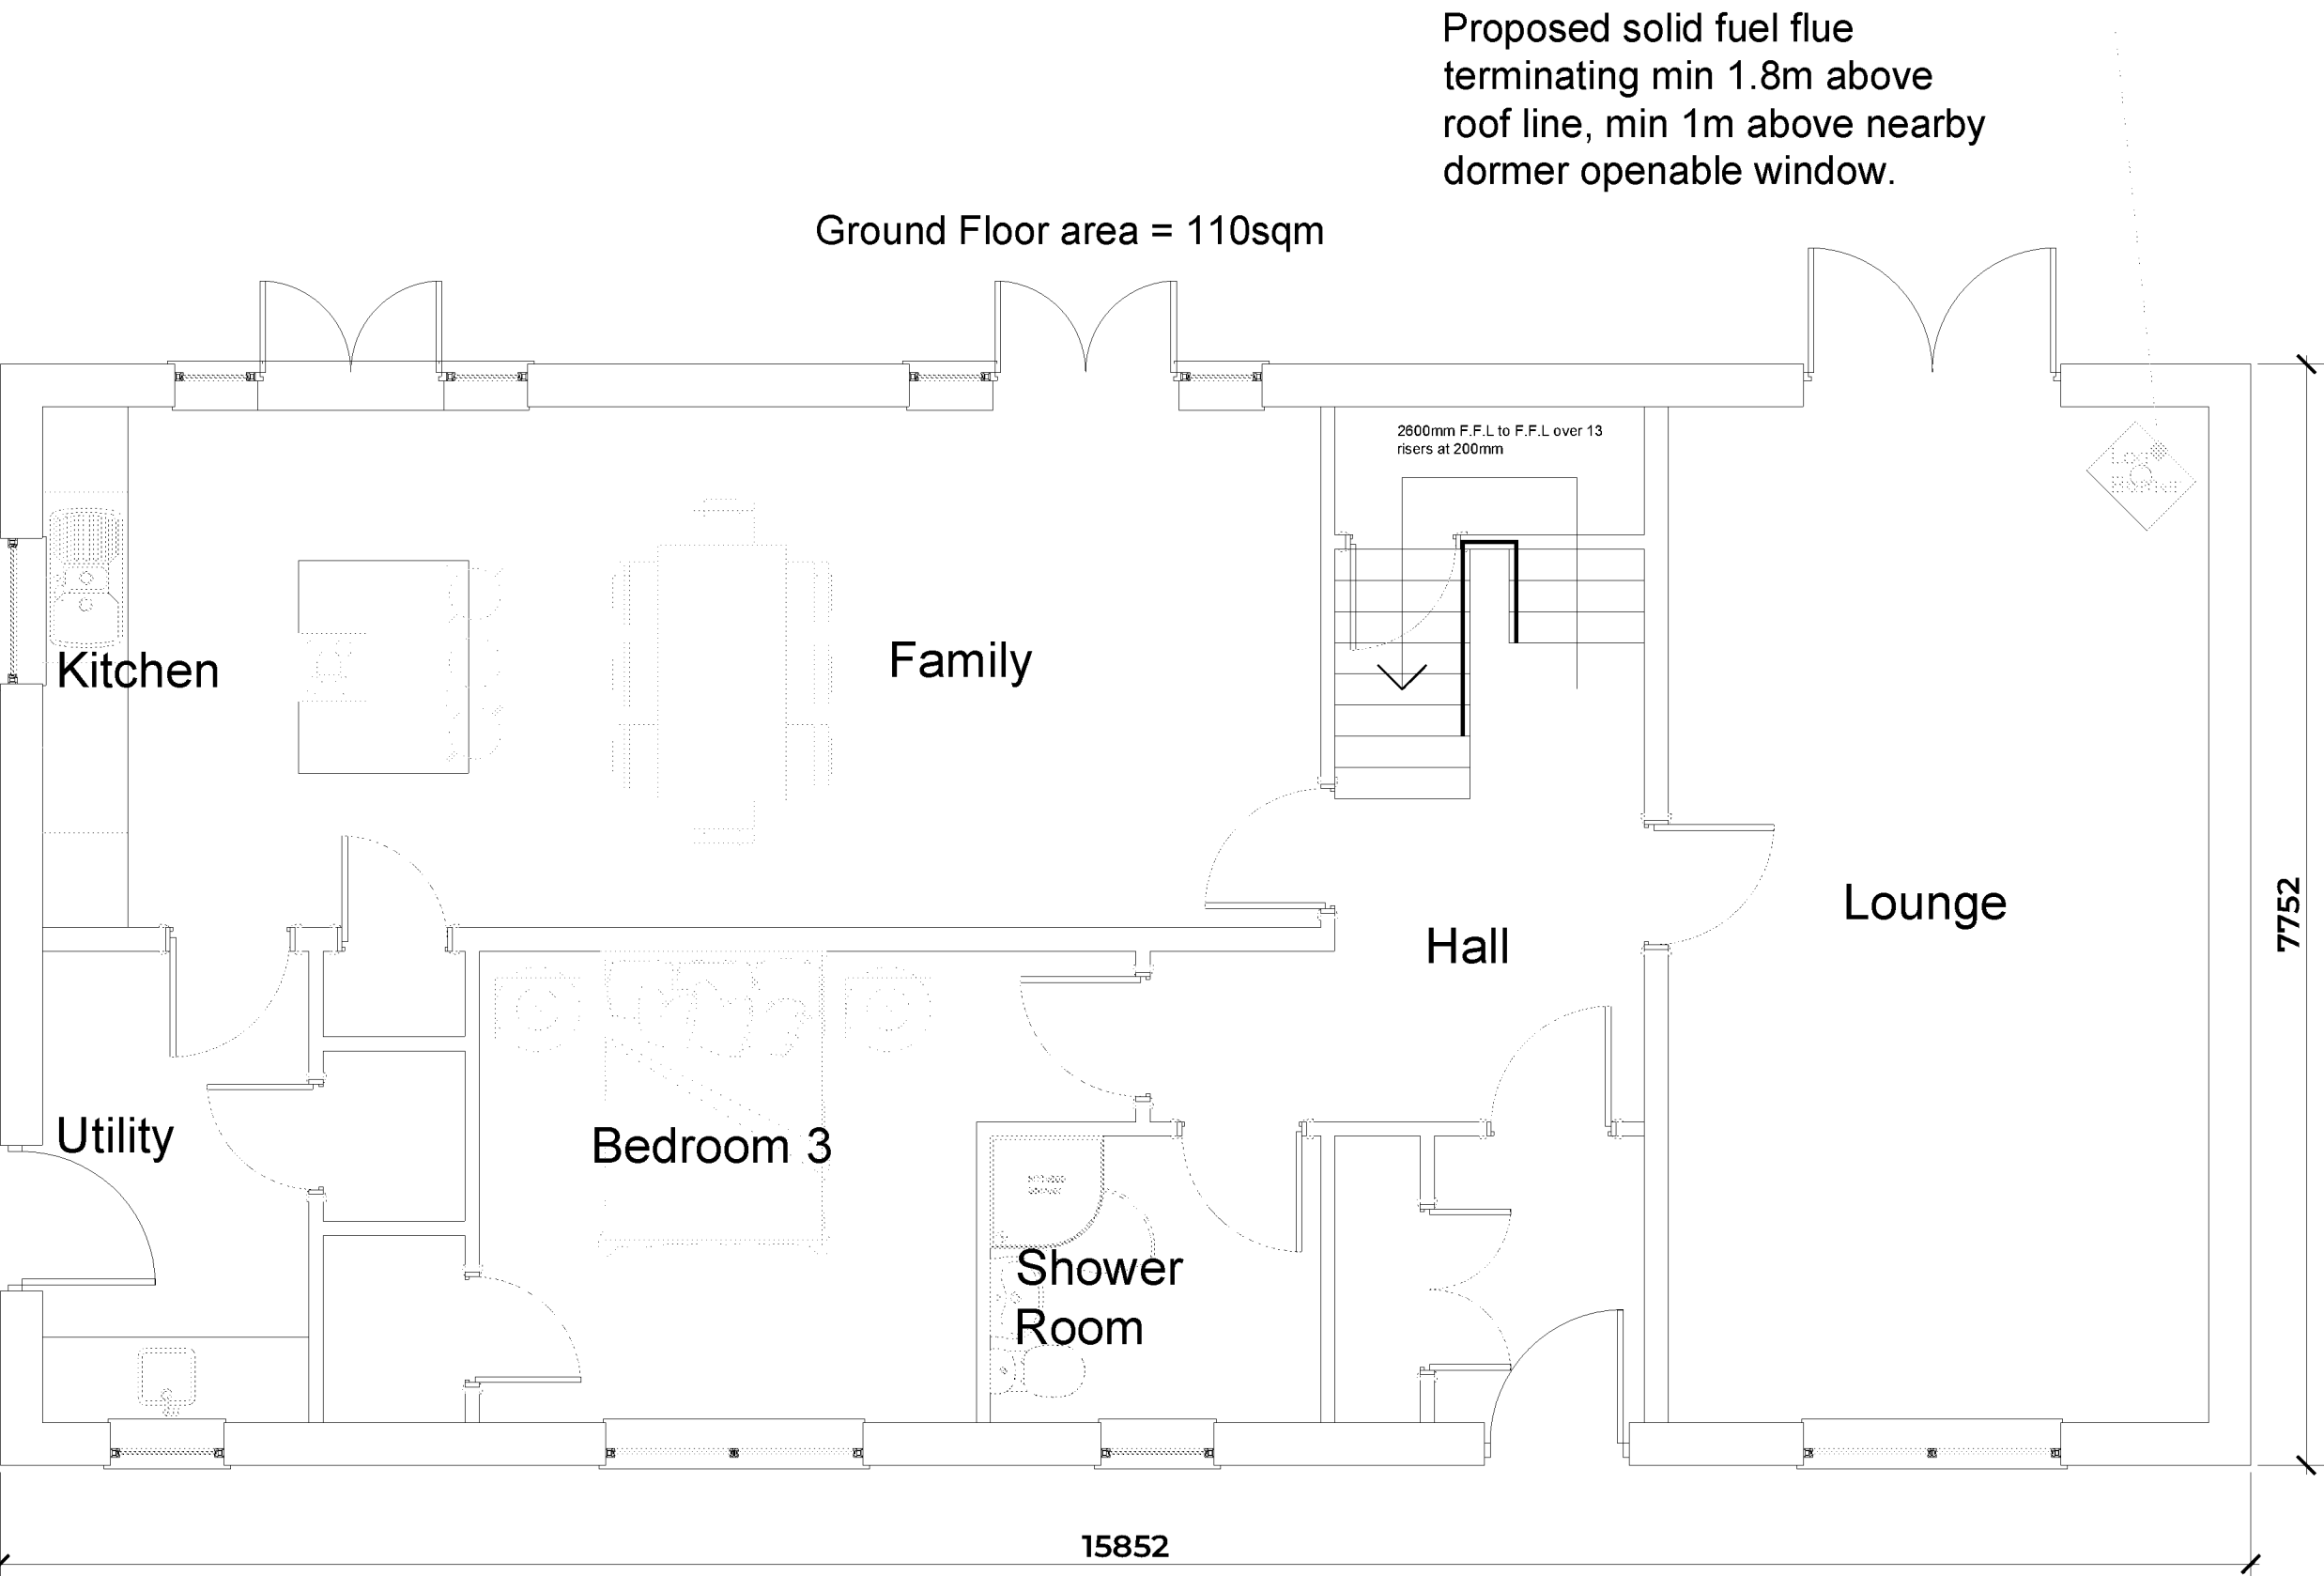

Ground Floor Plan

PROPOSED PLAN 1:50 @A1

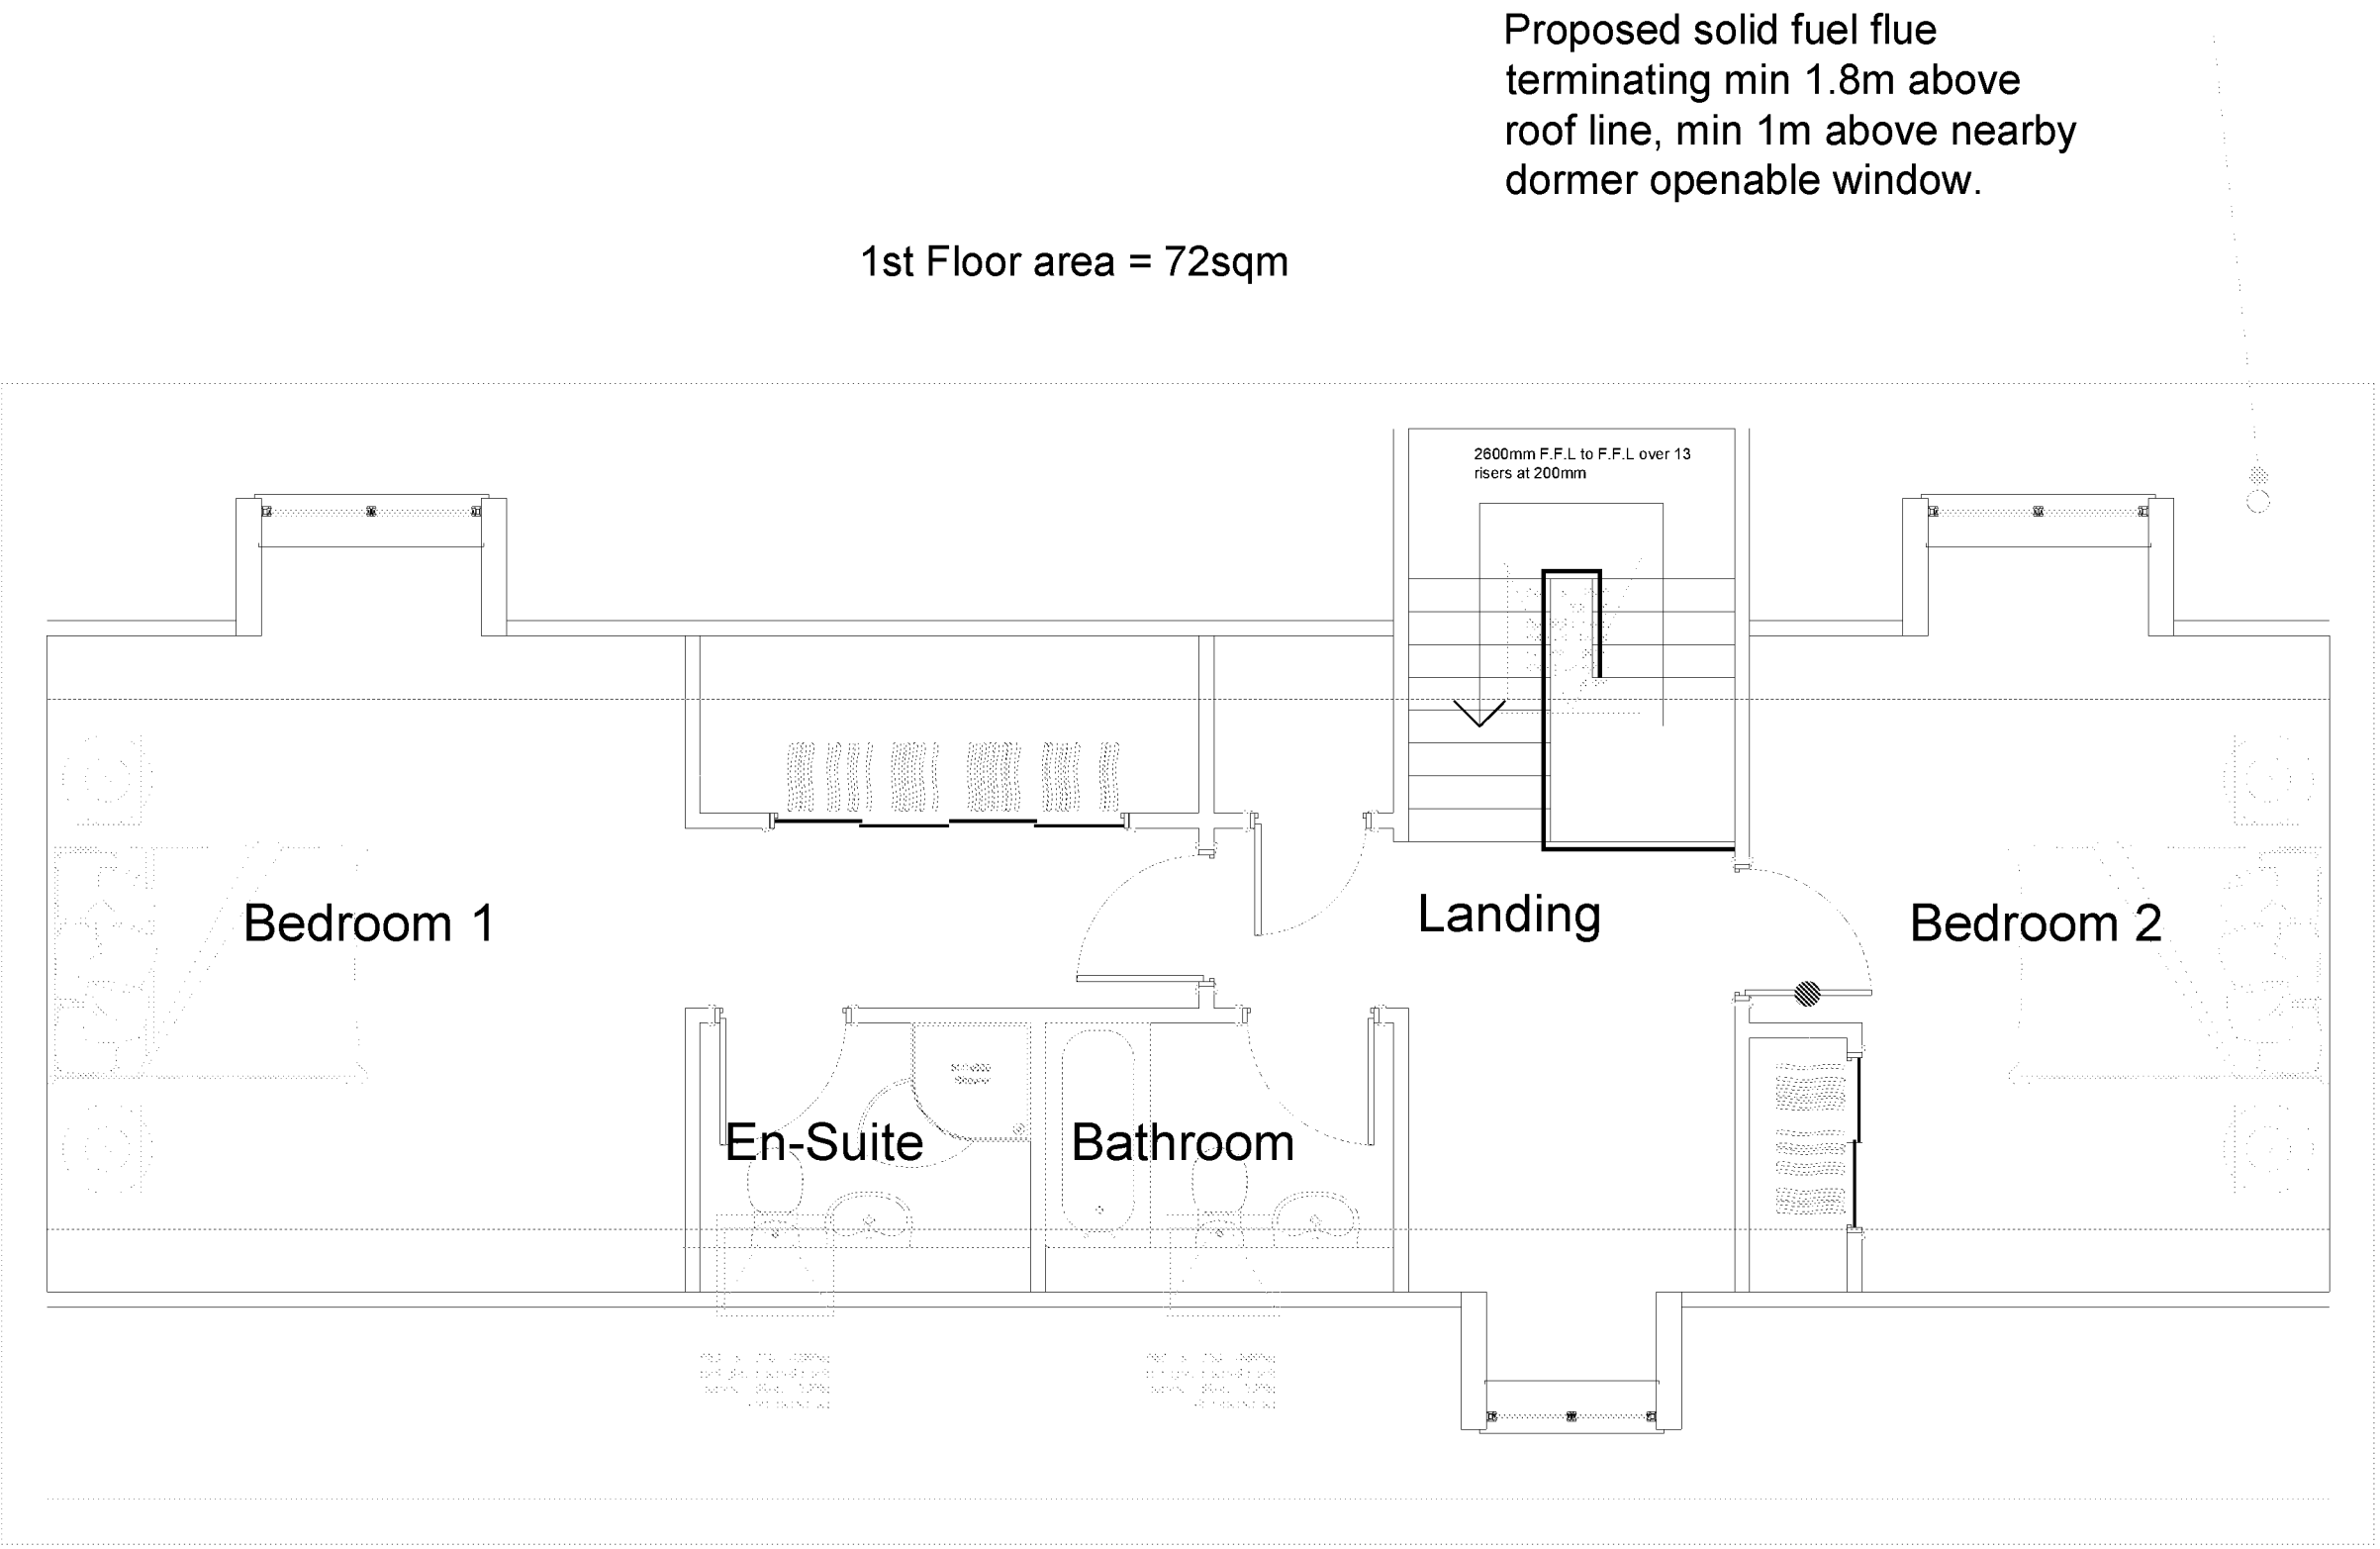

First Floor Plan

P02 Schedule of materials and finishes
included in relation to planning condition
No. 3 (approval ref: BNA14/21/PL)

P01 Bat and bird boxes added to East
Gable as recommended by the
Ecological Assessment

REVISION NOTES

RPS

DESIGN GROUP

0845 5442005

rpsdesigngroup.co.uk

Project No: 21.21

Client: Mr & Mrs Gates

Site Address:

Land North of Highground House, accessed
via Private Drive off Highground Lane

Drawing Title:

Proposed Plans and Elevations

Date: 15.02.22

Scale: 1:50/50 @A1

Drawn by:

Checked by:

AC

RM

Drawing No:
L103_P02
Status:
PLANNING