


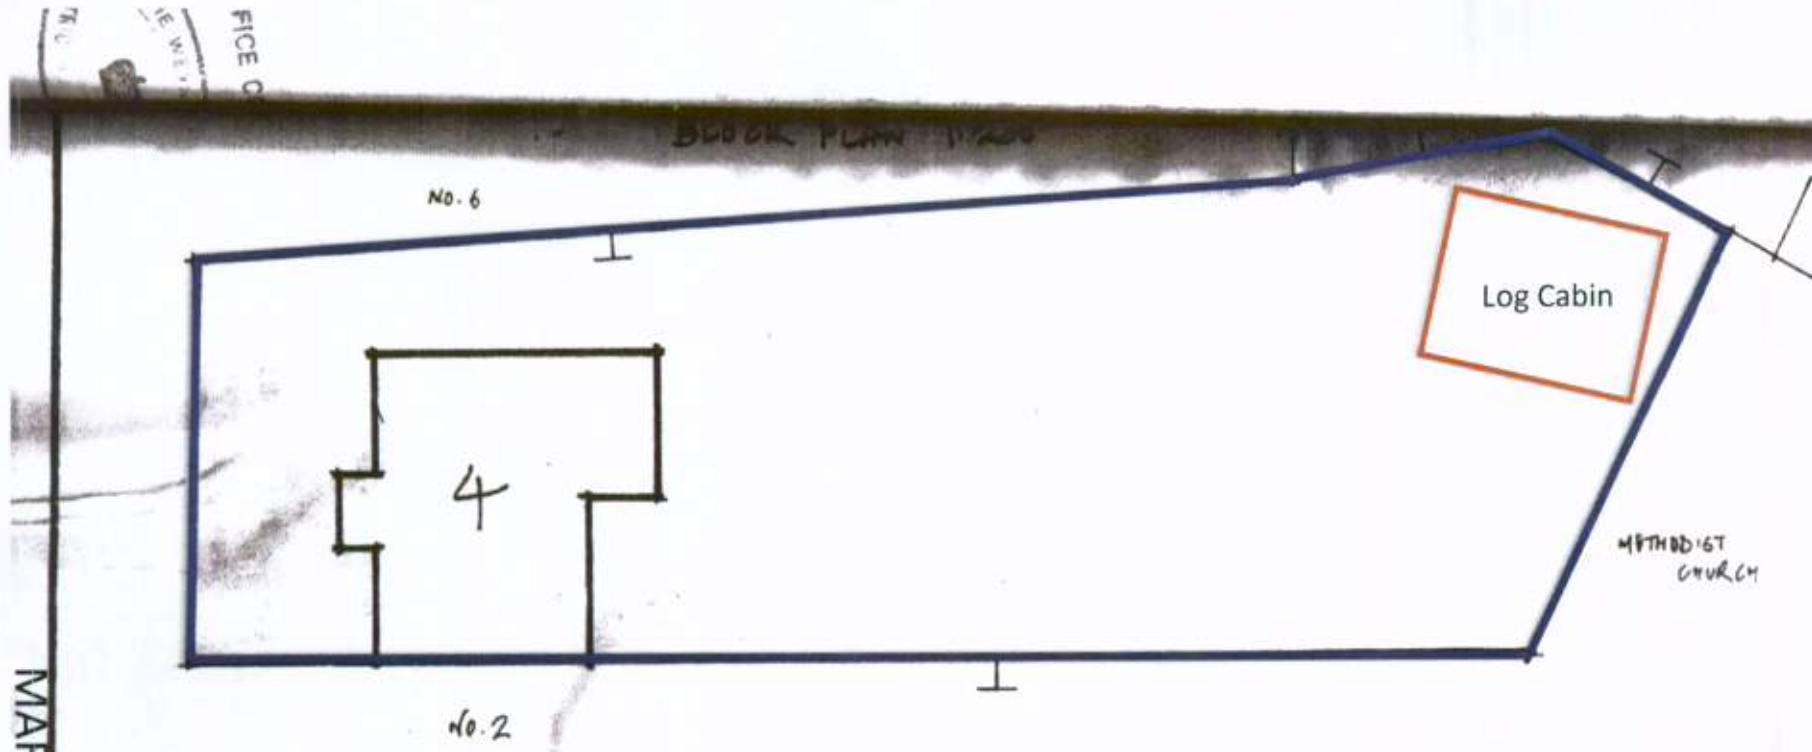

MARSHALL CLOSE

ARUN

DISTRICT COUNCIL

Directorate of Planning
& Housing

Amendments	by	Date
a		
b		
c		

Job Title
4 MARSHALL CLOSE,
BARHAM

Drawing
CONVEYANCE PLAN

Scale 1:2500, 1:200

Drg. No. 5035

Drawn by WG

Traced by

Checked by

Date MAY 1994

CHURCH STREET
LITTLEHAMPTON
WEST SUSSEX
BN17 5EP

Tel Littlehampton 716133
STD Code 0903



Site Plan A

Scale = 1/200

Revised 15 Jan 2012 – Insertion of named road.



OFFICE COPY

Reproduced from the Ordnance Survey
..... map with the permission of the
controller of Her Majesty's Stationary Office, Crown
Copyright Reserved. Licence No. 077011

LOCATION PLAN 1:2500



