




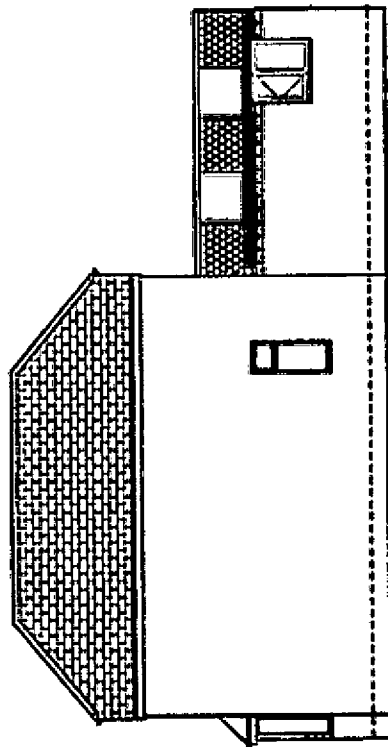


LEFT SIDE ELEVATION

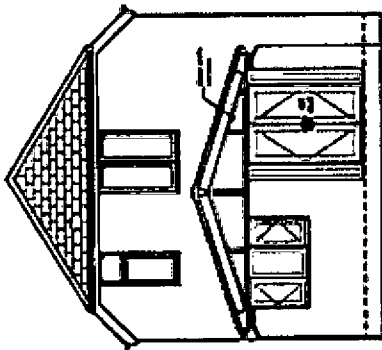

REAR ELEVATION

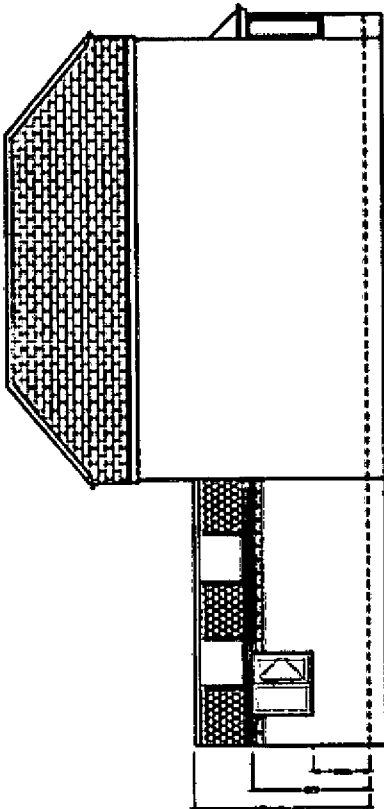

RIGHT SIDE ELEVATION

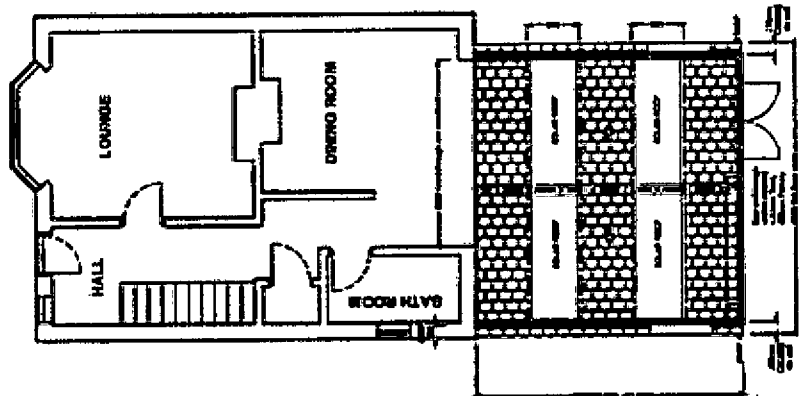

Used specifications:
Roofs: Replicas tile type CARRON GUTY
Sills: This Colour WHITE
Rainwater goods Colour: BLACK
Roof cladding: SLATE ROOF
Ground floor: SLATE ROOF
External walls: DOUBLE GLAZING
Internal walls: DOWN LIGHTS
BATH: DOWN LIGHTS

Frontal:
Frontal Type: DUAL ANTIWASH COIT
Frontal Colour: CHROME
Glass: ULTRA LOW E
Sill: BLACK
Door Handle: CHROME CURVED
Door Handle: CHROME CURVED
Door Handle: CHROME CURVED
Door Handle: CHROME CURVED

Notes:

Manufactured by Anglian, specified better by customer

This drawing is the copyright of Anglian Home Improvements and
shall not be reproduced, stored or used without their consent.
All dimensions are in millimetres unless stated otherwise.
Do not use for other building purposes.

Produced on A3 paper

No.	Date	Description	Initials



Drawing title: Proposed Plan and Elevations

Contract No: 099/94028 Page 2 of 2

Prepared by: PVCU CONTEMPORARY REPLICA ROOF EXT

At: CLYTHA, YAPTON ROAD

BARNHAM, BOGHOR REGIS

WEST SUSSEX

PO22 0JA

Per: MR. KEY

Drawn by: TO

Scale: 1:100

Date: 27/04/2017