




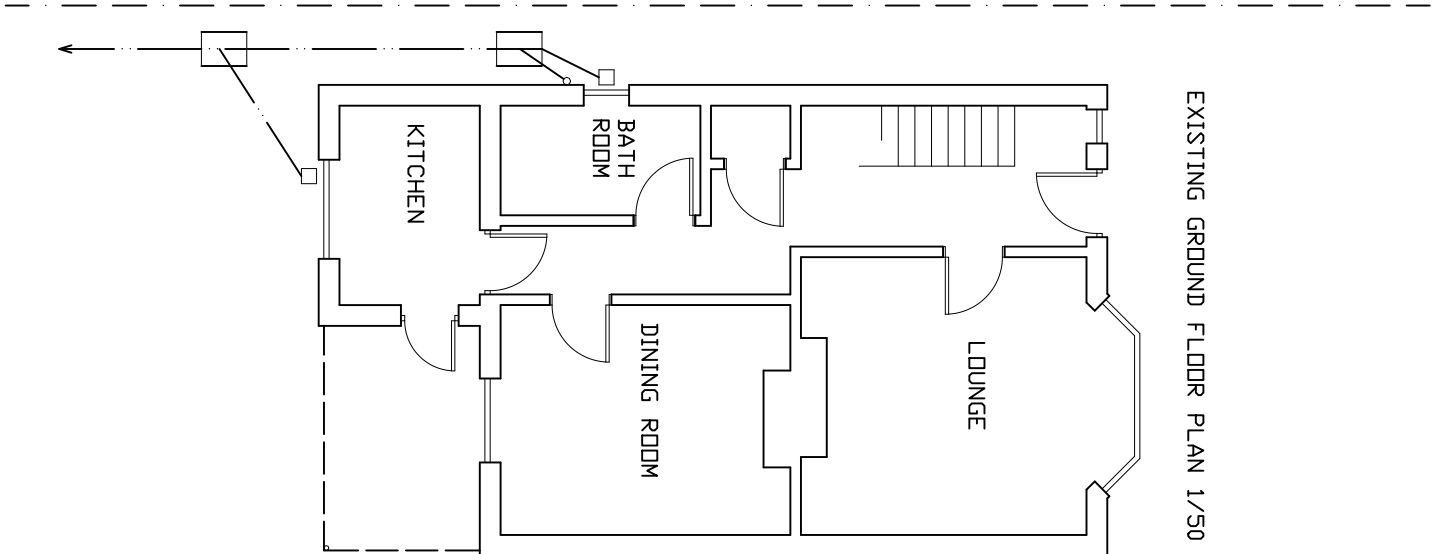


EXISTING GROUND FLOOR PLAN 1/50

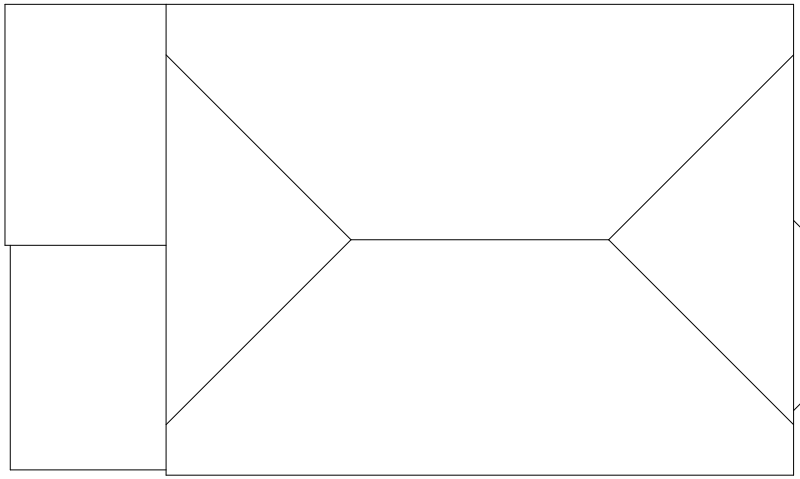


EXISTING SOUTH ELEVATION 1/100

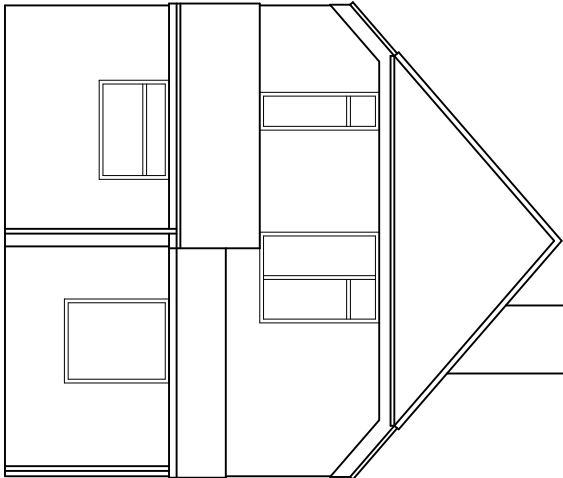


EXISTING EAST ELEVATION 1/100

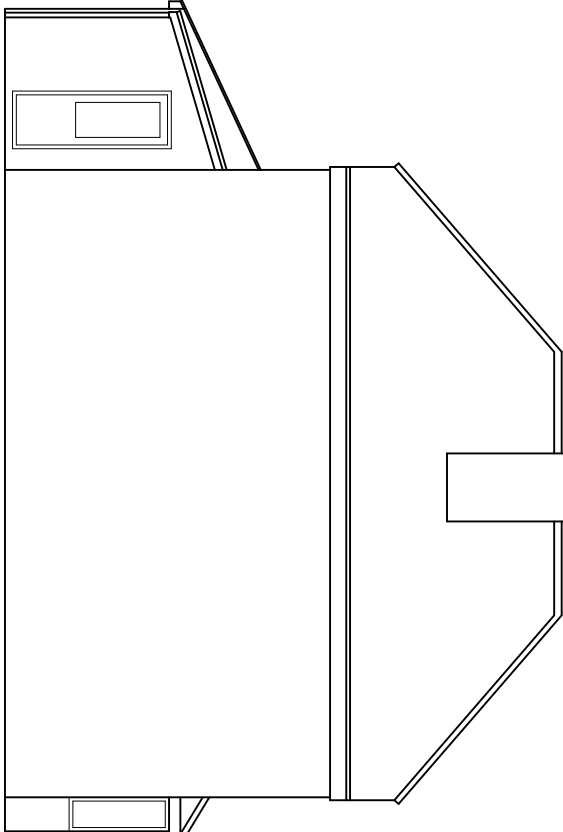


EXISTING WEST ELEVATION 1/100

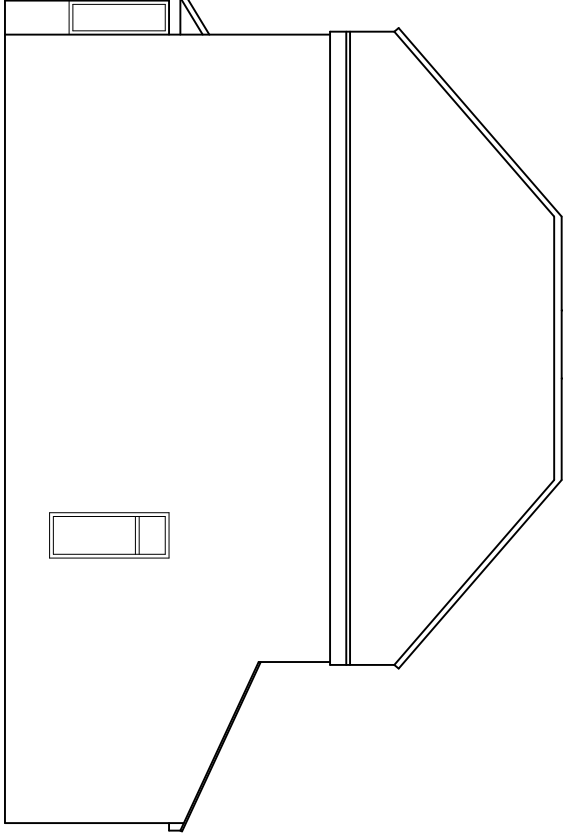


PROPOSED SOUTH ELEVATION 1/50

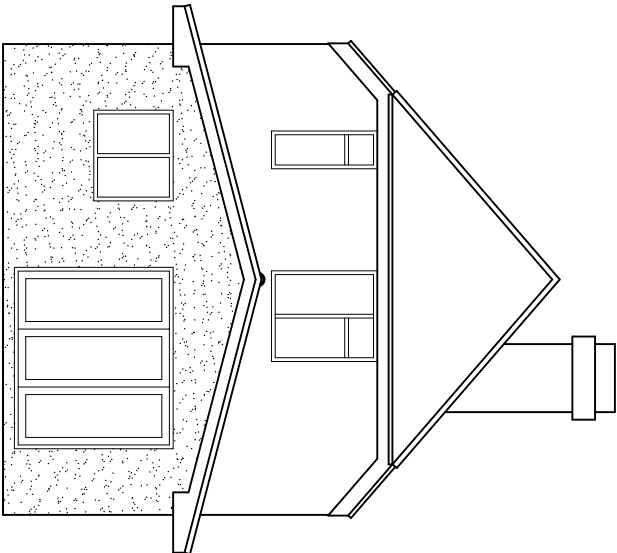


PROPOSED EAST ELEVATION 1/50

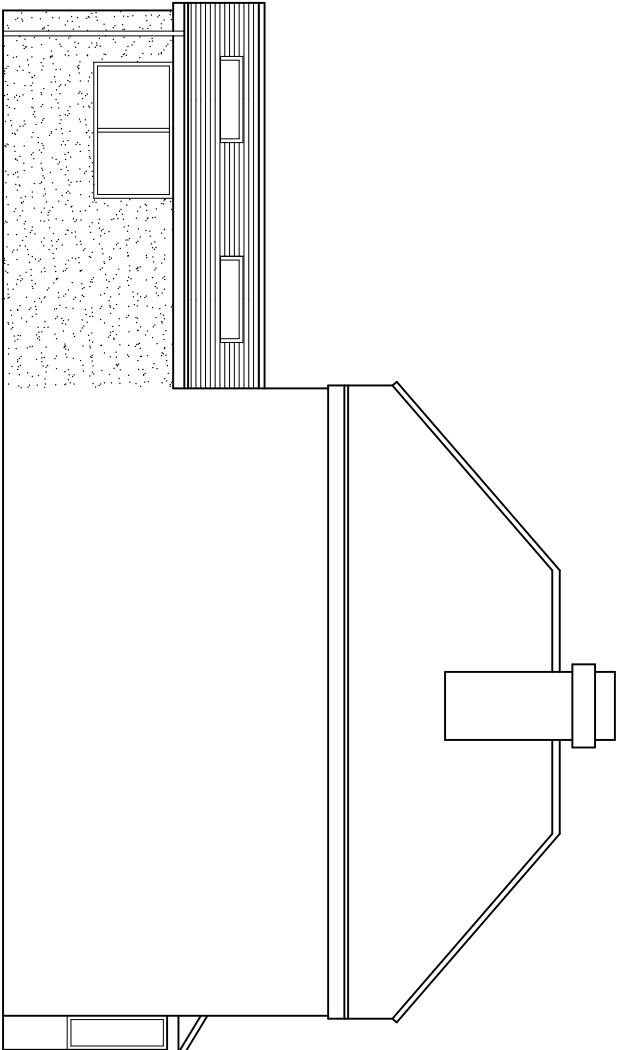


PROPOSED WEST ELEVATION 1/50

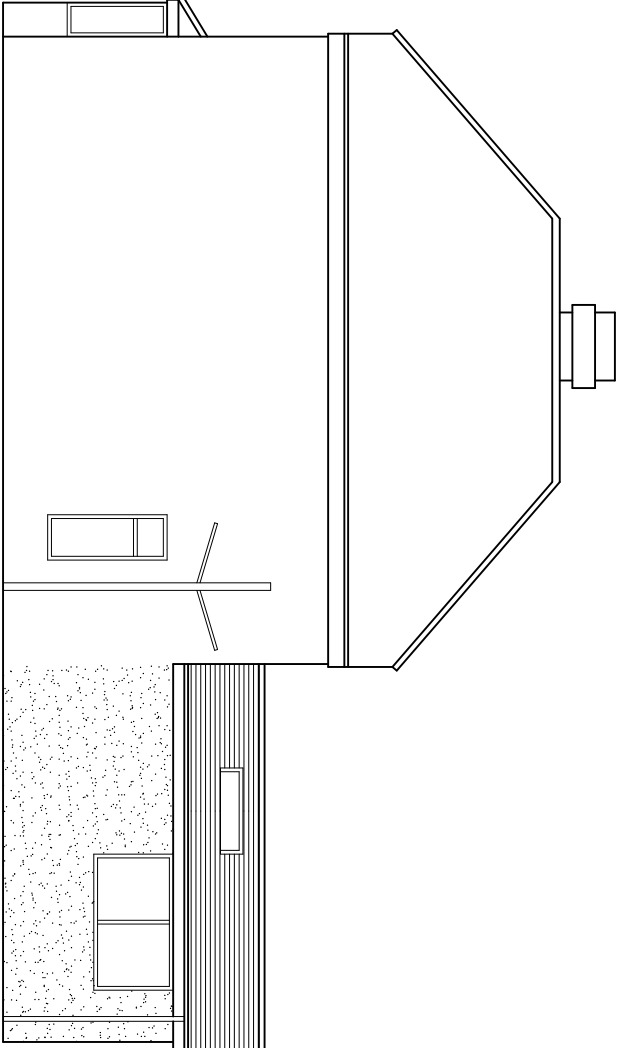

PROPOSED ROOF PLAN 1/50

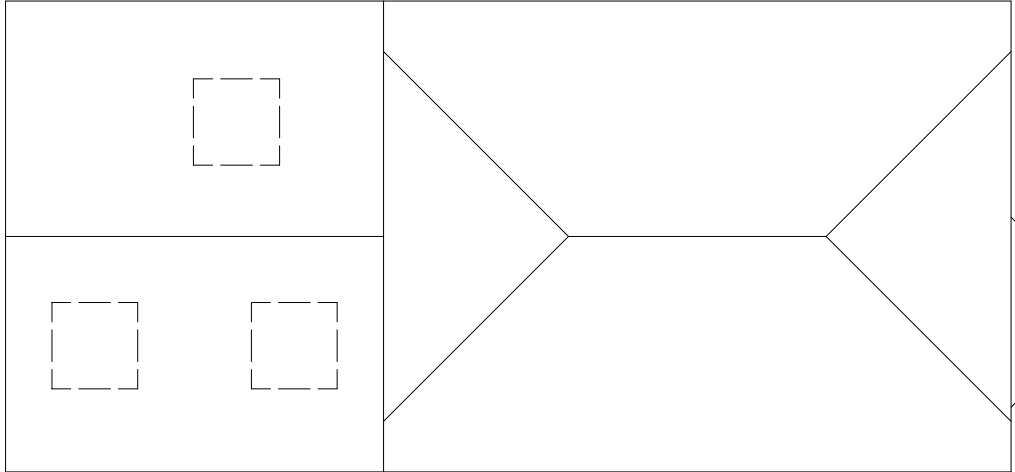

EXISTING GROUND FLOOR PLAN 1/50

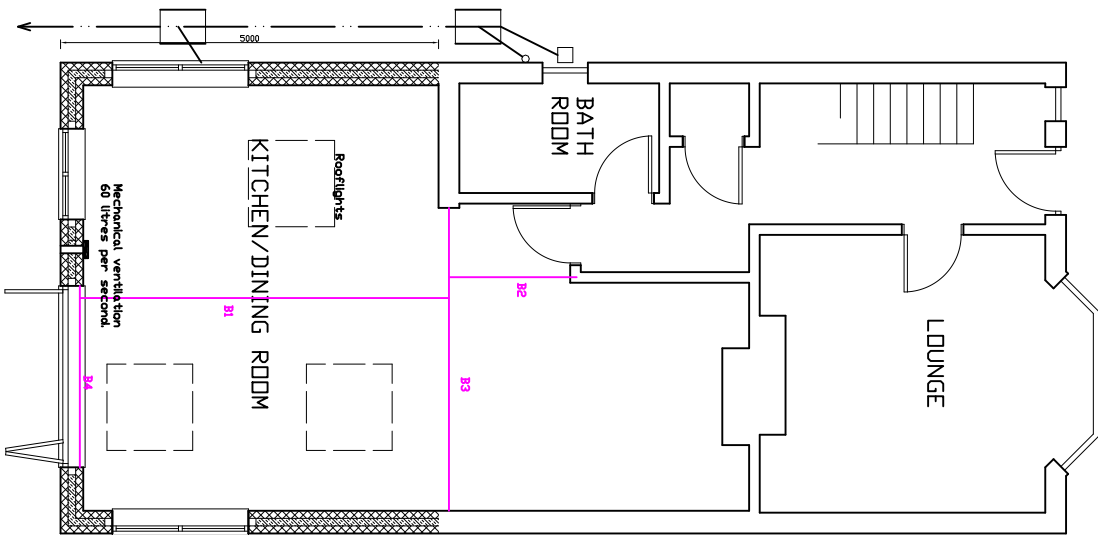

REVISIONS	

Notes

1. All drawings are completed drawings for the purpose of obtaining planning & building regulations approvals & are based on certain assumptions.
2. Dimensions shown must not be relied upon and must be checked on site.
3. Where applicable the drawing is to be used in conjunction with the relevant planning & building regulations.
4. All drawings are the property of the architect and are not to be used for any other purpose without the written consent of the architect.
5. Any work undertaken prior to Planning and Building Regulations approval is at the client's risk.

© 2016
T. Murray

TIM MURRAY MBEng
BUILDING CONSULTANT
6 Midpitten Court, Elmer Road
Middletown, ON, S2Z 2E4
West Sussex, PO22 8BA
Tel: 01243 583676

PROJECT DETAIL
CLYTHA COTTAGE, YARFON ROAD,
MIDDLETOWN, WEST SUSSEX,
PO22 8BA
REAR EXTENSION
FOR: MARTIN KEY

SCALE
DRAWING: AMENDED PLANNING DRAWING 1/100
DATE: DECEMBER 2016
DRAWN: T. Murray
DRAWING: 16/3/17
REVISION: