




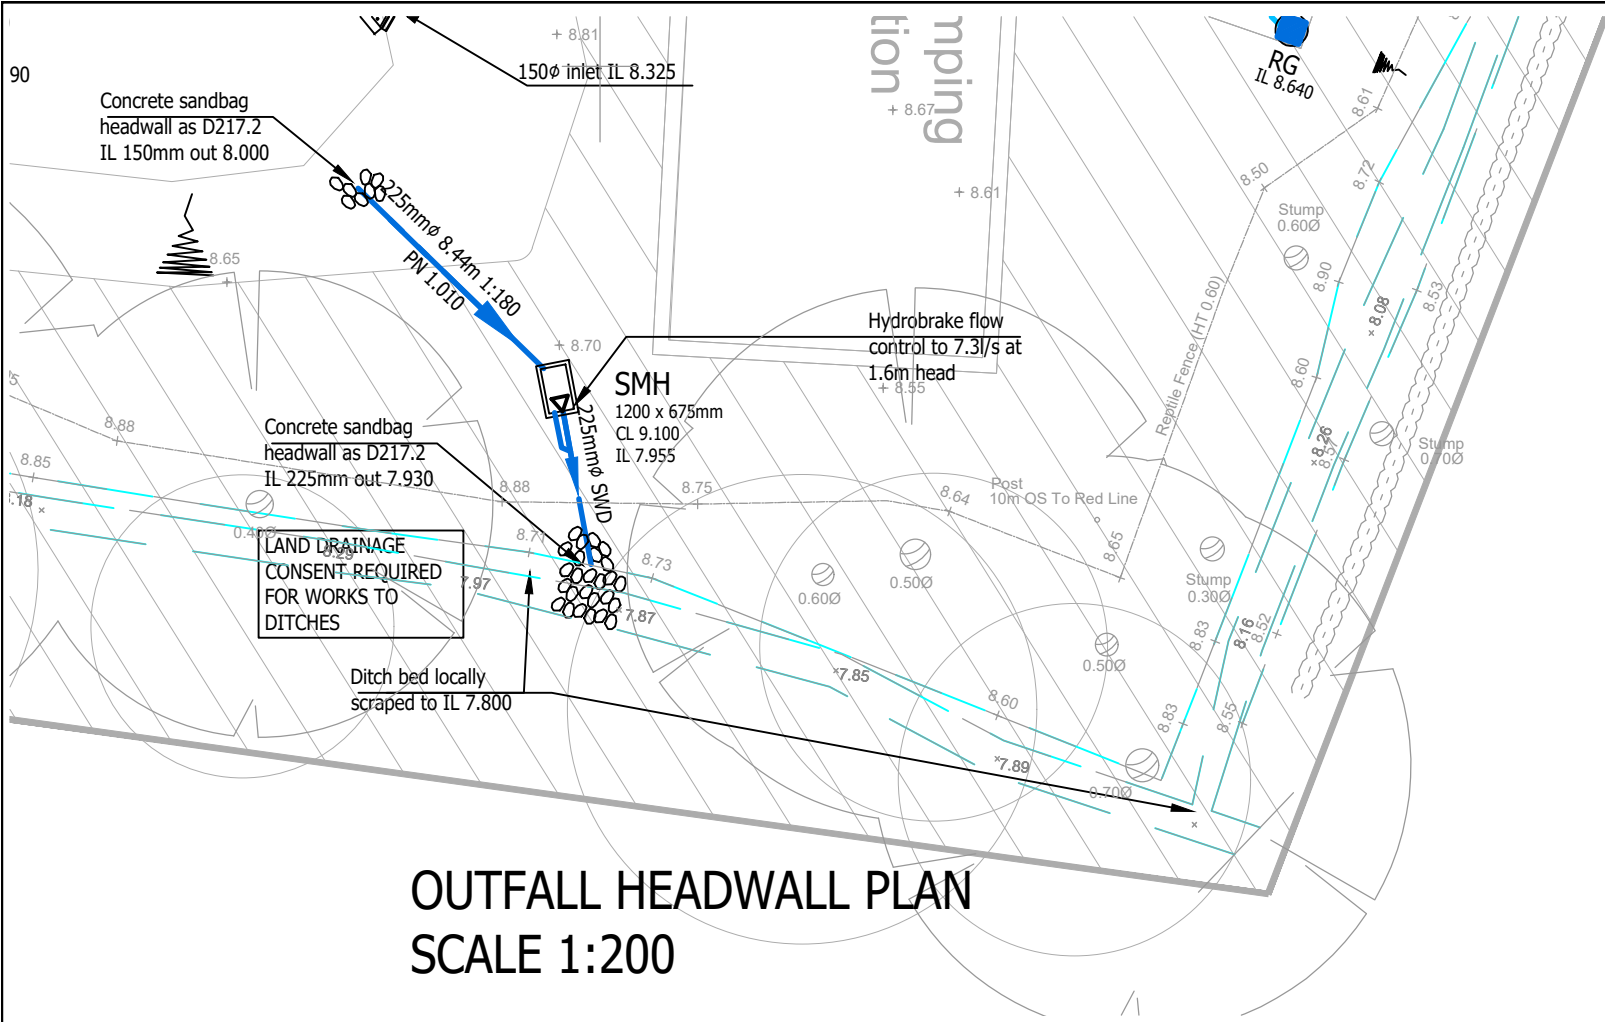

OUTFALL HEADWALL PLAN
SCALE 1:200

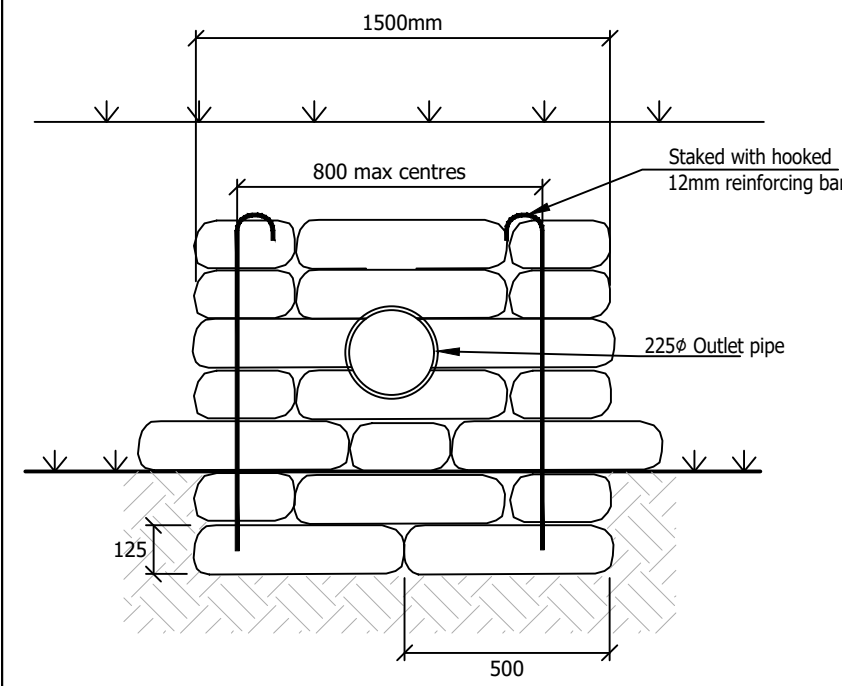

ELEVATION OF HEADWALL

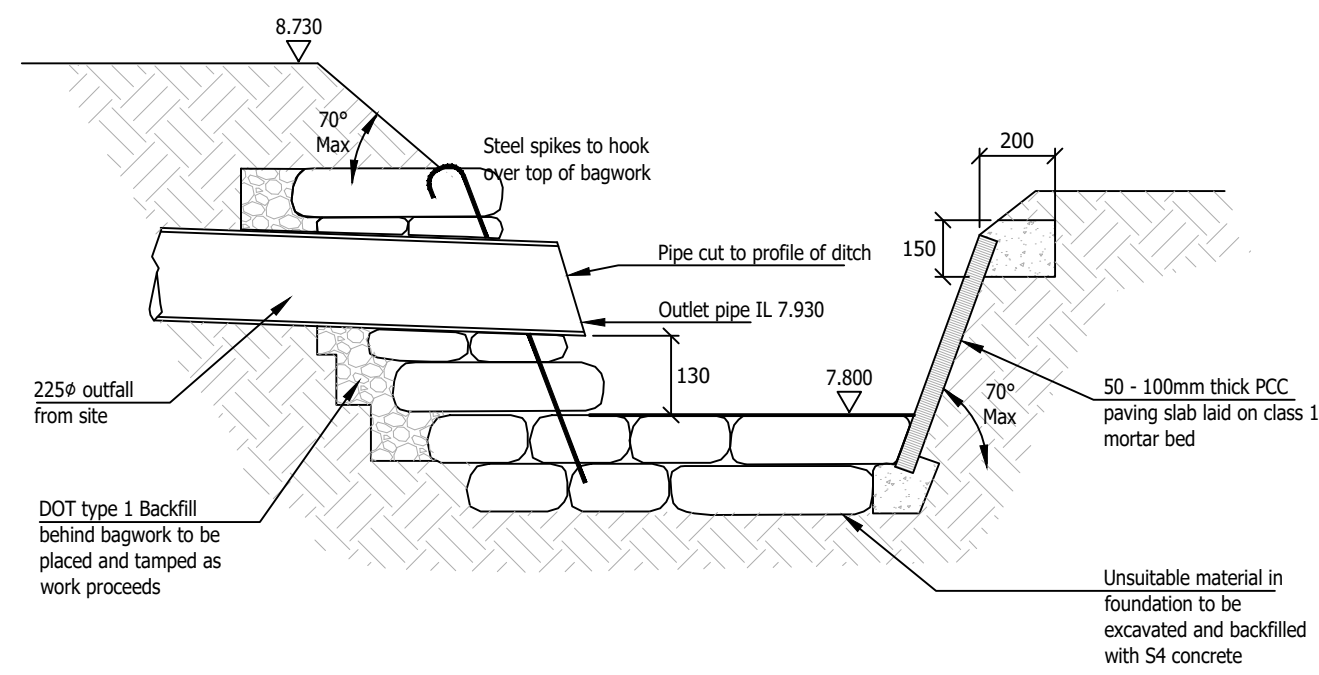

HEADWALL SECTION

OUTFALL HEADWALL
D217.2
SCALE 1:20

GENERAL NOTES:

- DIMENSIONS ON THIS DRAWING SHALL NOT BE SCALED. ALL DIMENSIONS TO BE CHECKED ON SITE. ALL DETAILS AND DIMENSIONING RELATING TO SUB-CONTRACTOR'S OR SUPPLIER'S WORK MUST BE CHECKED AND AGREED BETWEEN THE SUB-CONTRACTOR OR THE SUPPLIER AND THE GENERAL CONTRACTOR.
- THIS DRAWING IS TO BE READ IN CONJUNCTION WITH ALL RELEVANT ARCHITECT'S AND ENGINEERS DRAWINGS AND SPECIFICATION.
- THE CONTRACTOR IS RESPONSIBLE FOR VERIFYING ALL SITE DIMENSIONS BEFORE COMMENCING WORK.
- THE MAIN CONTRACTOR IS RESPONSIBLE FOR ENSURING THE STABILITY OF THE STRUCTURE WHILST THE WORKS ARE IN PROGRESS.
- DIFFERENCES BETWEEN THIS DRAWING AND THE SITE CONDITIONS ENCOUNTERED MUST BE REPORTED TO THE ENGINEER.

NOTATION:-

T.O.S. - TOP OF STEEL	S.S.L. - STRUCTURAL SLAB LEVEL
F.G.L. - FINISH GROUND LEVEL	F.F.L. - FINISHED FLOOR LEVEL
T.O.C. - TOP OF CONCRETE	T.O.F. - TOP OF FOUNDATION
F.L. - FORMATION LEVEL	

- Bags should be Hessian or canvas and shall be of a size to provide a wall thickness of 500mm
- Concrete bagwork shall be Class 519 and be three quarter filled with 25mm slump ST4 concrete immediately prior to placing with the ends sewn.
- The bags shall be placed in a modified flemish bond so as to 'break joint' with mouths away from the surface and be tamped into position to form a rectangular block.

REV	DATE	DESCRIPTION	BY	CHK	APP
Gyoury Self CONSULTING ENGINEERS 16/17 BOUNDARY ROAD, HOVE, EAST SUSSEX BN3 4EF TELEPHONE 01273 414413 E-MAIL: mail@gspove.co.uk Website: www.gyouryself.com Also at Fareham and St Albans					
CLIENT		REDROW HOMES			
ARCHITECT		RH PARTNERSHIP			
JOB TITLE		ANGEL & HYDE NURSERIES YAPTON ROAD BARNHAM			
DRAWING TITLE		OUTFALL HEADWALL TO DITCH CONSTRUCTION DETAIL			
JOB NO.	SCALE	DATE			
H19812	AS SHOWN	MARCH 2020			
DRAWN	ENGINEER	CHECKED	APP		
MR	MR	-	-		
STATUS	DRAWING SUSTAINABILITY				
D1	SUITABLE FOR COORDINATION				
REVISION	RMA STATUS				
P1	STAGE 3 - DEVELOPED DESIGN				
DRAWING NO.					
19812-GS-Z1-XX-DT-C-5106					