



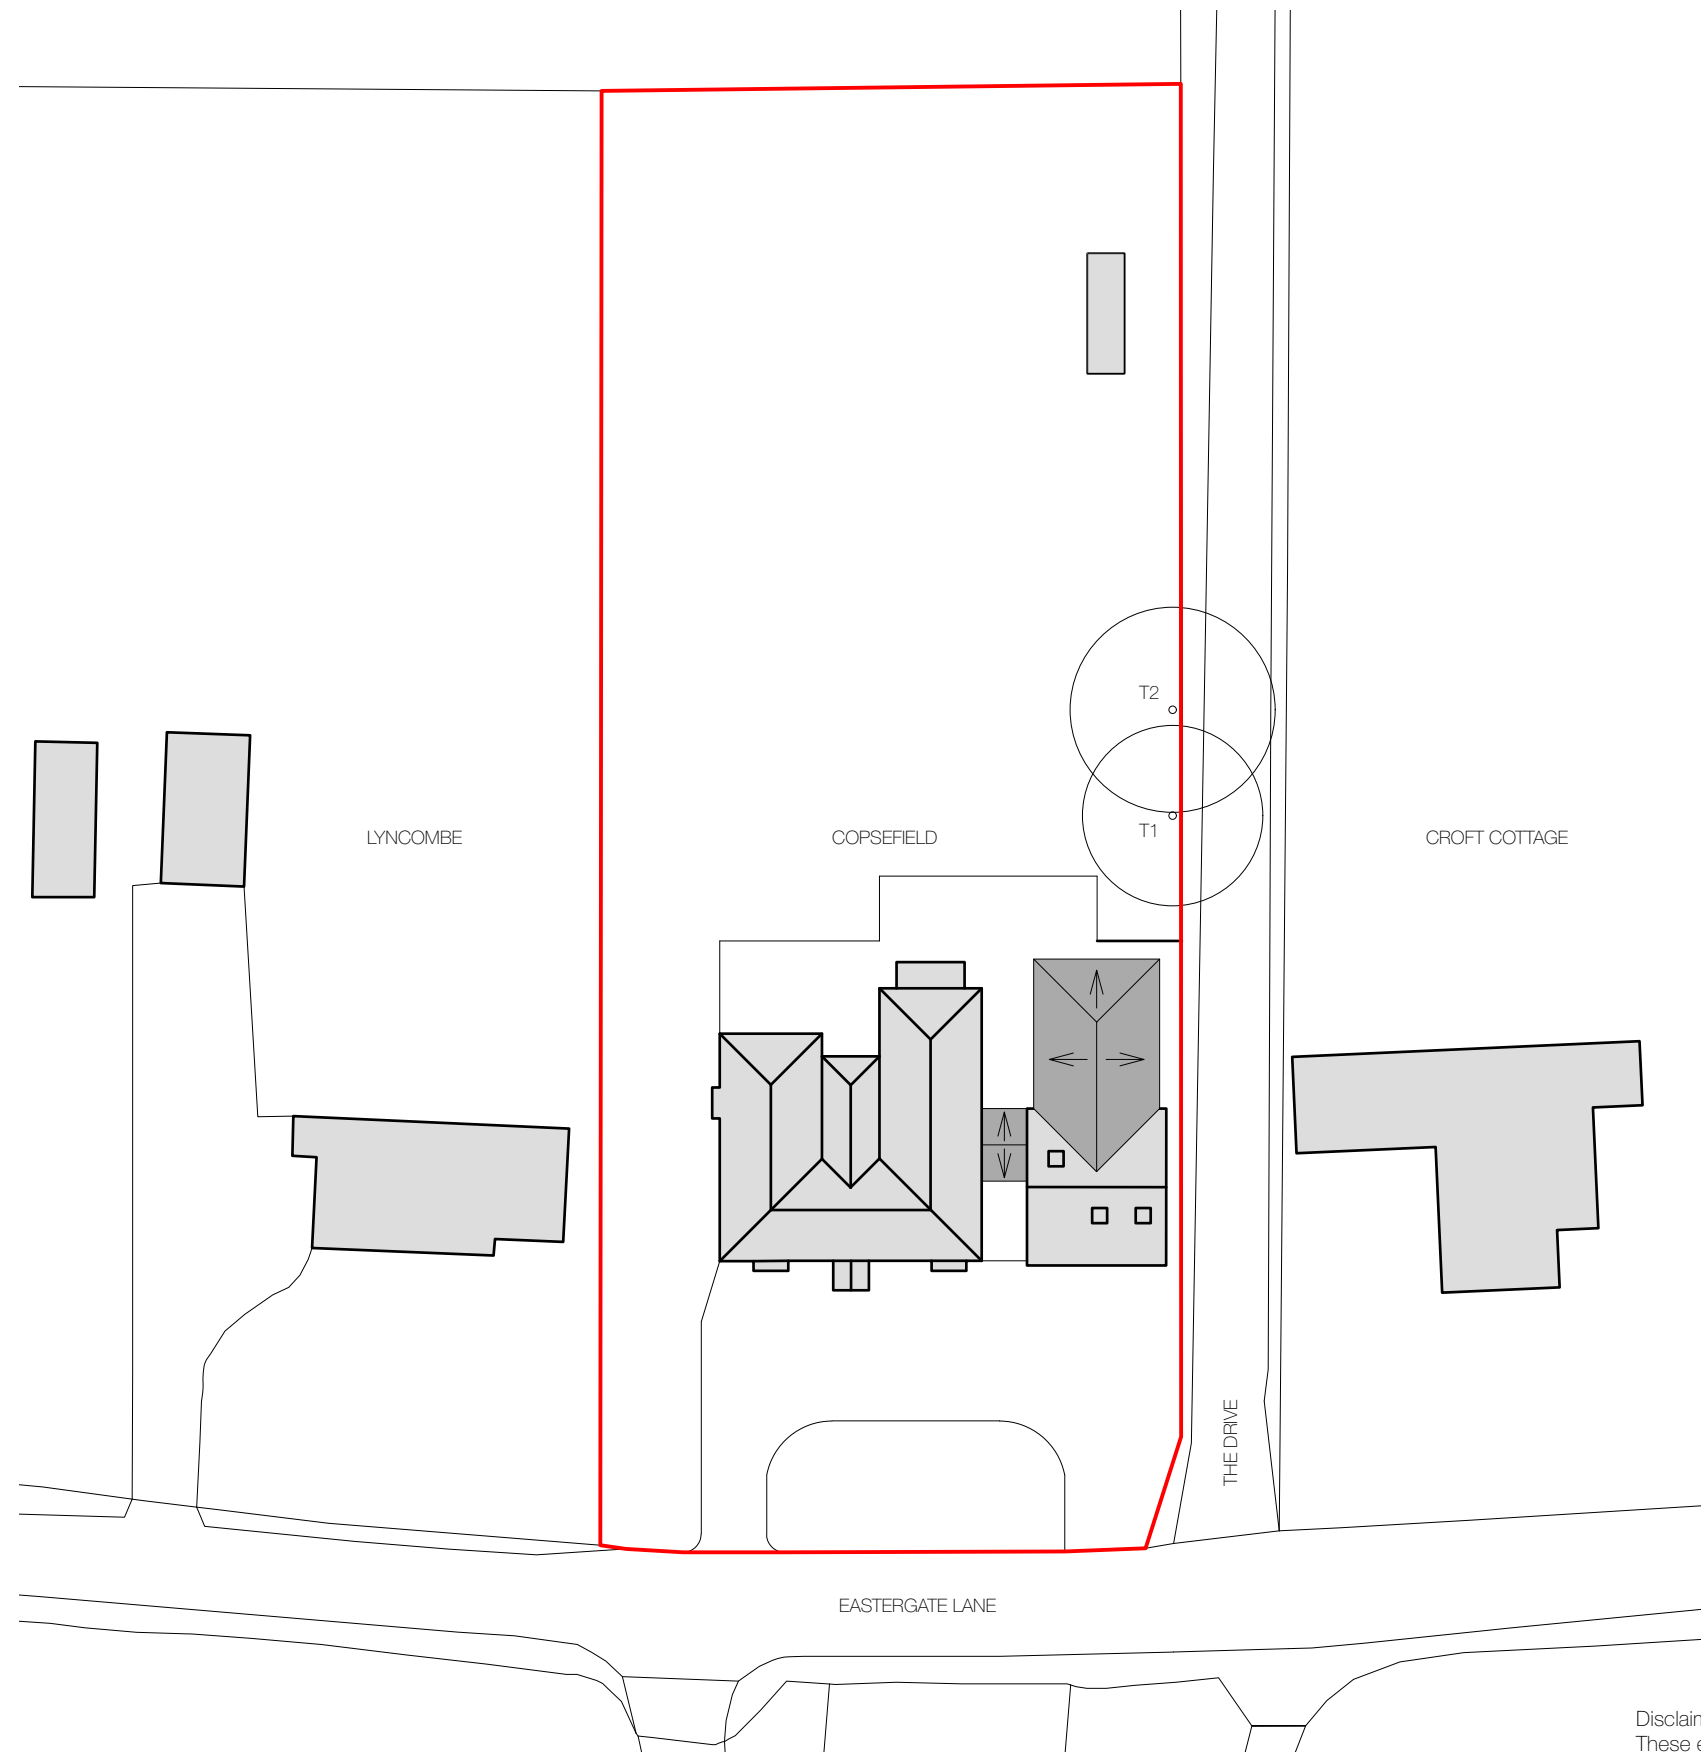


Proposed Site Plan

Disclaimer:
These existing plans have been prepared using a combination of site checks and dimensions taken from previously approved planning drawings. While reasonable efforts have been made to ensure the accuracy of these measurements, they are approximate and cannot be guaranteed. Any critical dimensions should be verified on site before proceeding with construction or further design work.

Dwg. No. P-001
Title: Proposed Site Plan
Address: Copsefield, Eastergate Lane, PO20 3SJ
Client: Elizabeth Hall
Scale: 1:500@A3
Stage: PLANNING
Drawn: PS
Date: March 2026

Rev * **

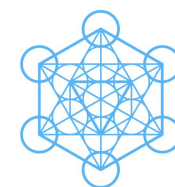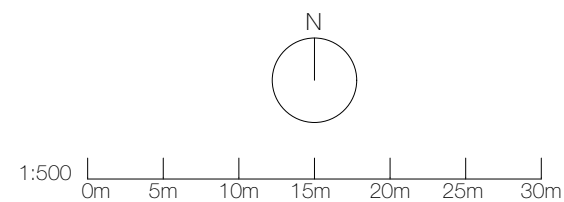

pete sonntag
ARCHITECT

www.petesonntag.co.uk

e:pete@petesonntag.co.uk

tel:07879 274409