

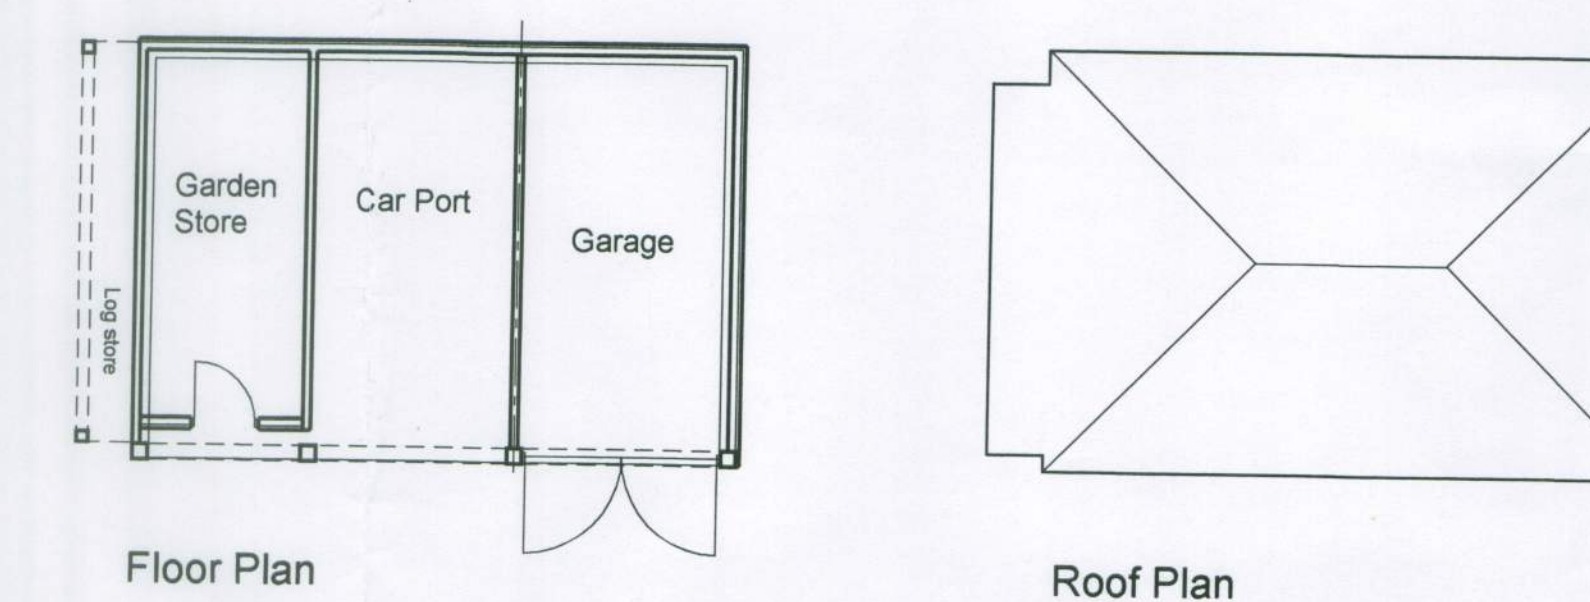
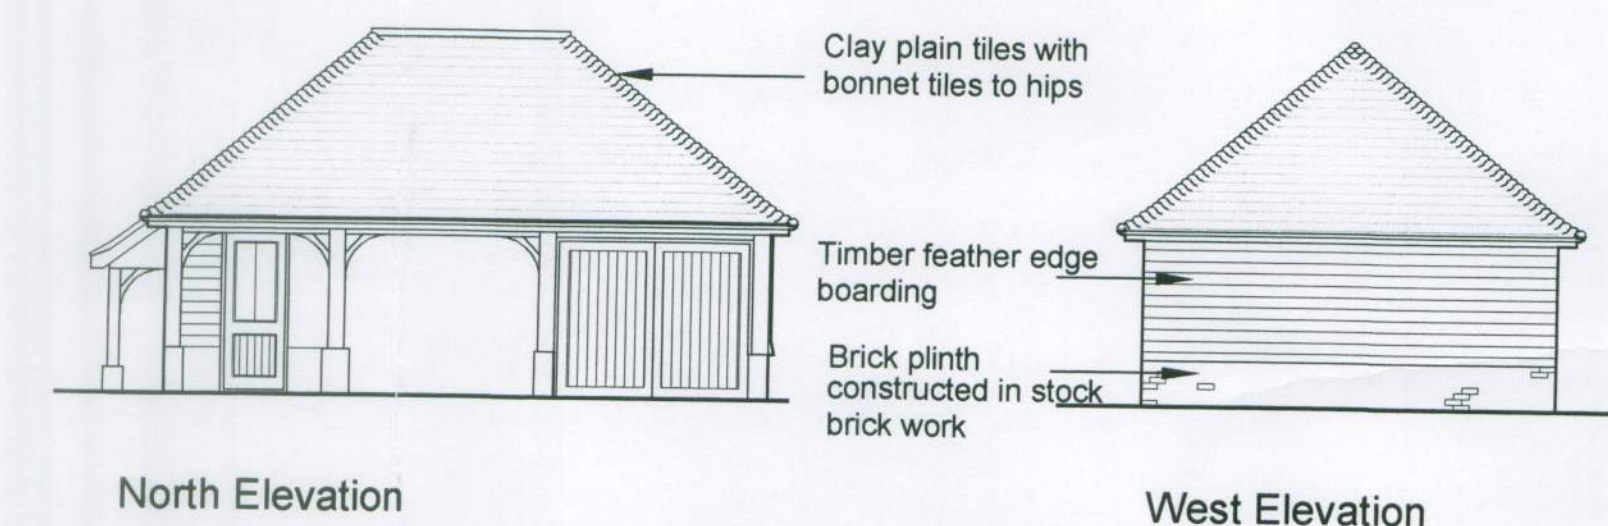
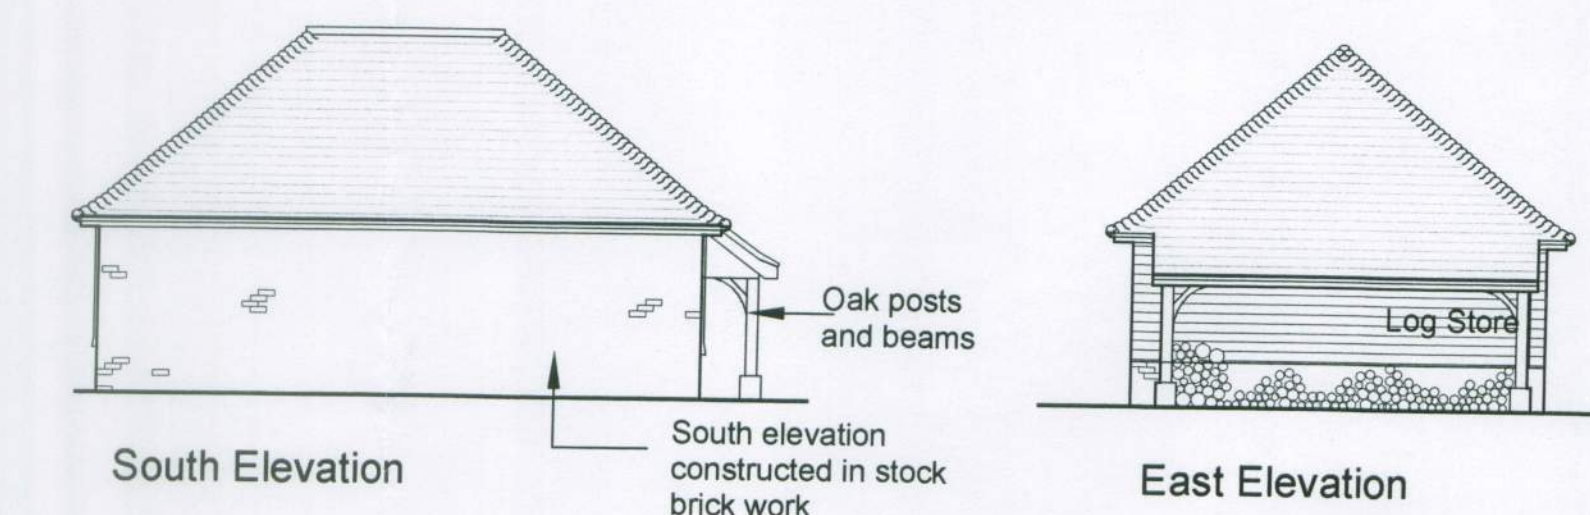


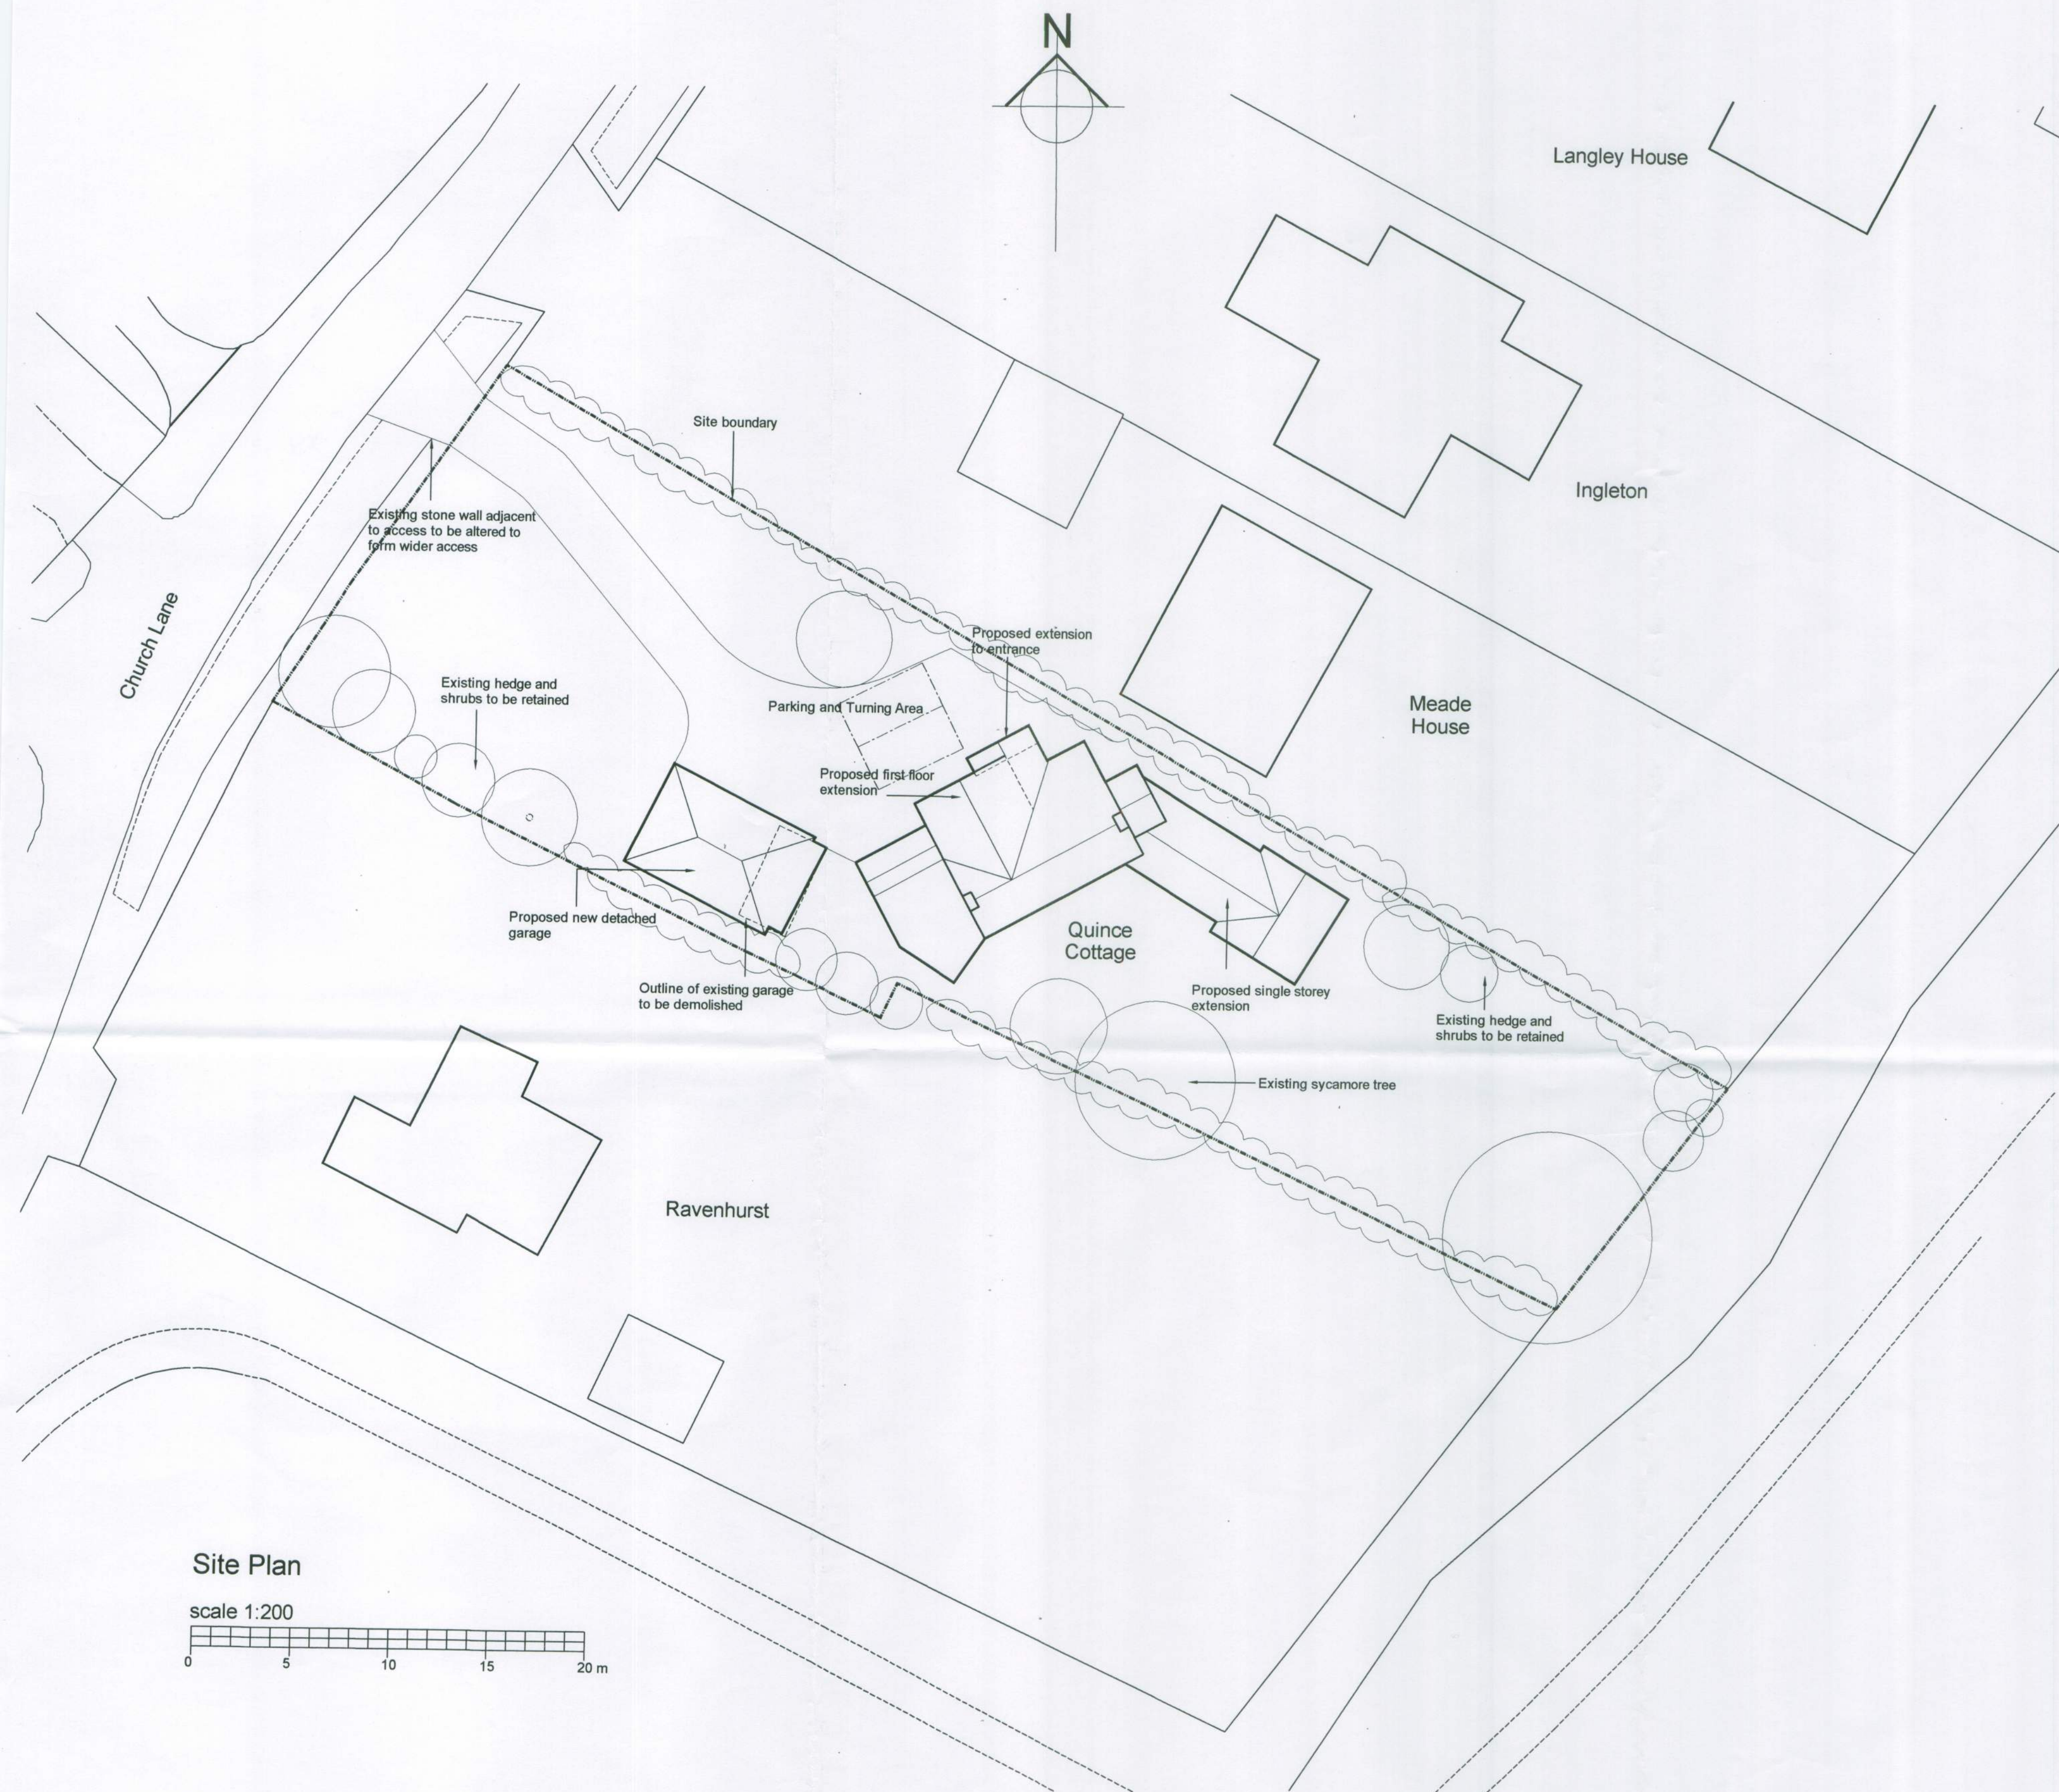

Proposed new detached garage
scale 1:100

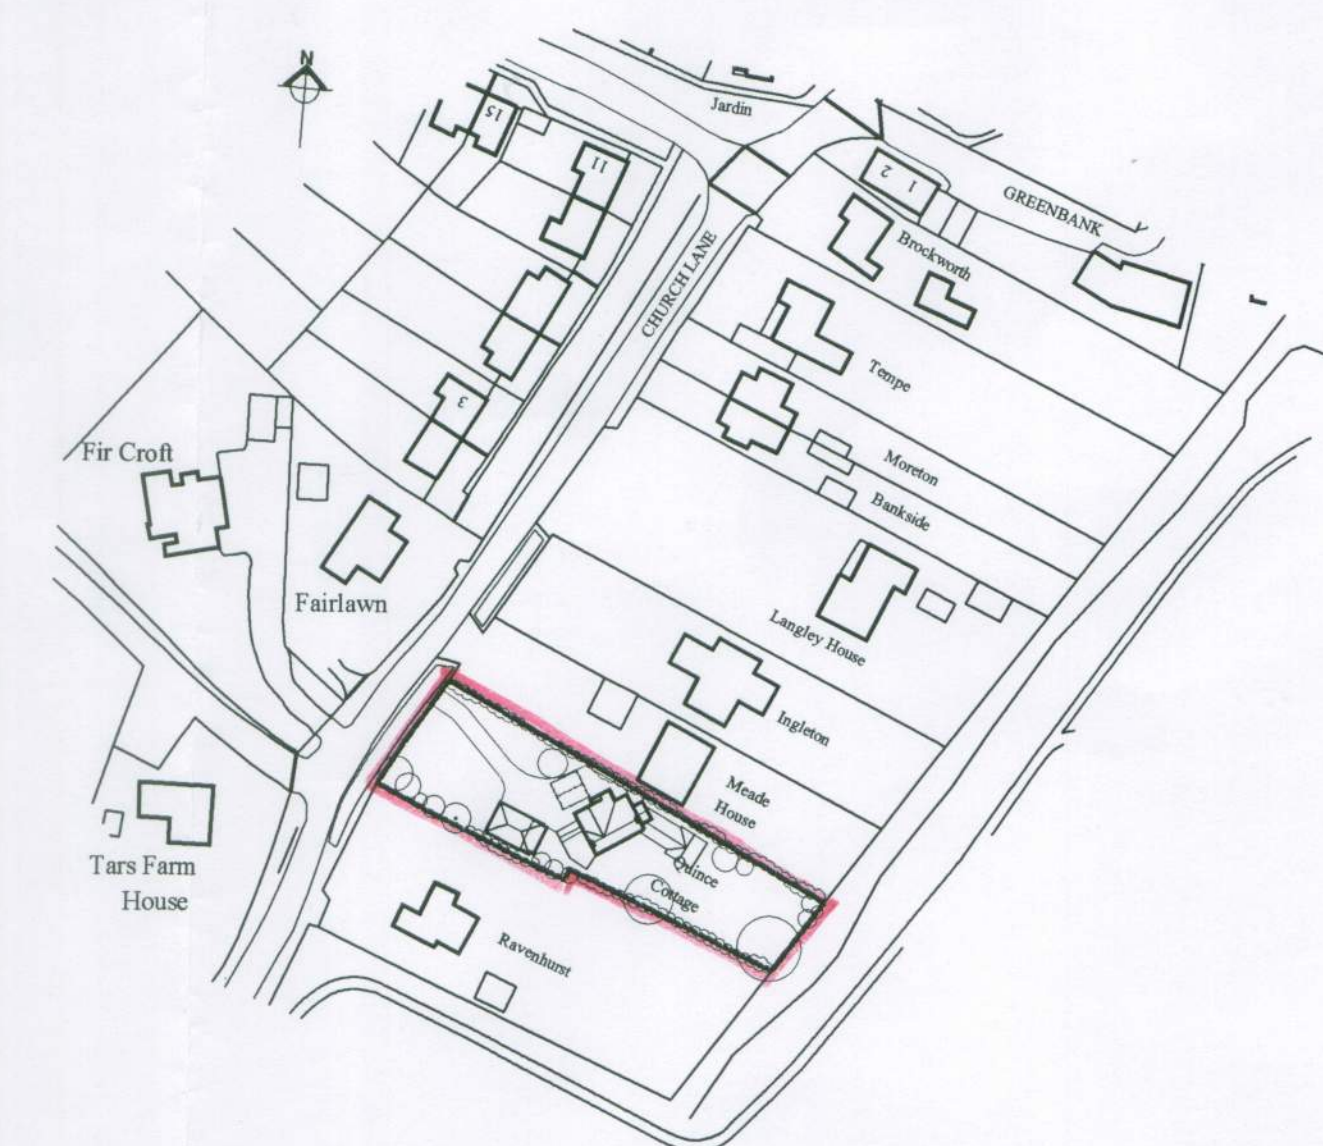

scale 1:1250

Garry Mount MCIAT
Chartered Architectural Technologist

4A Elm Grove South
Barnham
West Sussex
PO22 0EL

Tel: 01243 850614
email: garrymount@gmail.com

REVISION		
PROJECT	Proposed extension and alterations to Quince Cottage, Church Lane, Barnham	
SUBJECT	Site Plan, Location Plan and Plan and elevations of proposed garage	
SCALE	DATE	DRAWING No
DRAWN	AUG 2014	2014 / 26 / 03
	CHECKED	