




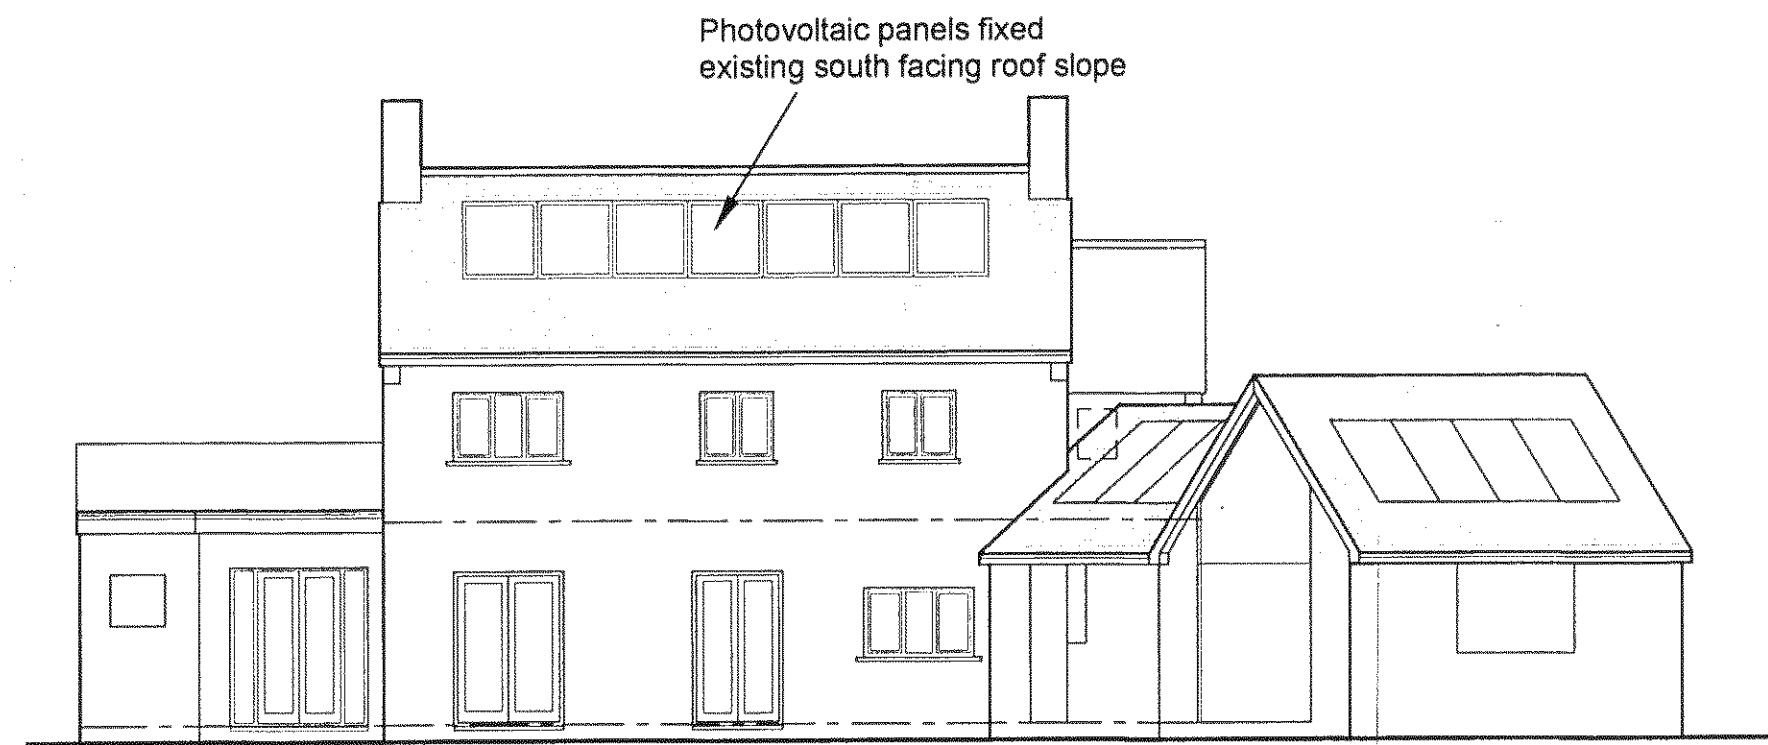

South Elevation

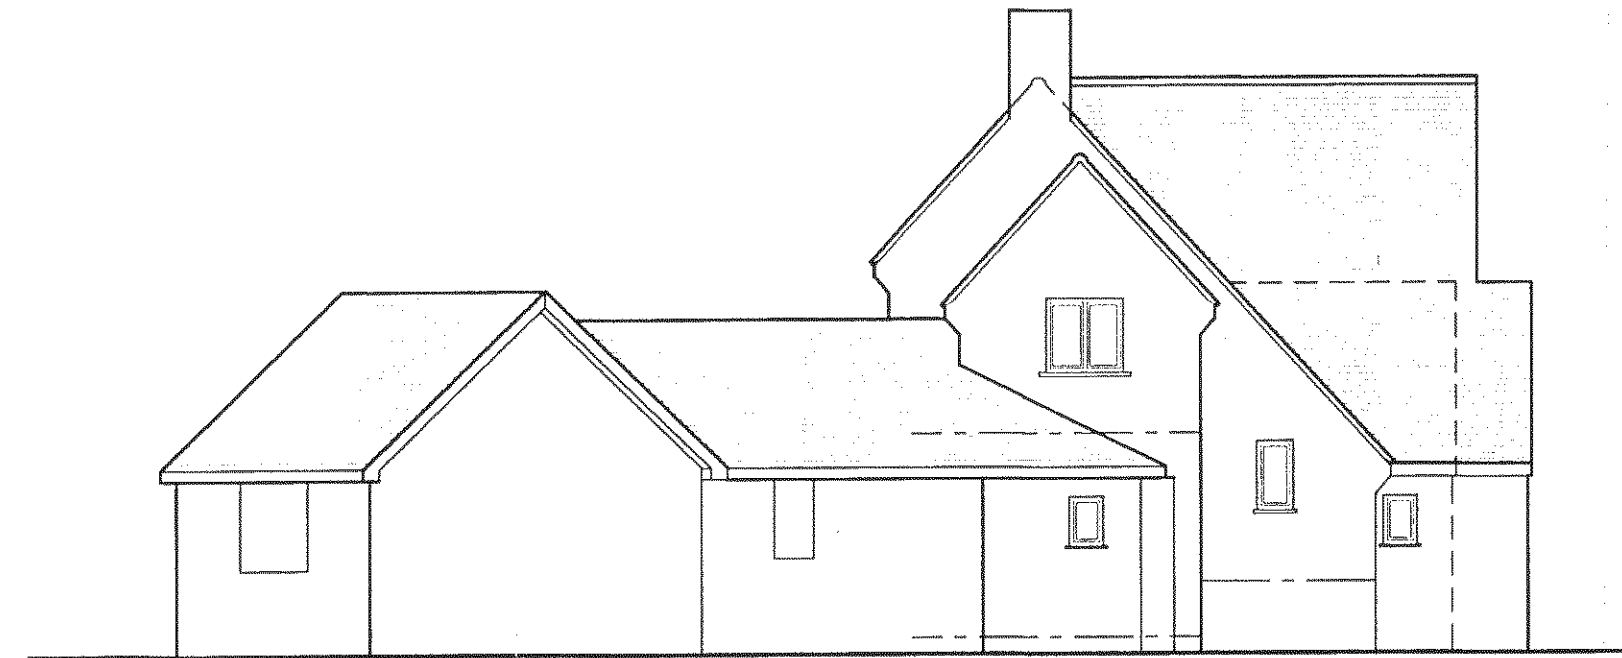


East Elevation

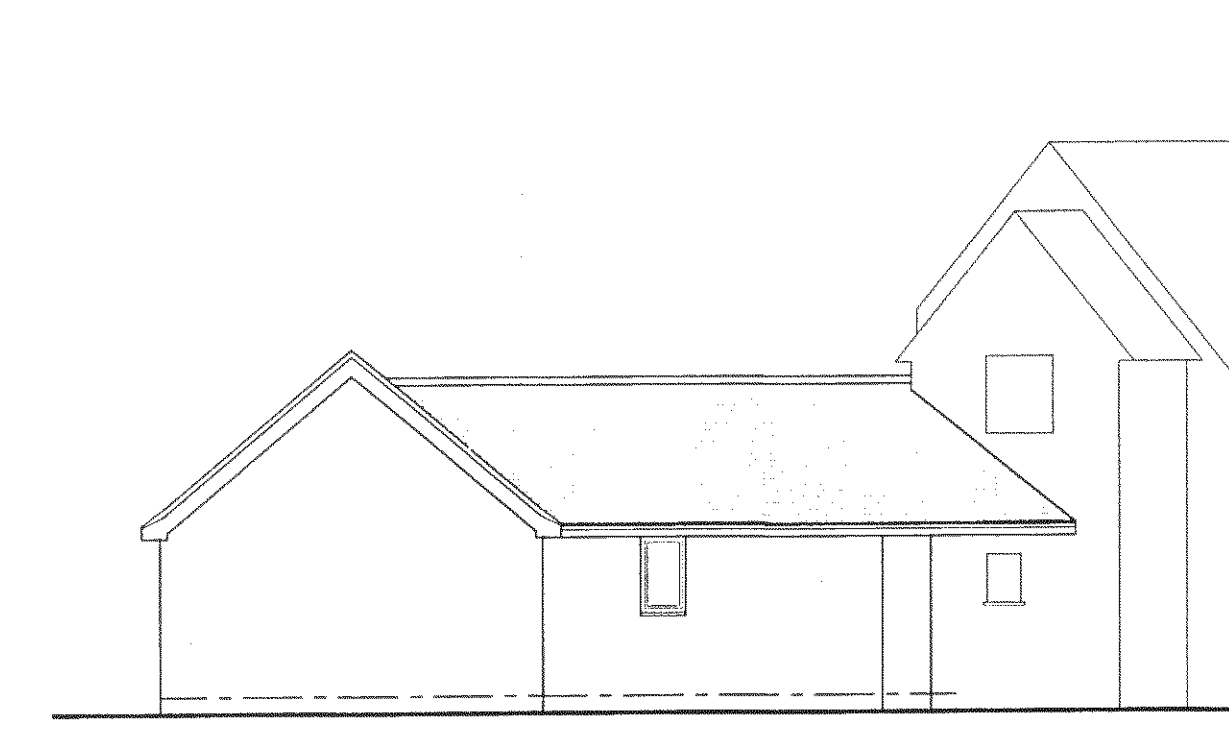


North East Elevation




North Elevation (front)

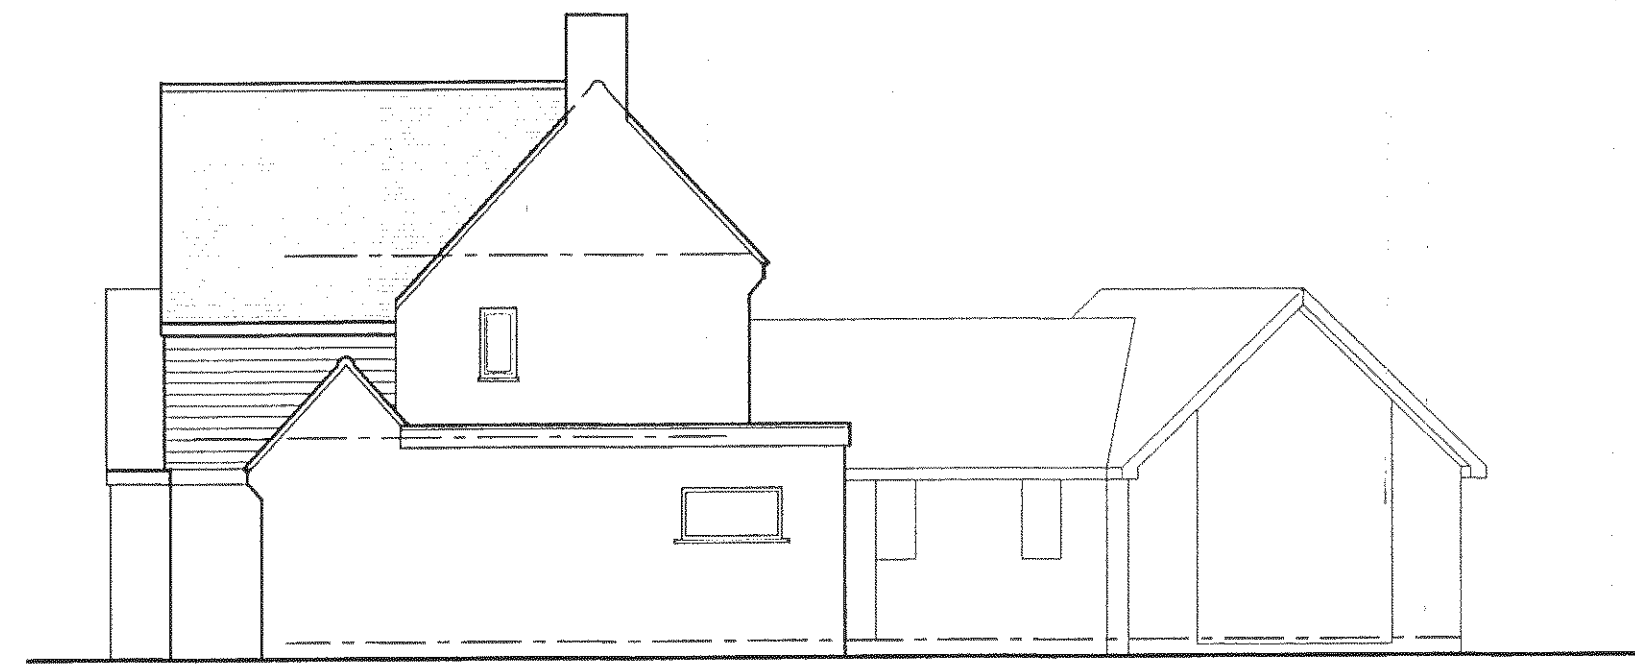

West Elevation

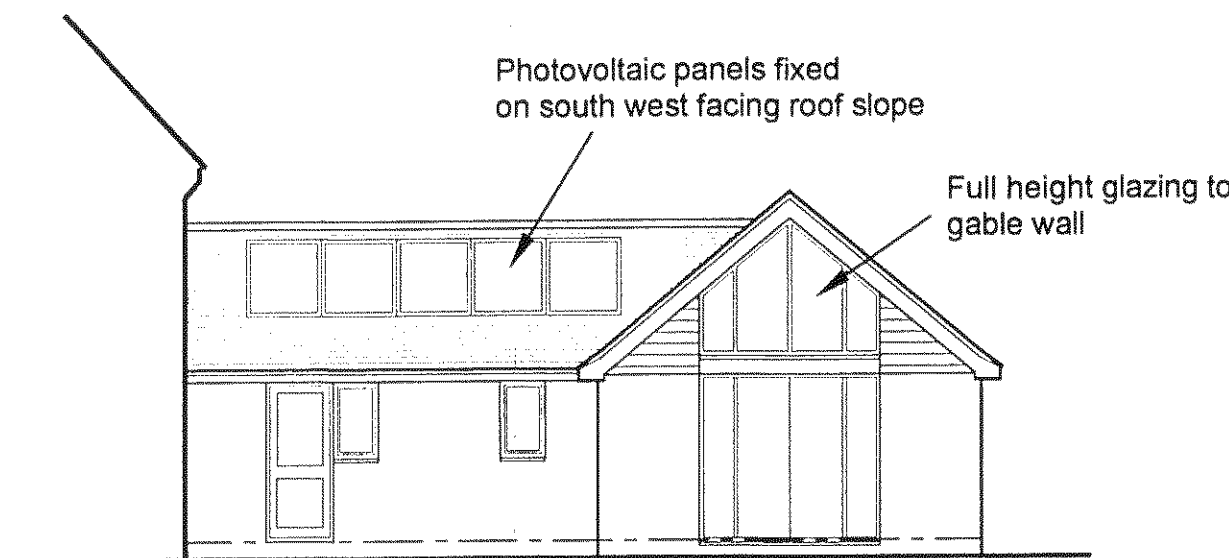


South West Elevation

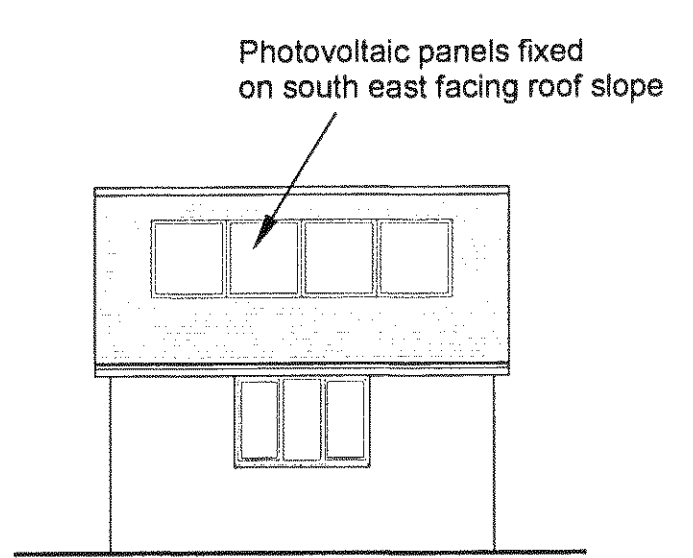


South East Elevation


Elevation of ground floor extension

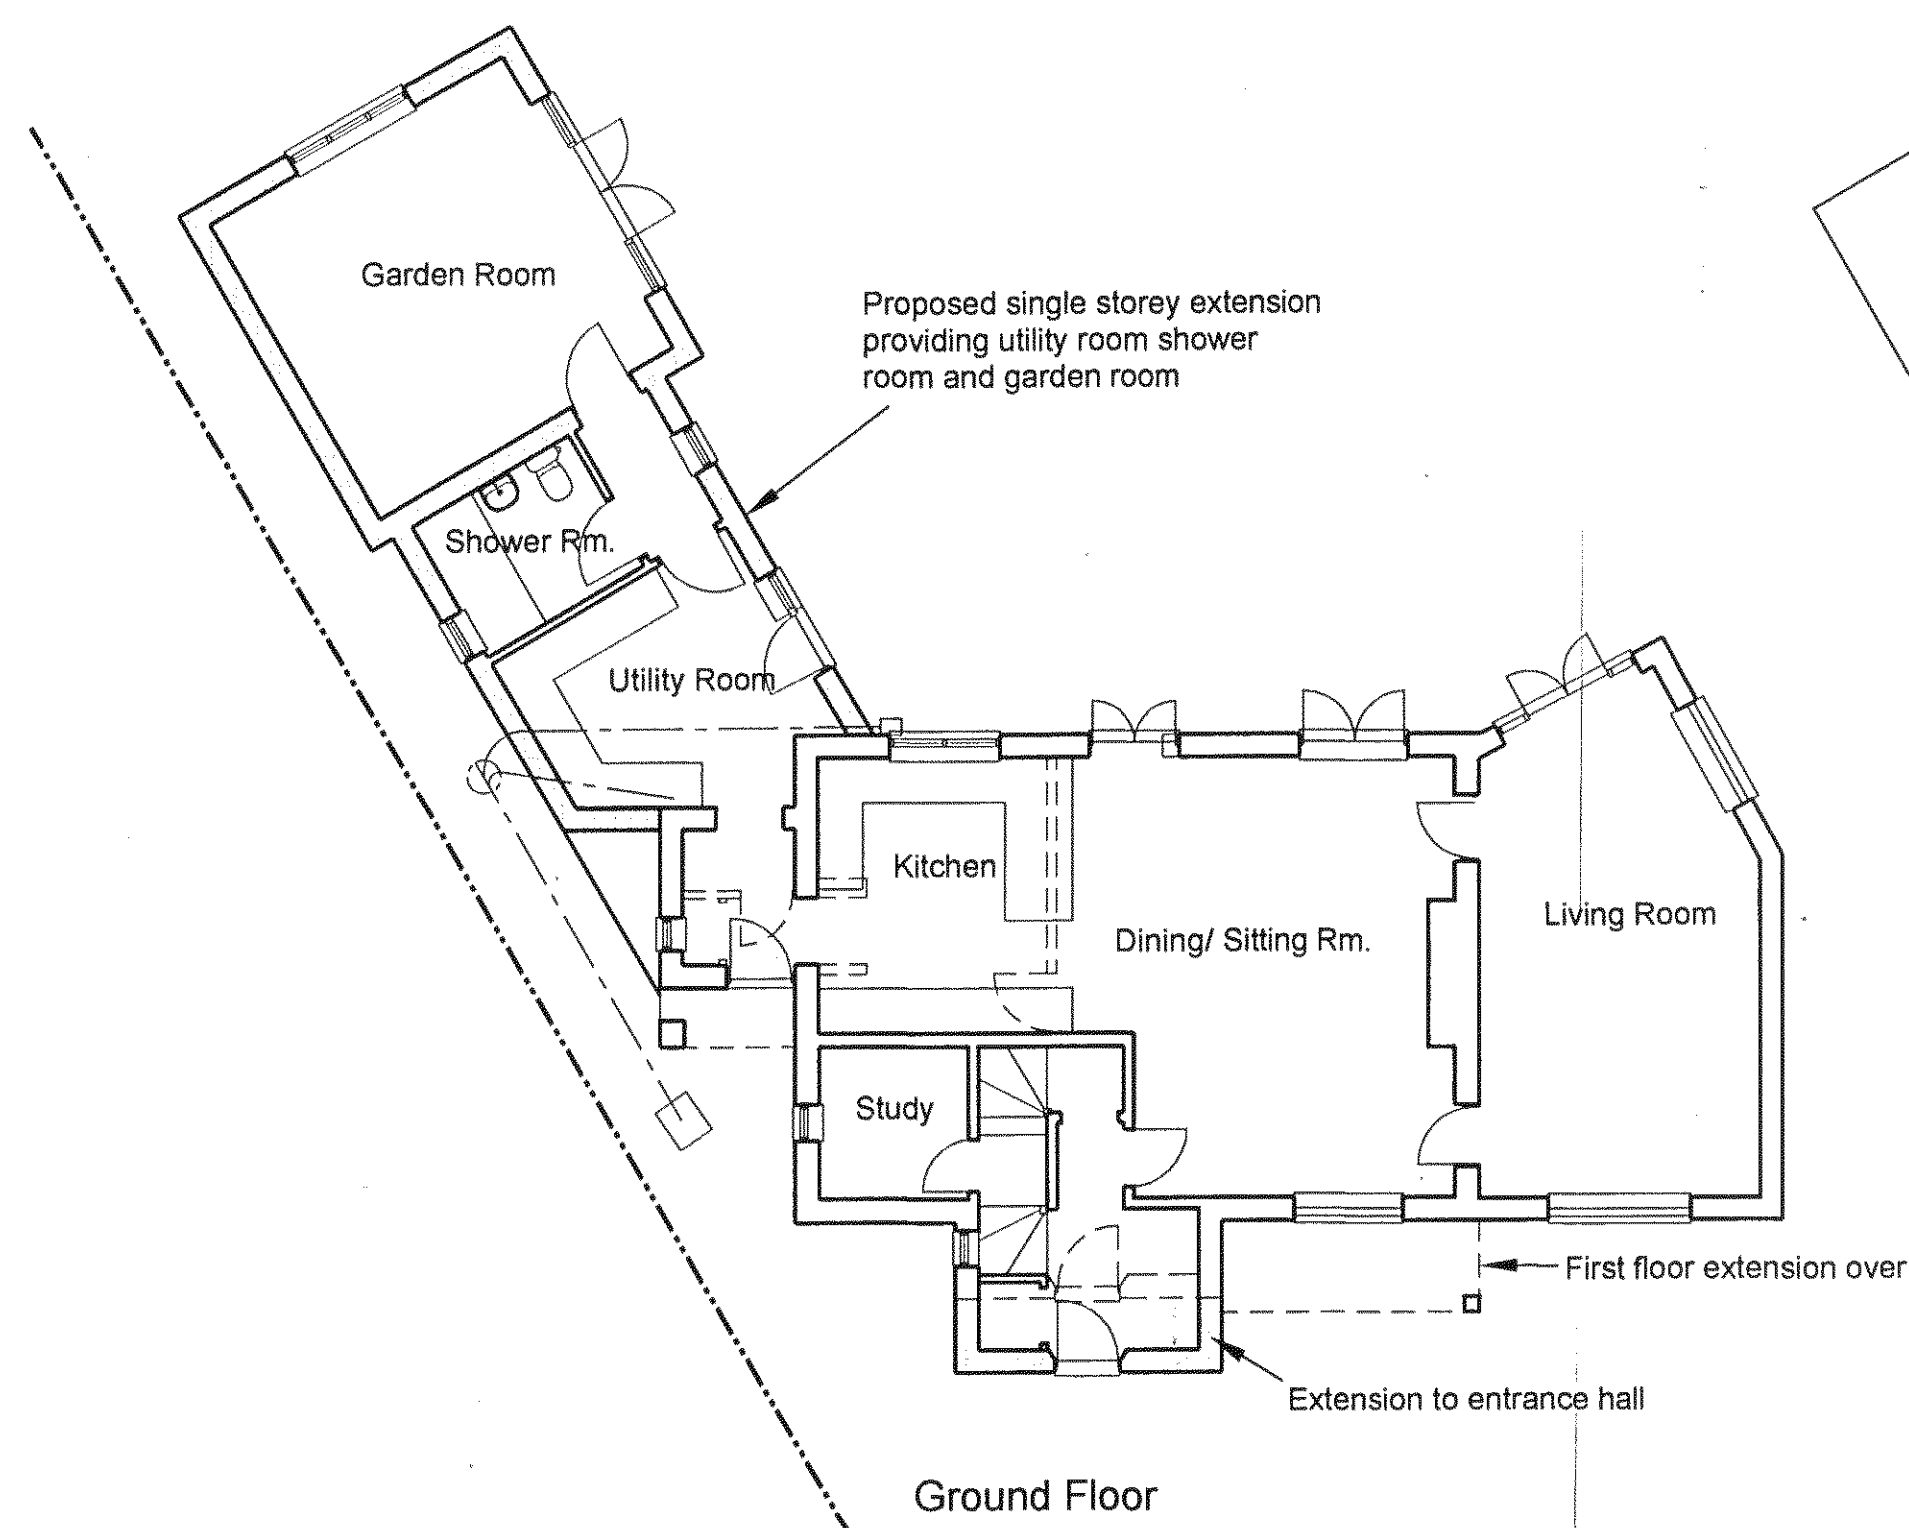

Ground Floor

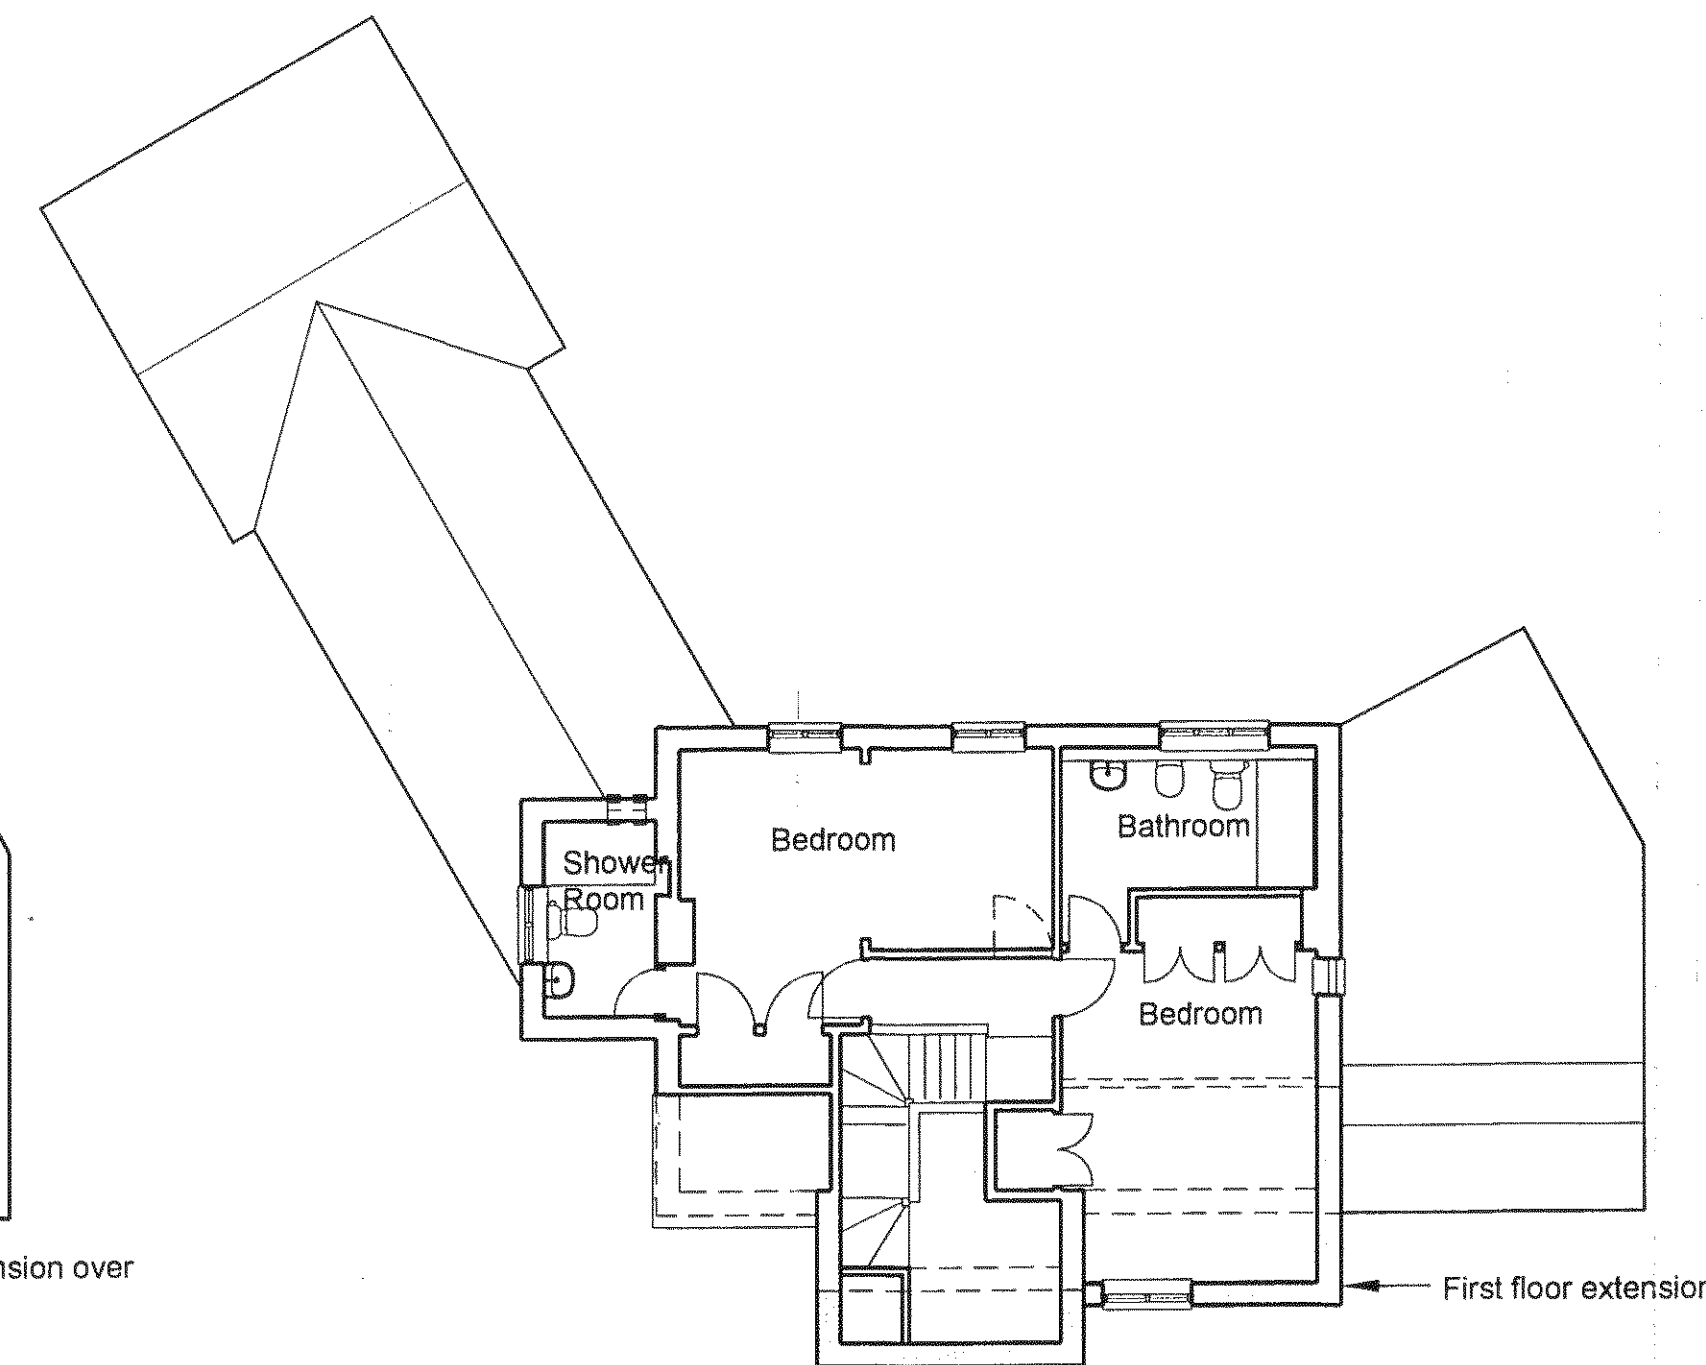

First Floor

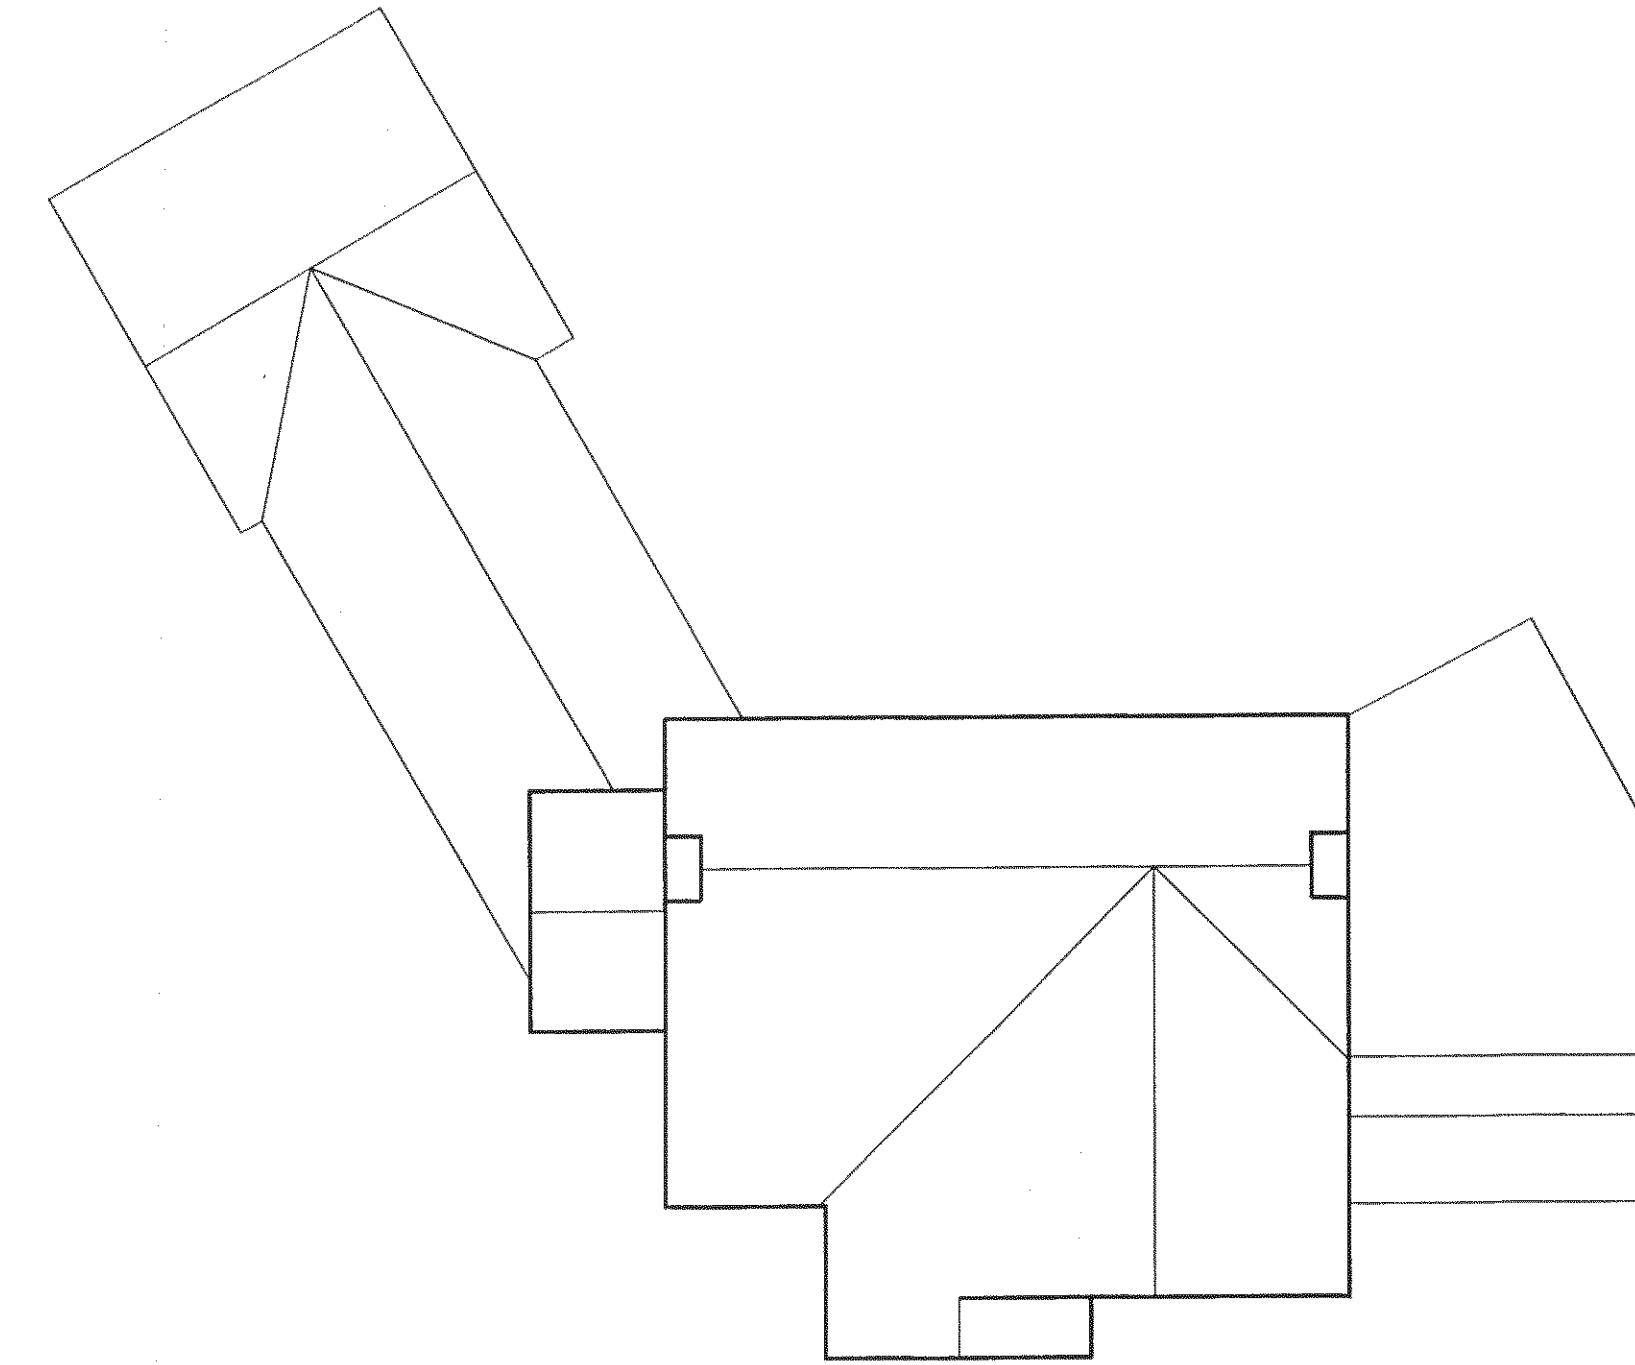

Roof Plan

External Finishes

Roof

New sections of roof to be clad with clay plain tiles to match existing roof

Walls

New sections of wall to be rendered and painted to match existing.
Walls to first floor extension on front elevation to be clad with plain tile hanging

Doors and windows

All existing crittal windows to be replaced with stained timber windows.
All new windows to new extensions to be stained timber

Garry Mount MCIAT
Chartered Architectural Technologist

4A Elm Grove South
Barnham
West Sussex
PO22 0EL

Tel: 01243 850614
email : garrymount@gmail.com

REVISION		
PROJECT		
Proposed extension and alterations to Quince Cottage, Church Lane, Barnham		
SUBJECT		
Proposed Plans and Elevations		
SCALE	DATE	DRAWING No
1:100	Aug 2014	2014 / 26 / 02
DRAWN	CHECKED	