

YAPTON ROAD, BARNHAM.

RESIDENTIAL SCHEME: 38NO. RESIDENTIAL DWELLINGS.

ELEVATIONS


SCALE BAR 1:100



GENERAL NOTES:

THE COPYRIGHT IN ALL DESIGNS, DRAWINGS, SCHEDULES, SPECIFICATIONS AND ANY OTHER DOCUMENTATION PREPARED BY DAVID PLANT ARCHITECTURE LTD IN RELATION TO THIS PROJECT SHALL REMAIN THE PROPERTY OF DAVID PLANT ARCHITECTURE LTD AND MUST NOT BE REISSUED, LOANED OR COPIED WITHOUT PRIOR WRITTEN CONSENT.

THIS DRAWING IS TO BE READ IN CONJUNCTION WITH ALL ARCHITECT'S DRAWINGS, SCHEDULES AND SPECIFICATIONS, AND ALL RELEVANT CONSULTANTS AND / OR SPECIALIST'S INFORMATION RELATING TO THE PROJECT. REFER ALL DISCREPANCIES TO DAVID PLANT ARCHITECTURE LTD.

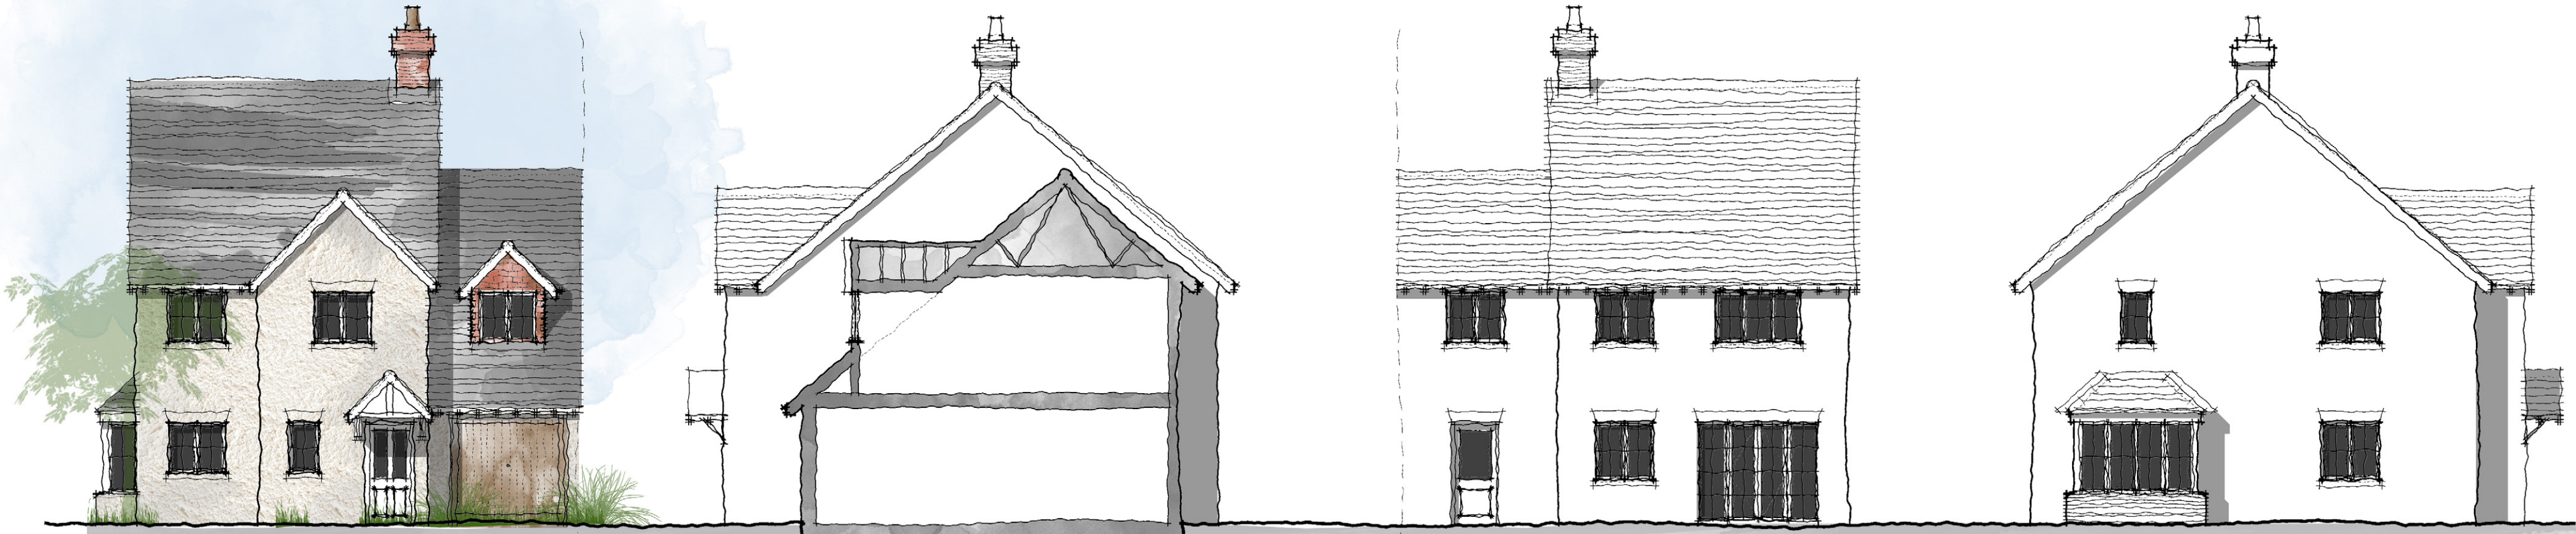


FRONT ELEVATION
ELEVATIONS: RENDER OPTION

SIDE ELEVATION

REAR ELEVATION

SECTION

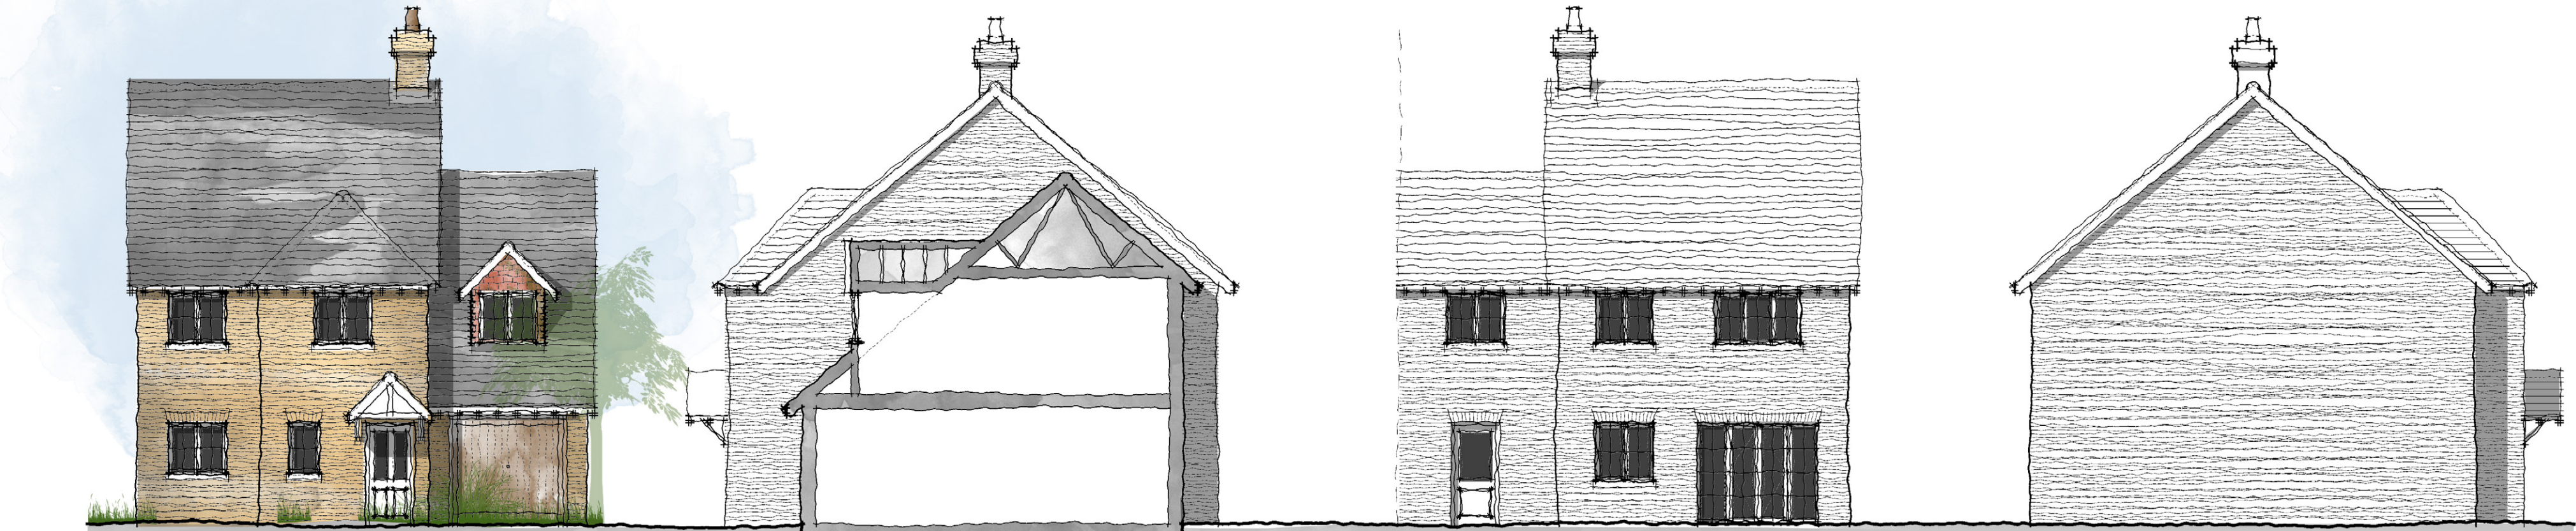

FRONT ELEVATION
ELEVATIONS: YELLOW BRICK OPTION

SIDE ELEVATION

REAR ELEVATION

SECTION




FRONT ELEVATION
ELEVATIONS: RED BRICK OPTION


SIDE ELEVATION

REAR ELEVATION

SECTION

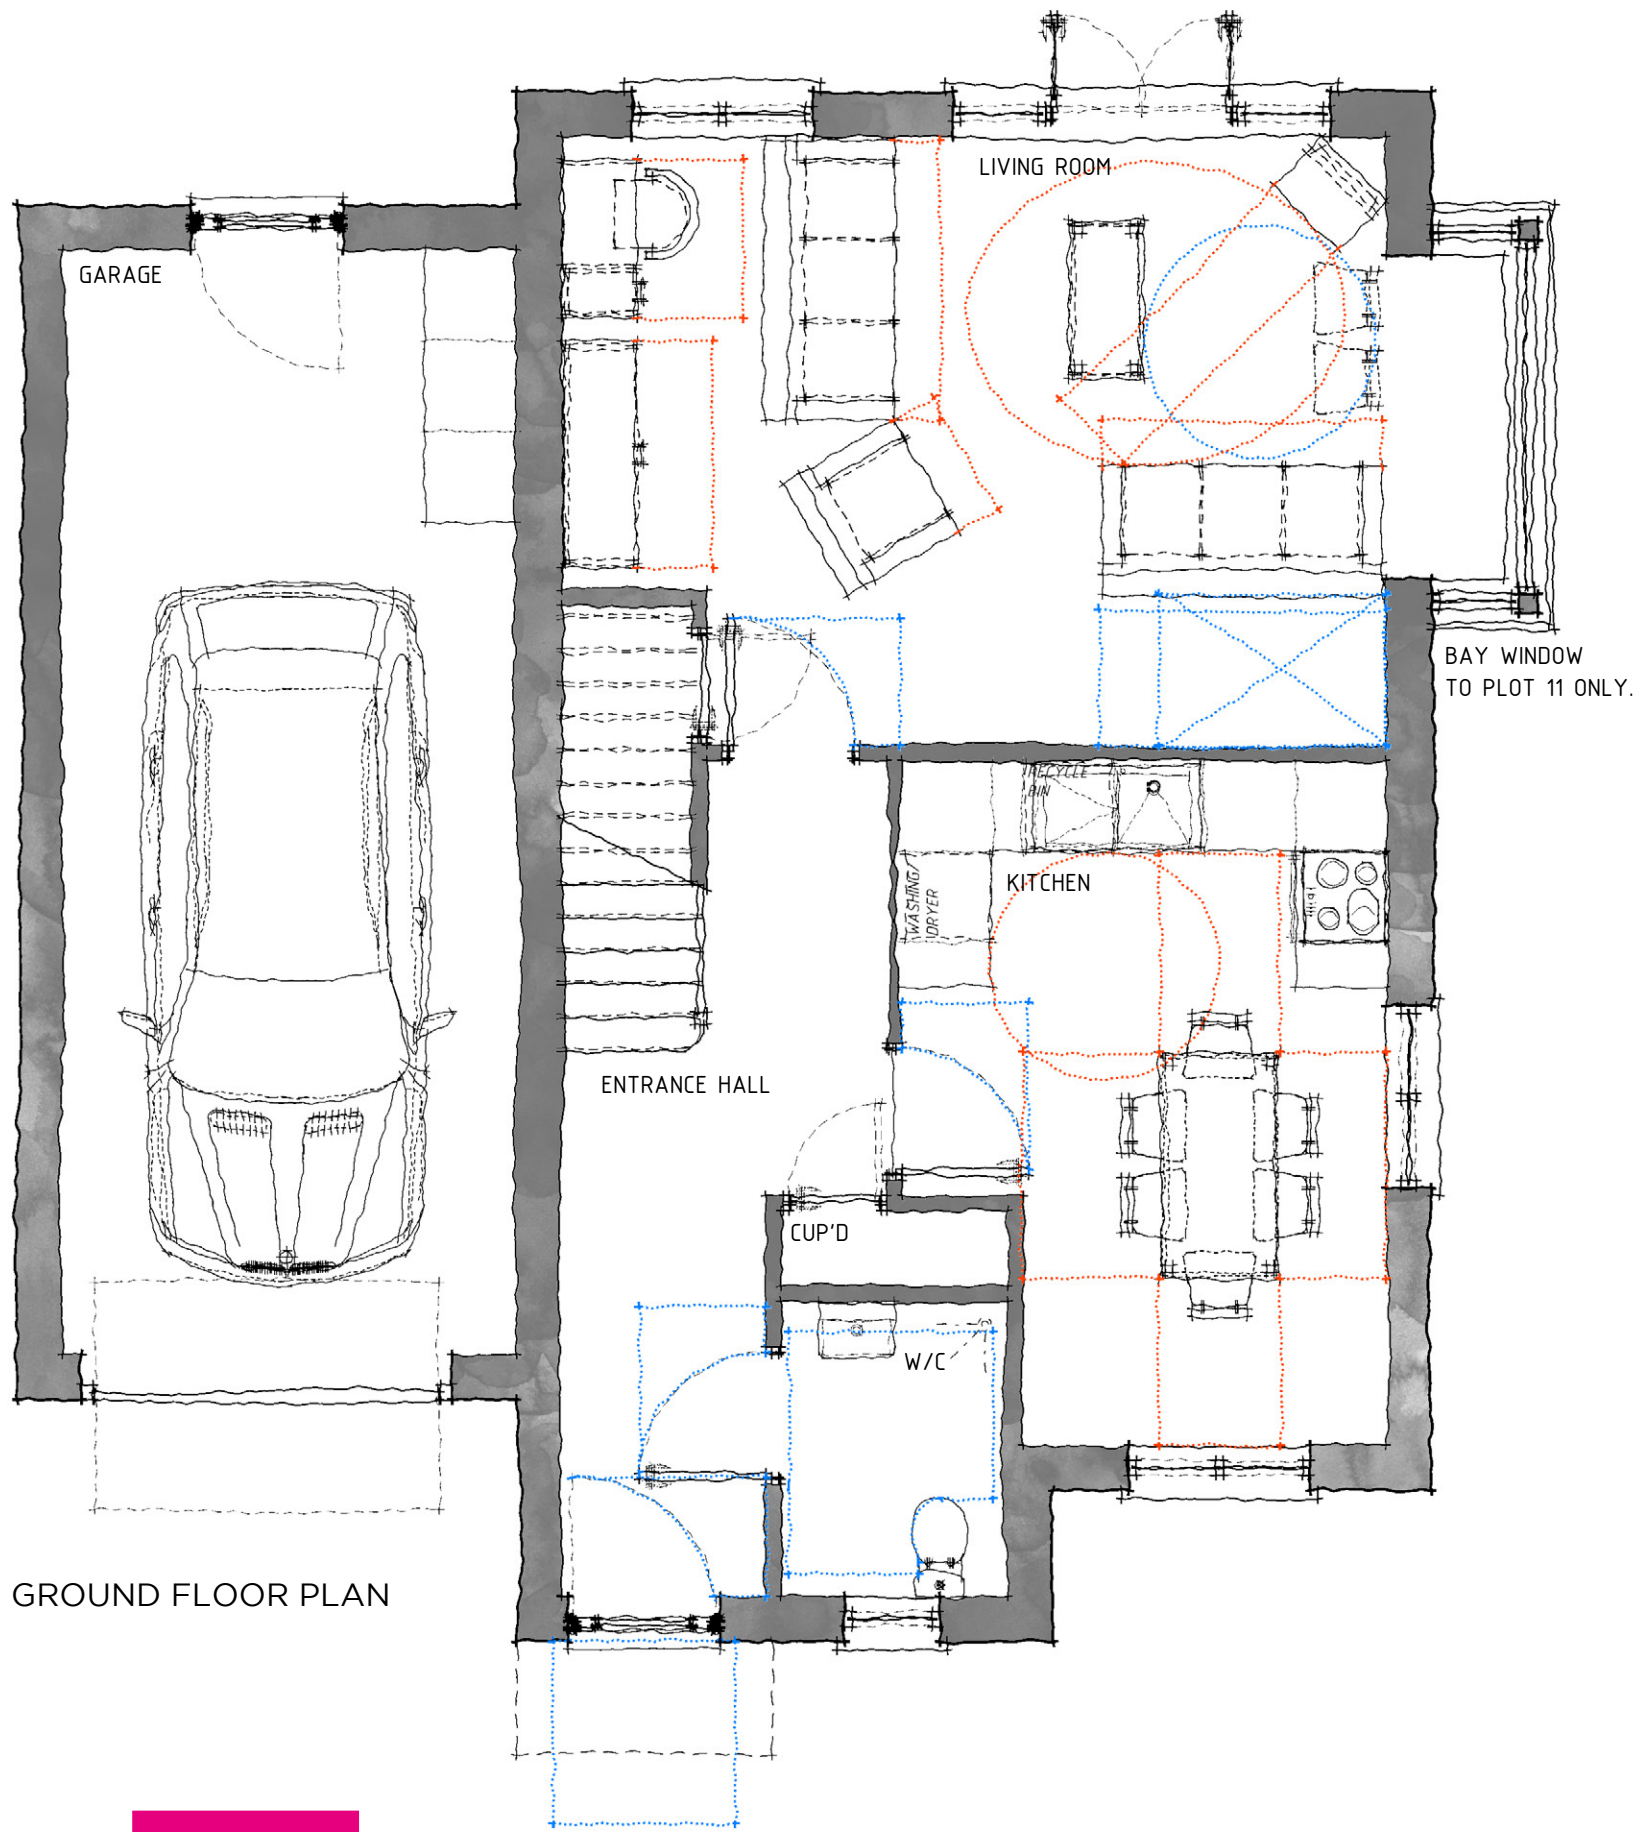

GROUND FLOOR PLAN

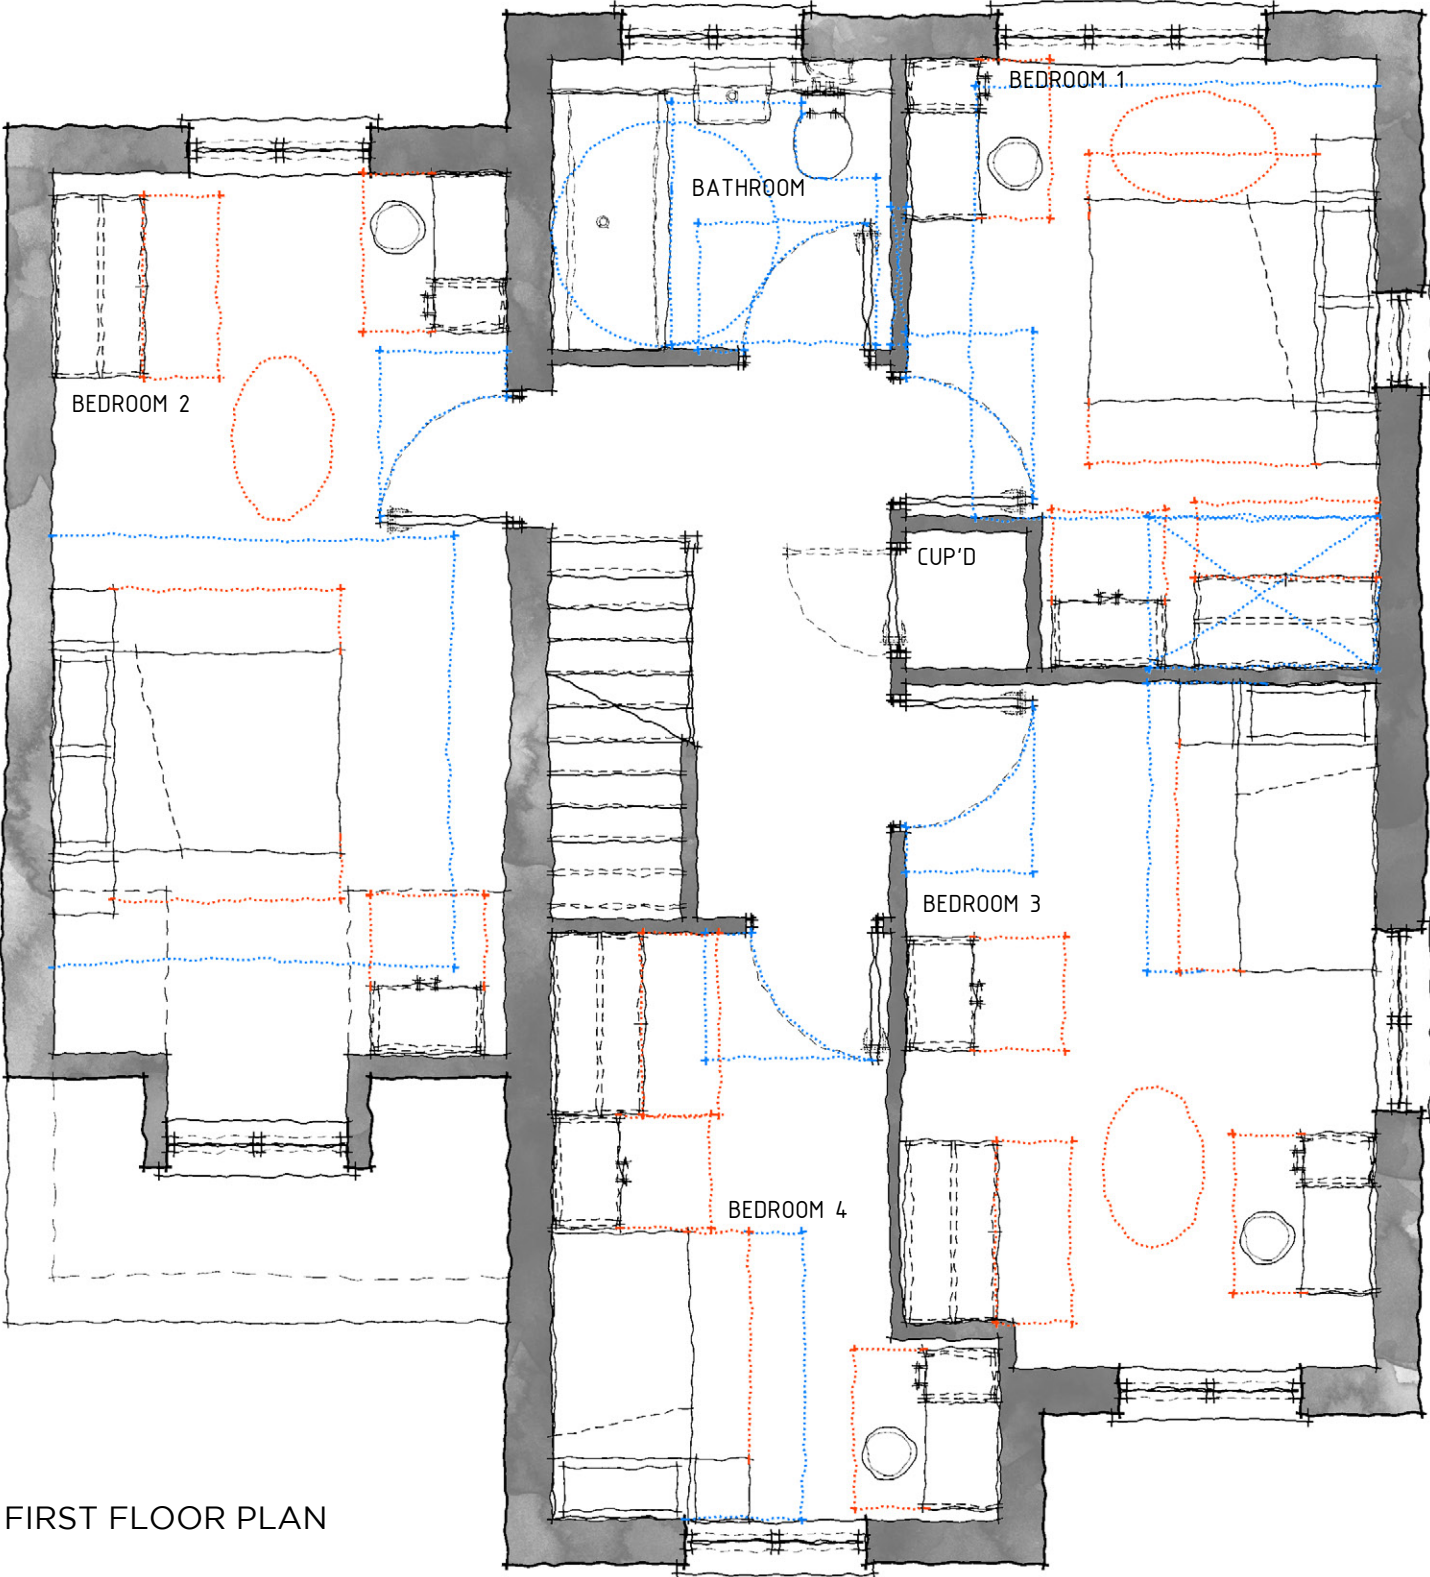

FIRST FLOOR PLAN

SIDE ELEVATION WINDOWS
TO PLOT 11 ONLY.

KEY:	
LIFETIME HOMES	
ACTIVITY & FURNITURE CLEARANCE ZONES	

DAVID PLANT
ARCHITECTURE LTD

PROJECT
RESIDENTIAL DEVELOPMENT

DRAWING
AS PROPOSED
HOUSE TYPE 4

CLIENT
ONE PROPERTY GROUP

ADDRESS
YAPTON ROAD
BARNHAM
BOGNOR REGIS
PO22 0AY

DATE: 07.05.2015	SCALE: - @ A2	DRAWN: RW	CHECK: -
PROJECT NO.	DWG NO.	REVISION:	

409.204.00

ISSUE STATUS
PLANNING

e studio@daparchitecture.co.uk t (0844) 854 9007
www.daparchitecture.co.uk

LONDON BIRMINGHAM ESSEX

FLOOR PLANS

SCALE BAR 1:50



AS PROPOSED: HOUSE TYPE 4

ARUN DISTRICT COUNCIL, BN2313SOUT