



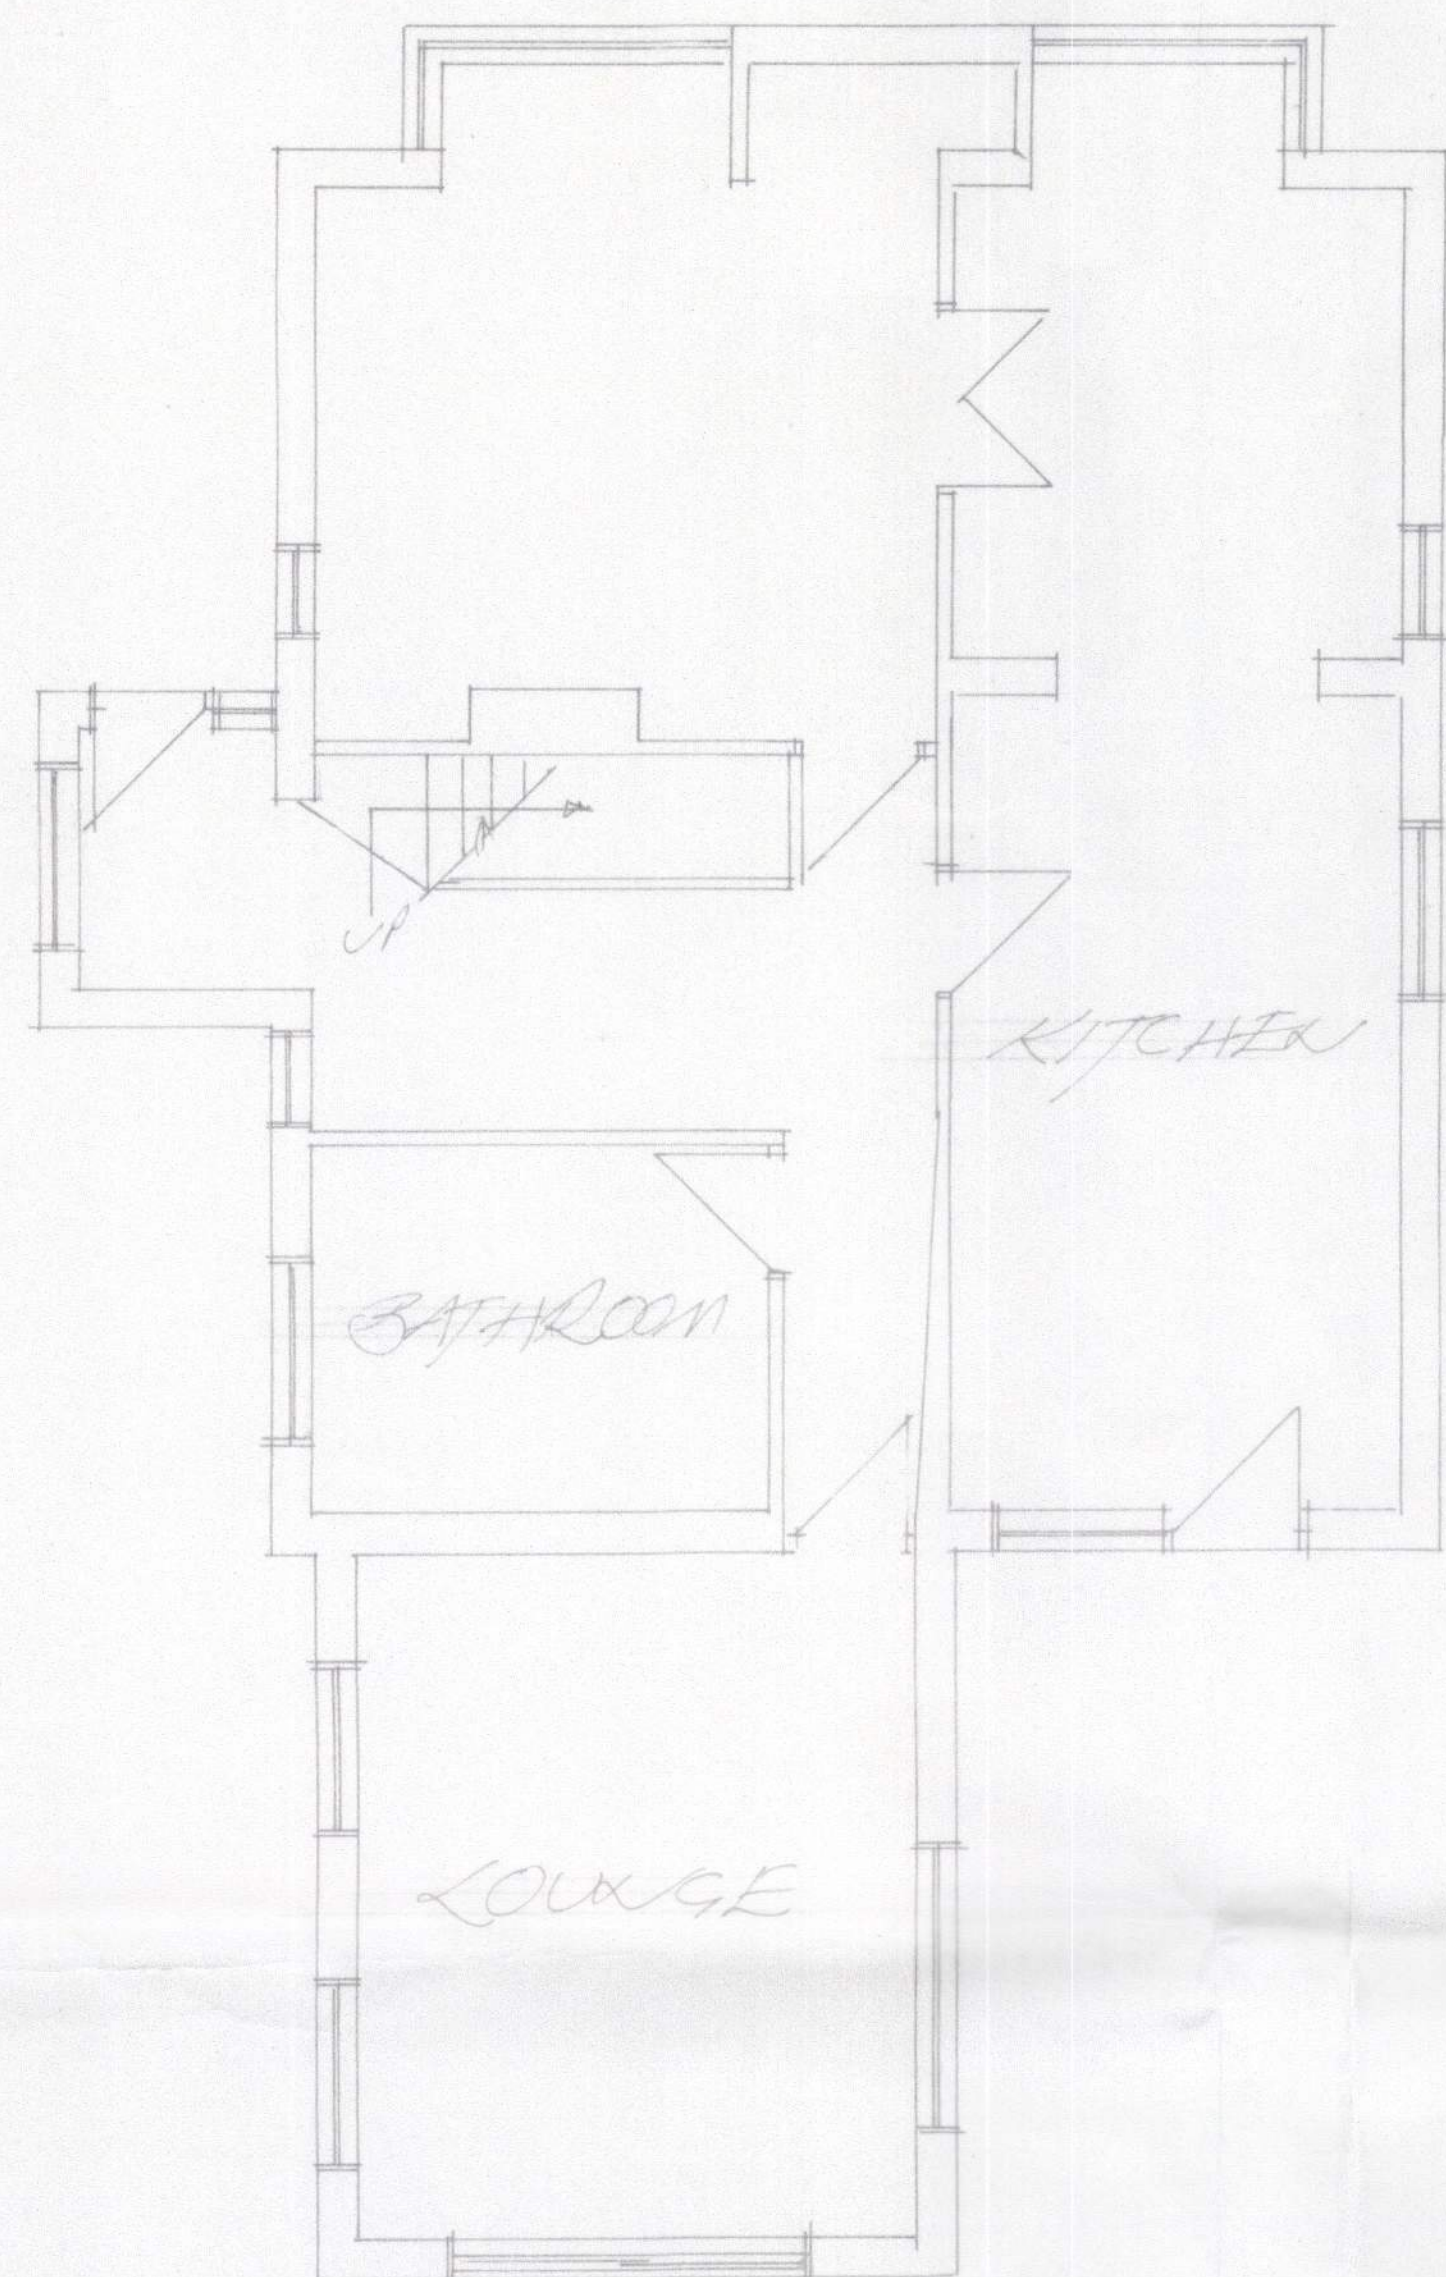


GROUND FLOOR PLAN

0 1.0 2.0 3.0 4.0 5.0 6.0 7.0 8.0 9.0 10.0 11.0

SCALE BAR 1:50

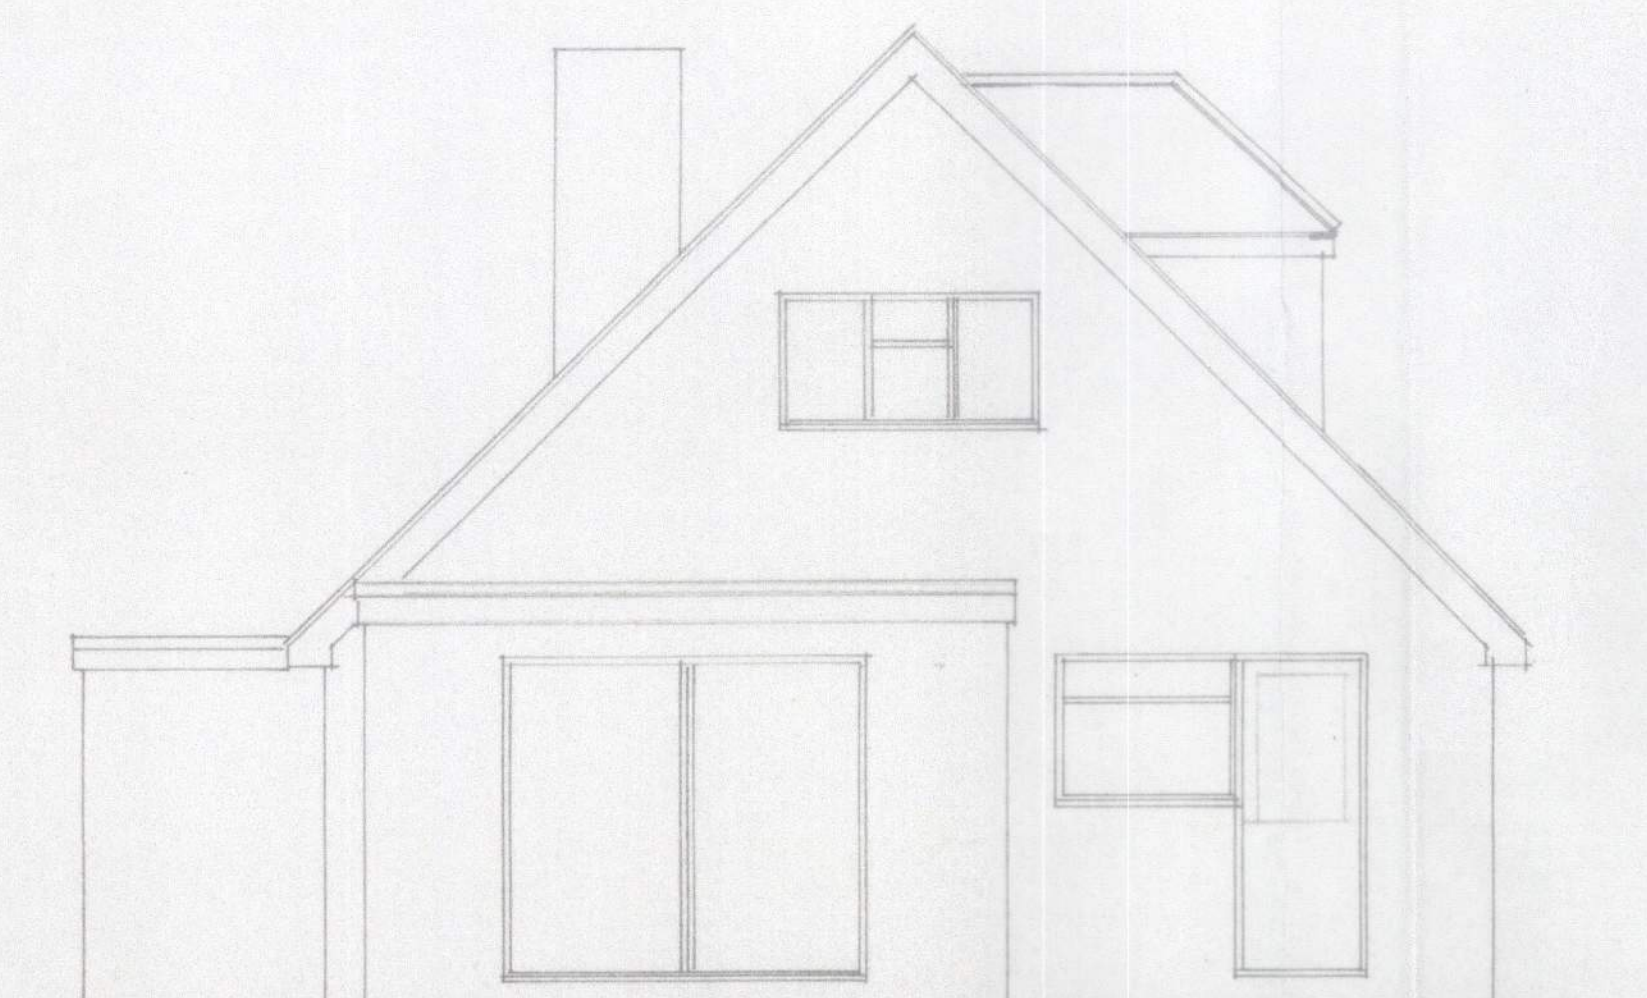

REAR ELEVATION

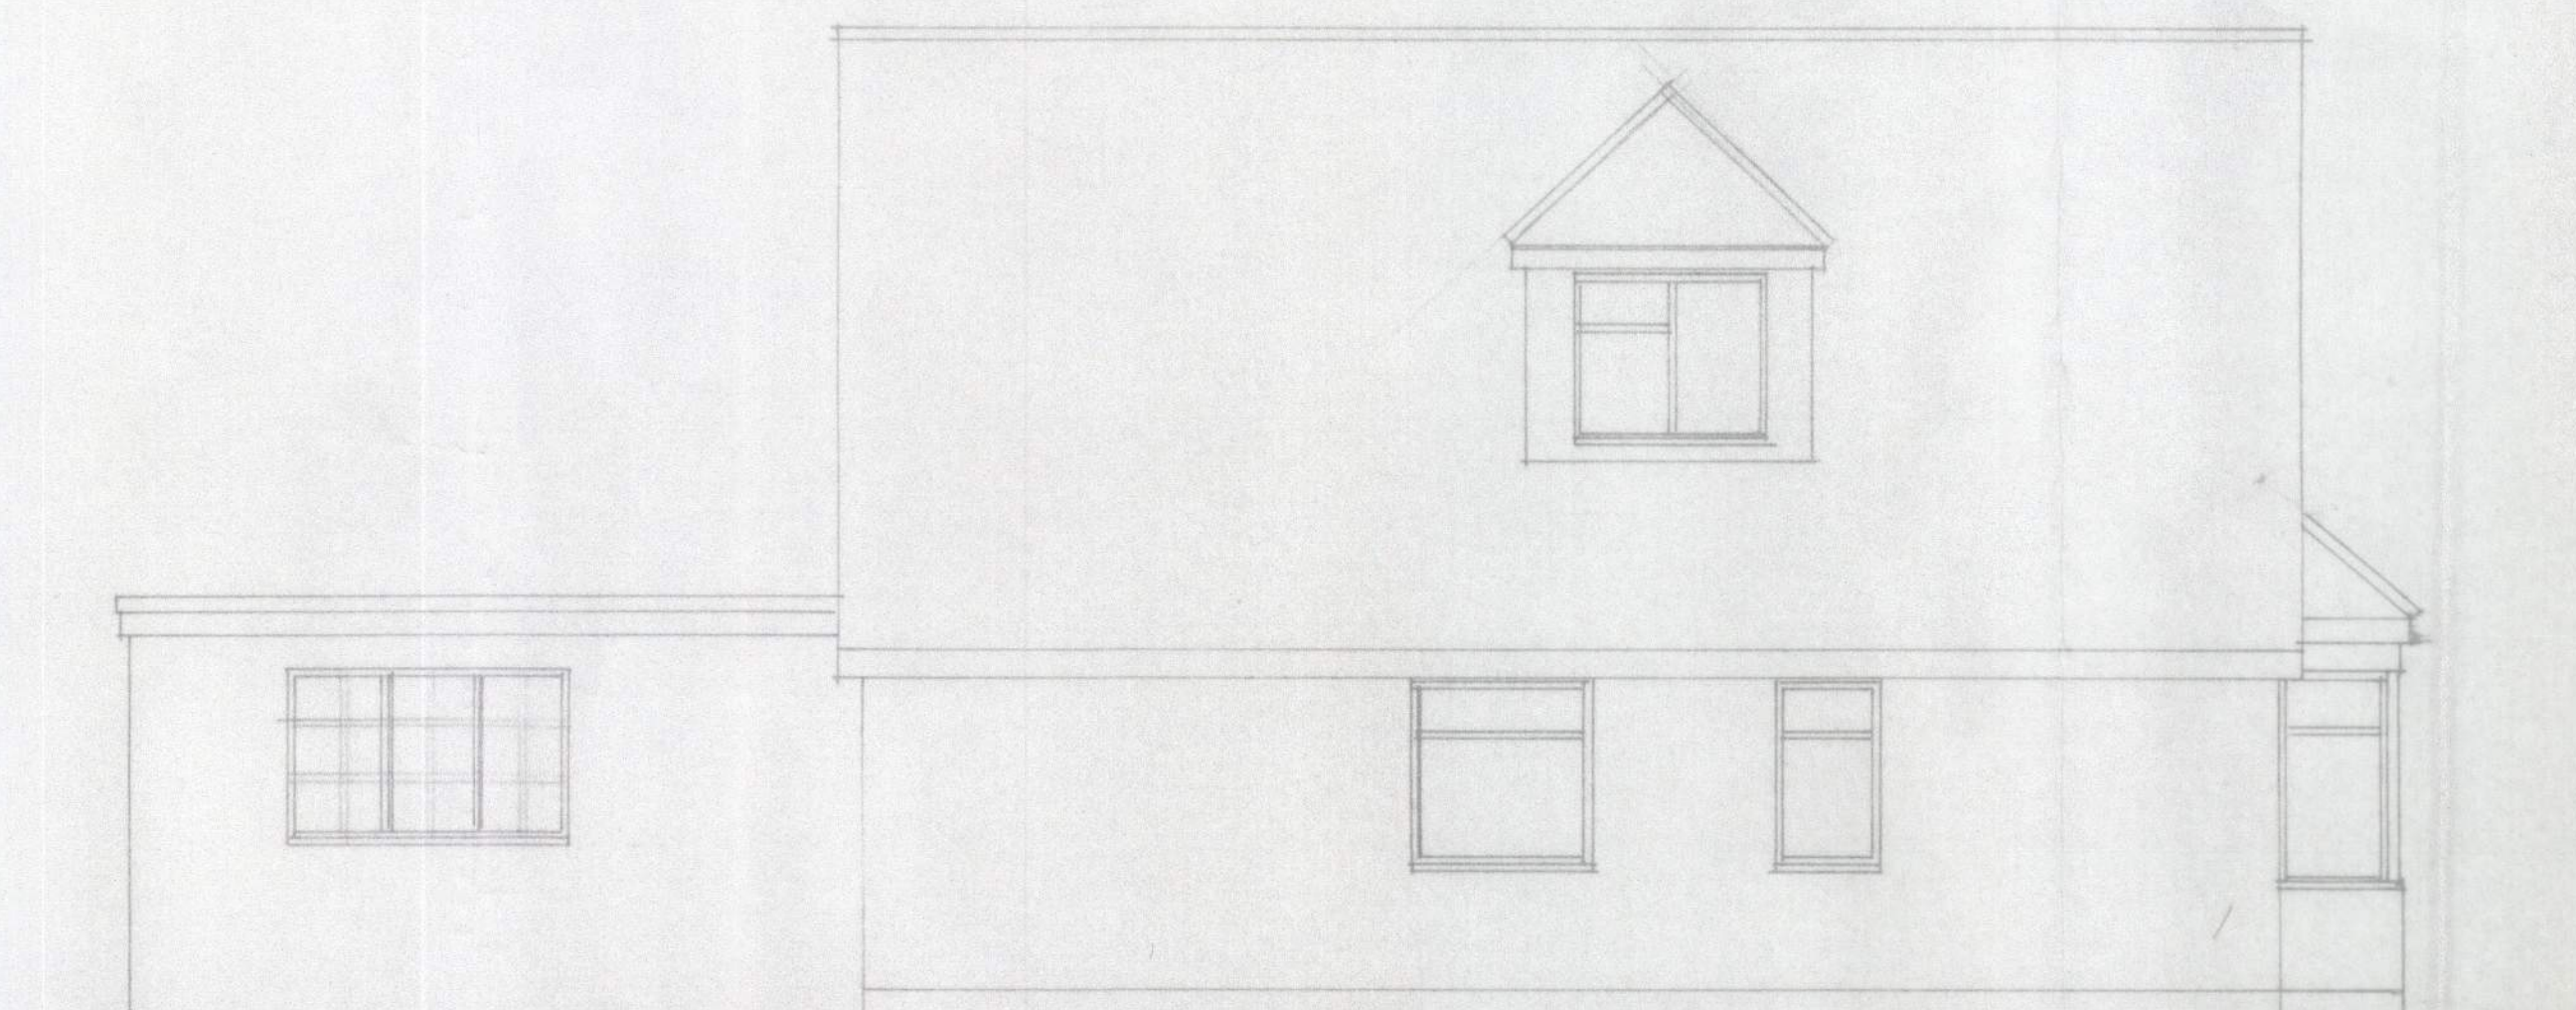

SIDE ELEVATION

EXISTING PLAN AND
ELEVATIONS AT NAGTAILS
CHURCH LANE EASTGATE

SCALE 1:50 DRG X10

18/4/2019 B/A