



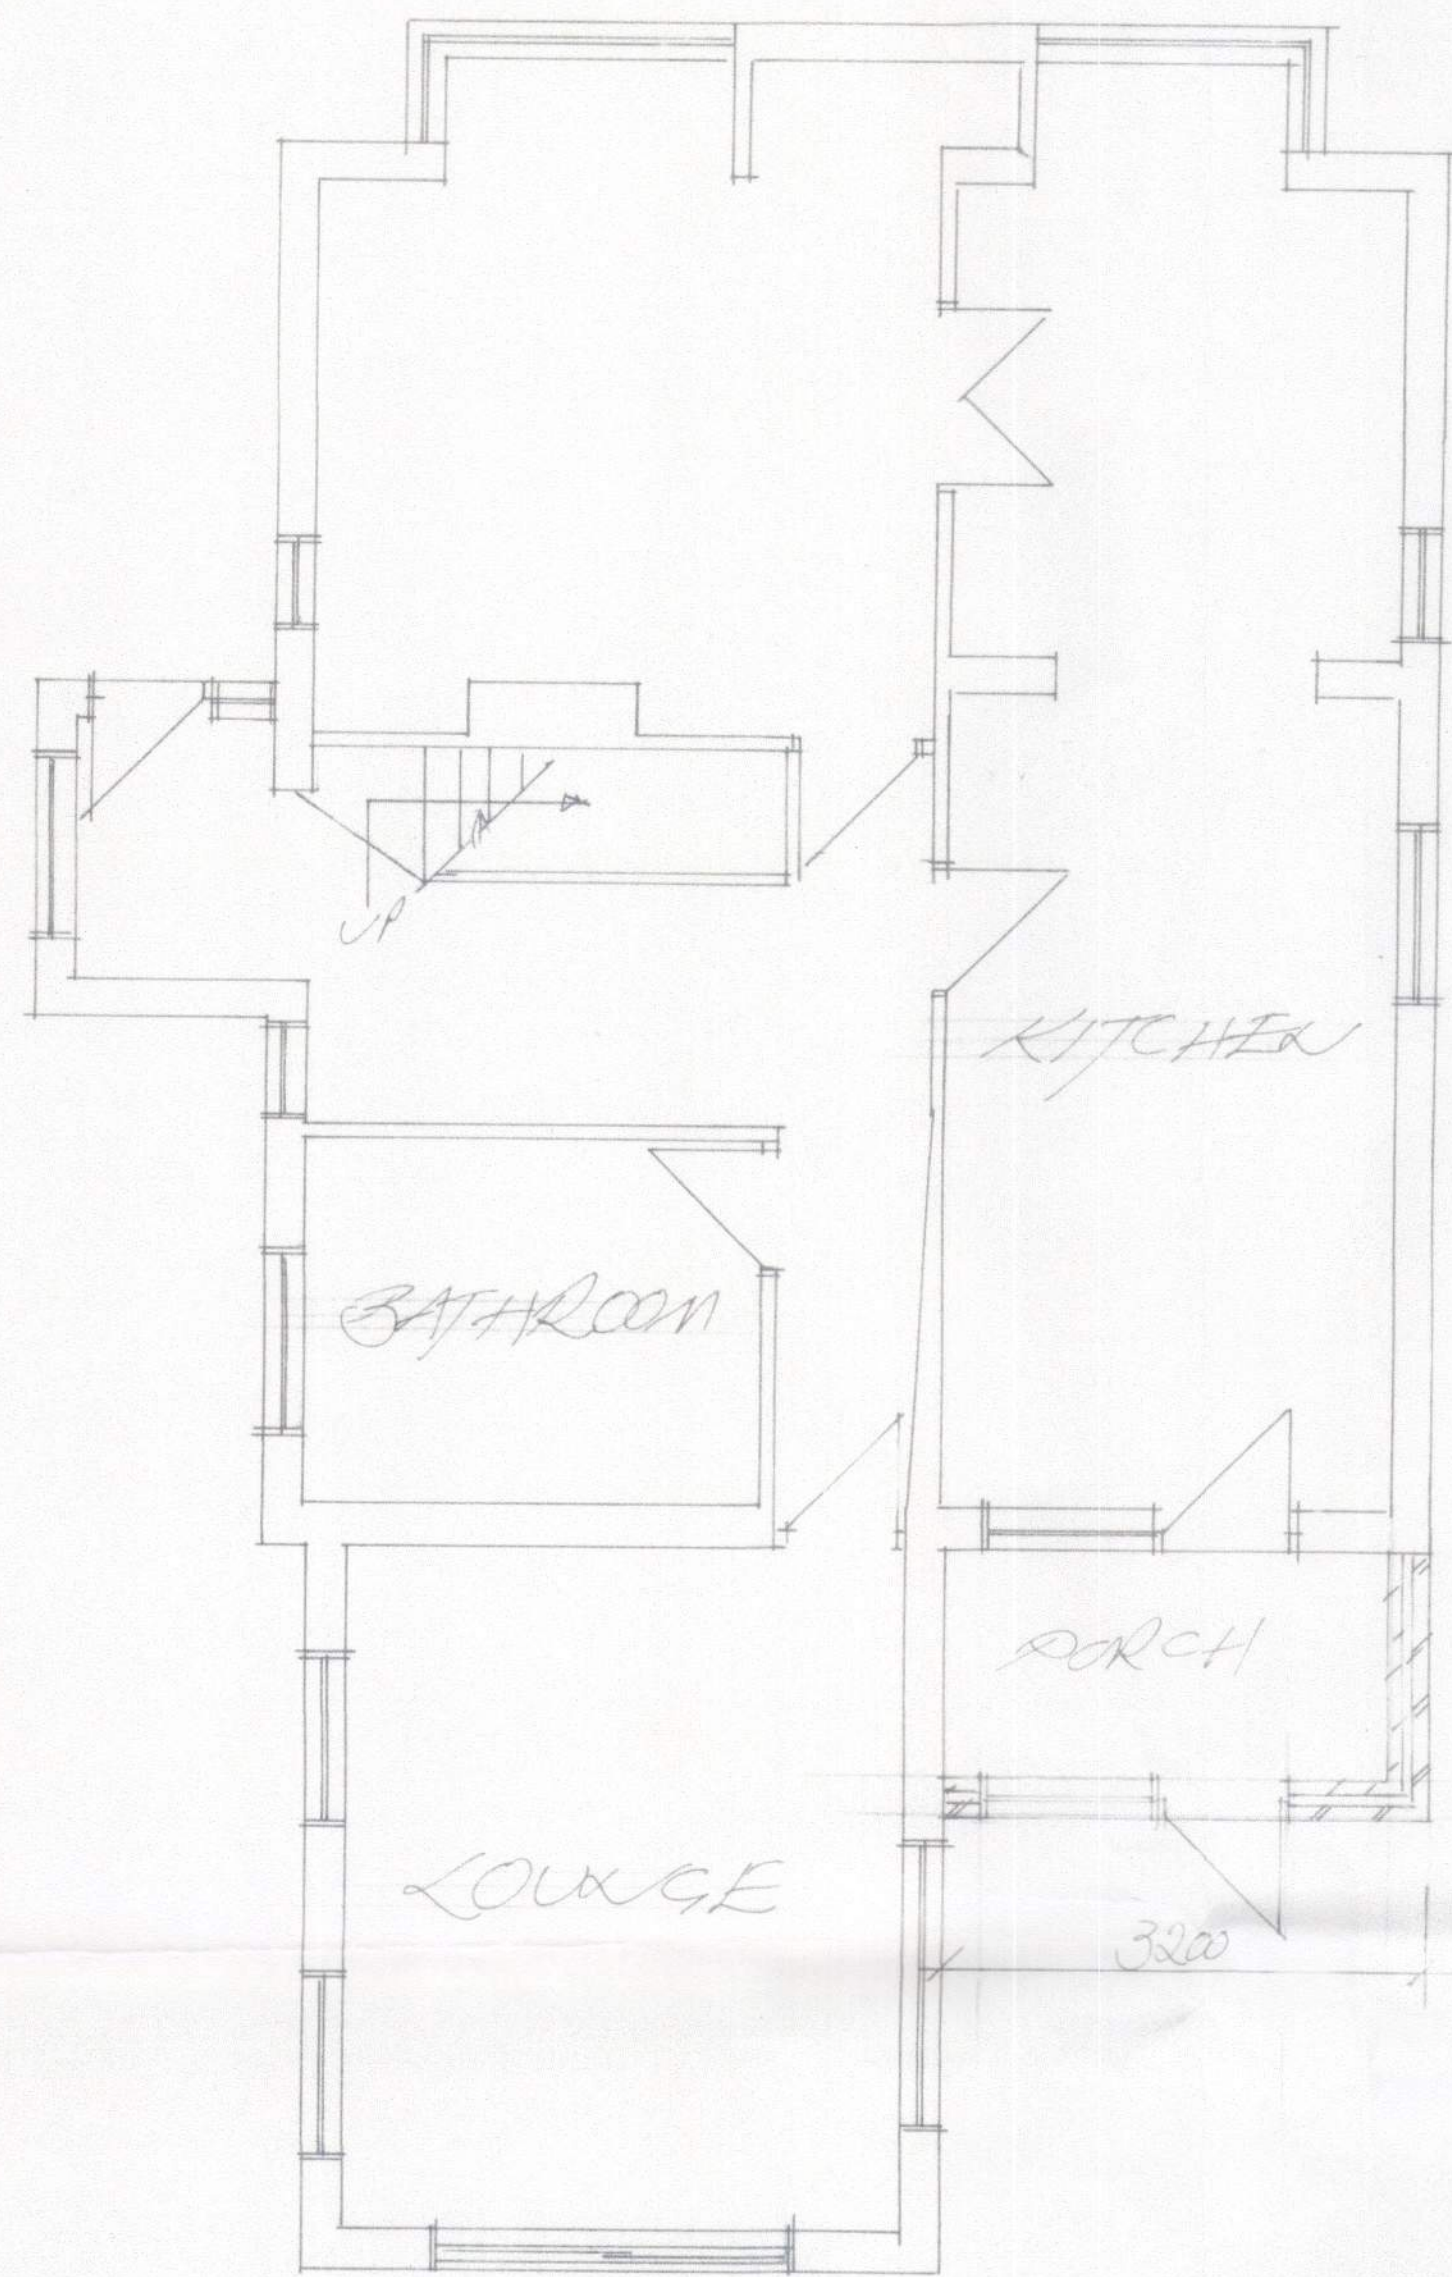


GROUND FLOOR PLAN

0 10 20 30 40 50 60 70 80 90 100 110

SCALE BAR 1:50

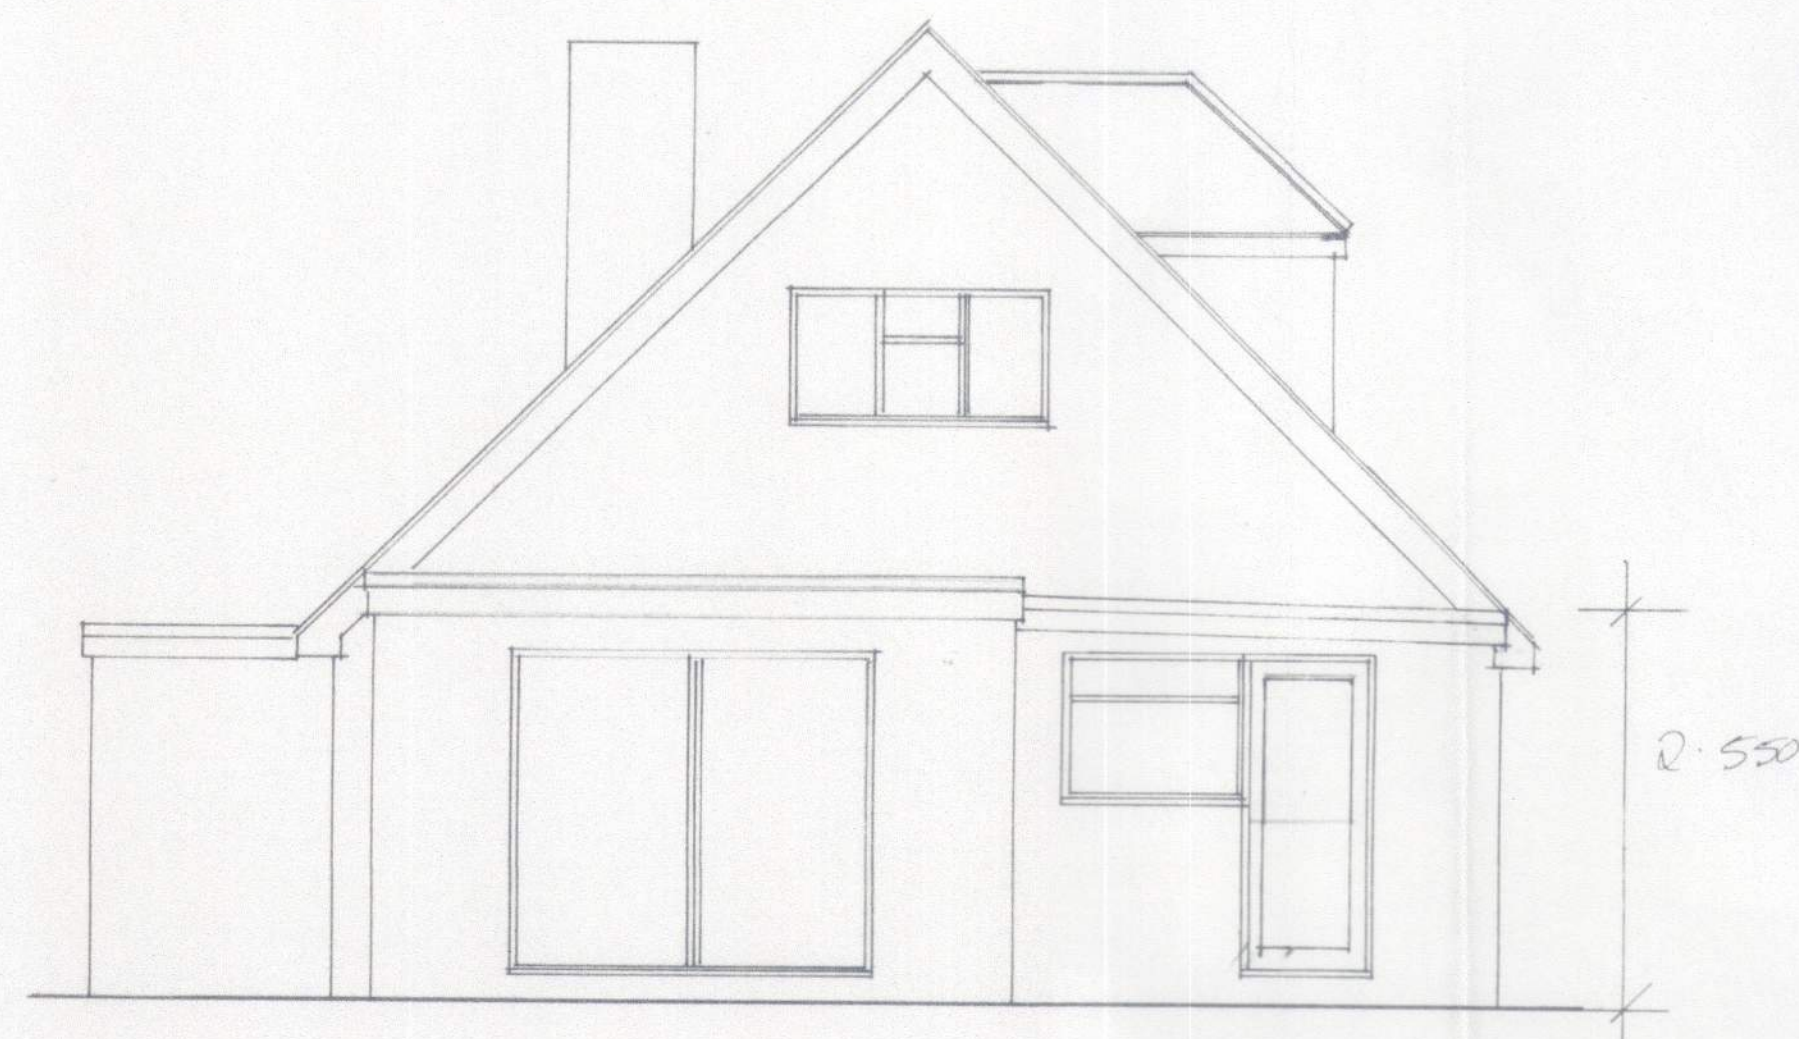

REAR ELEVATION

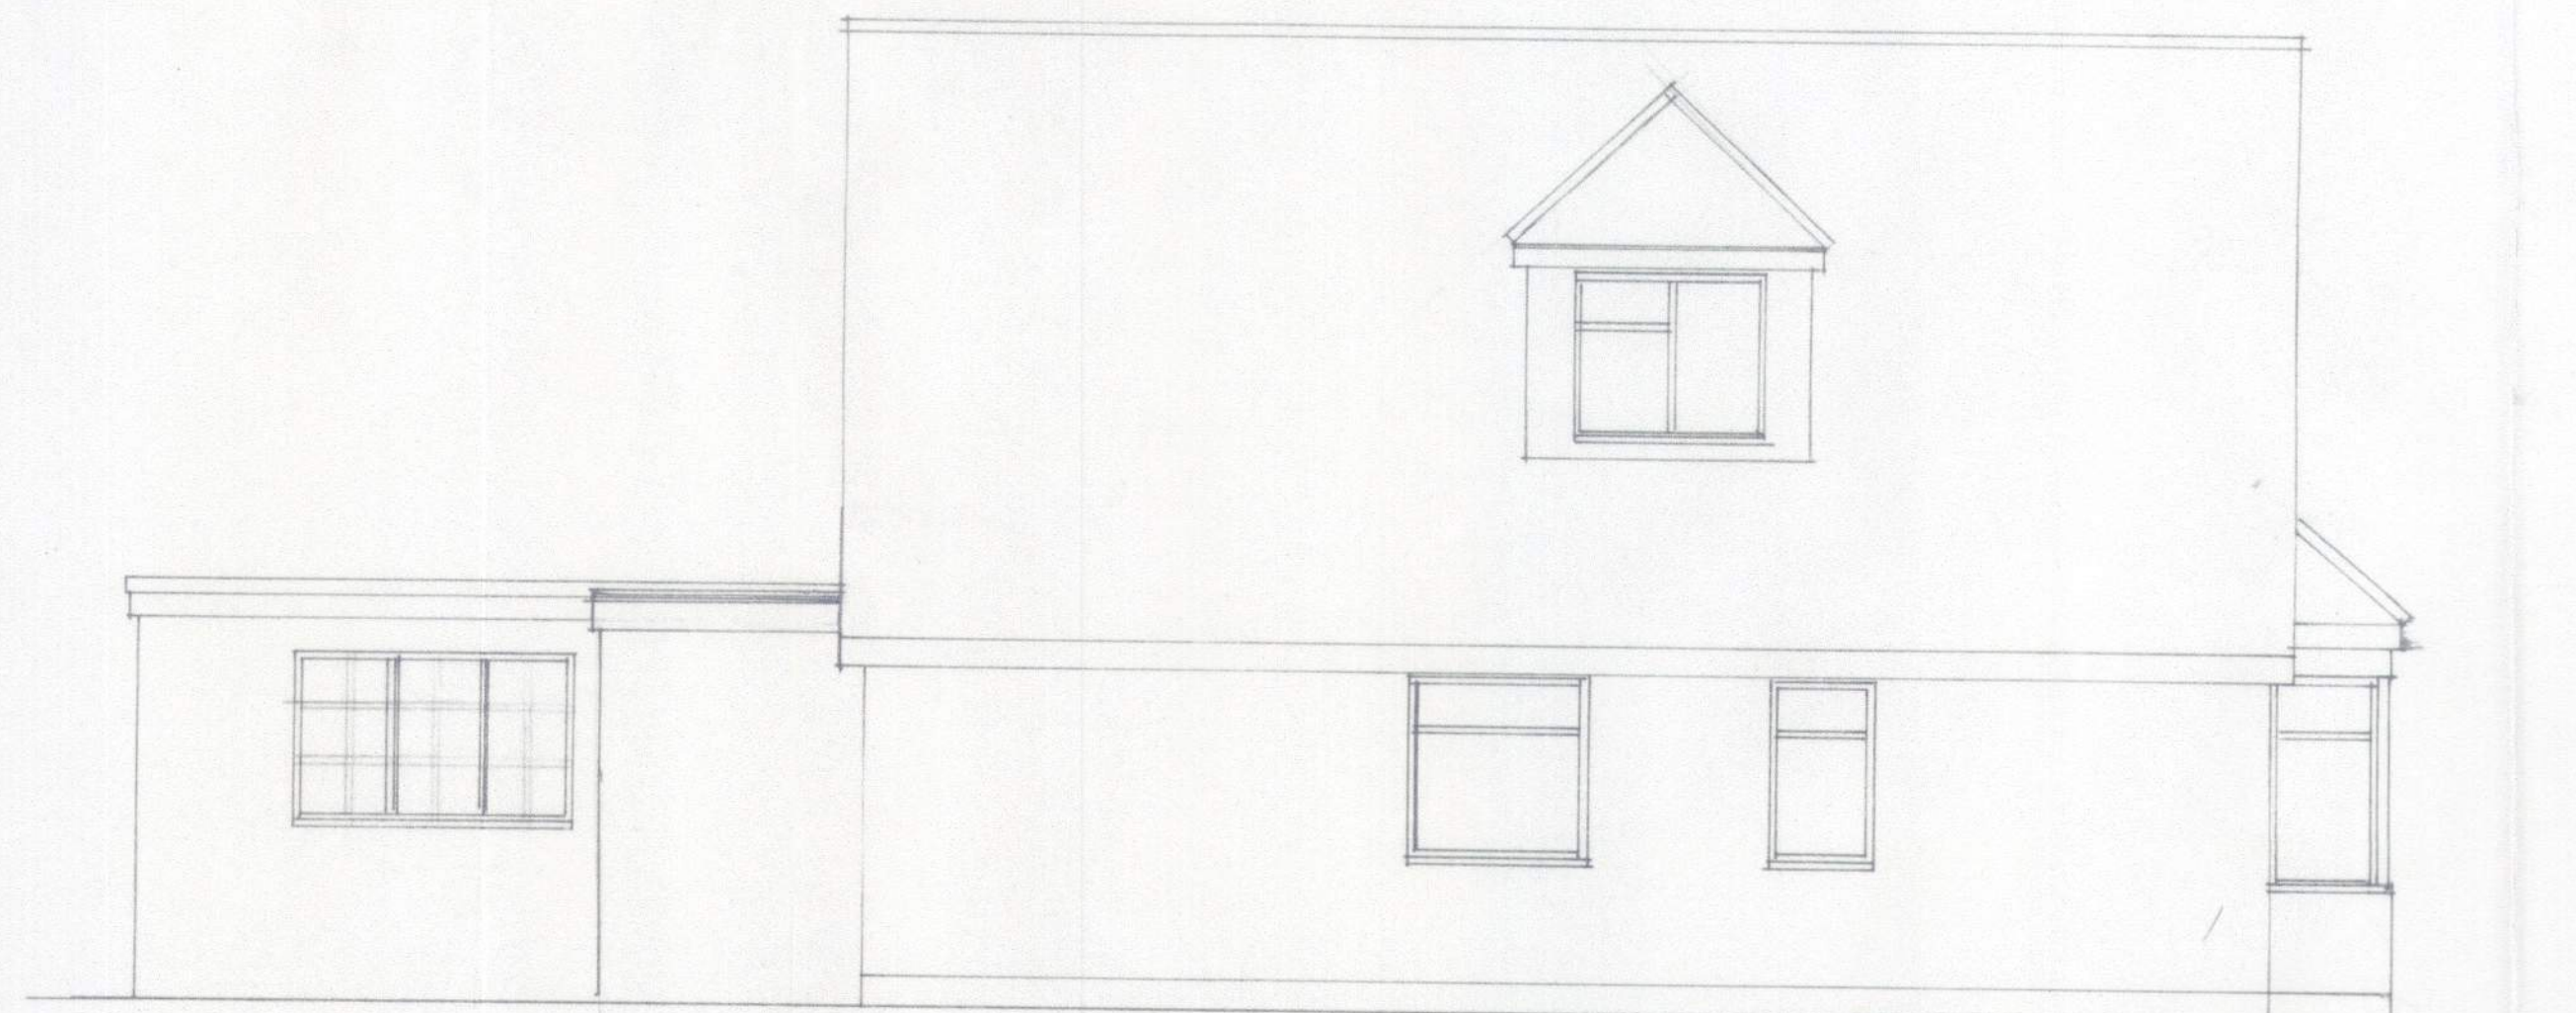

SIDE ELEVATION

EXISTING PLAN AND
ELEVATIONS AT NARTAILS
CHURCH LAND EASTGATE

SCALE 1:50 ORG X10
18/4/2019/2