



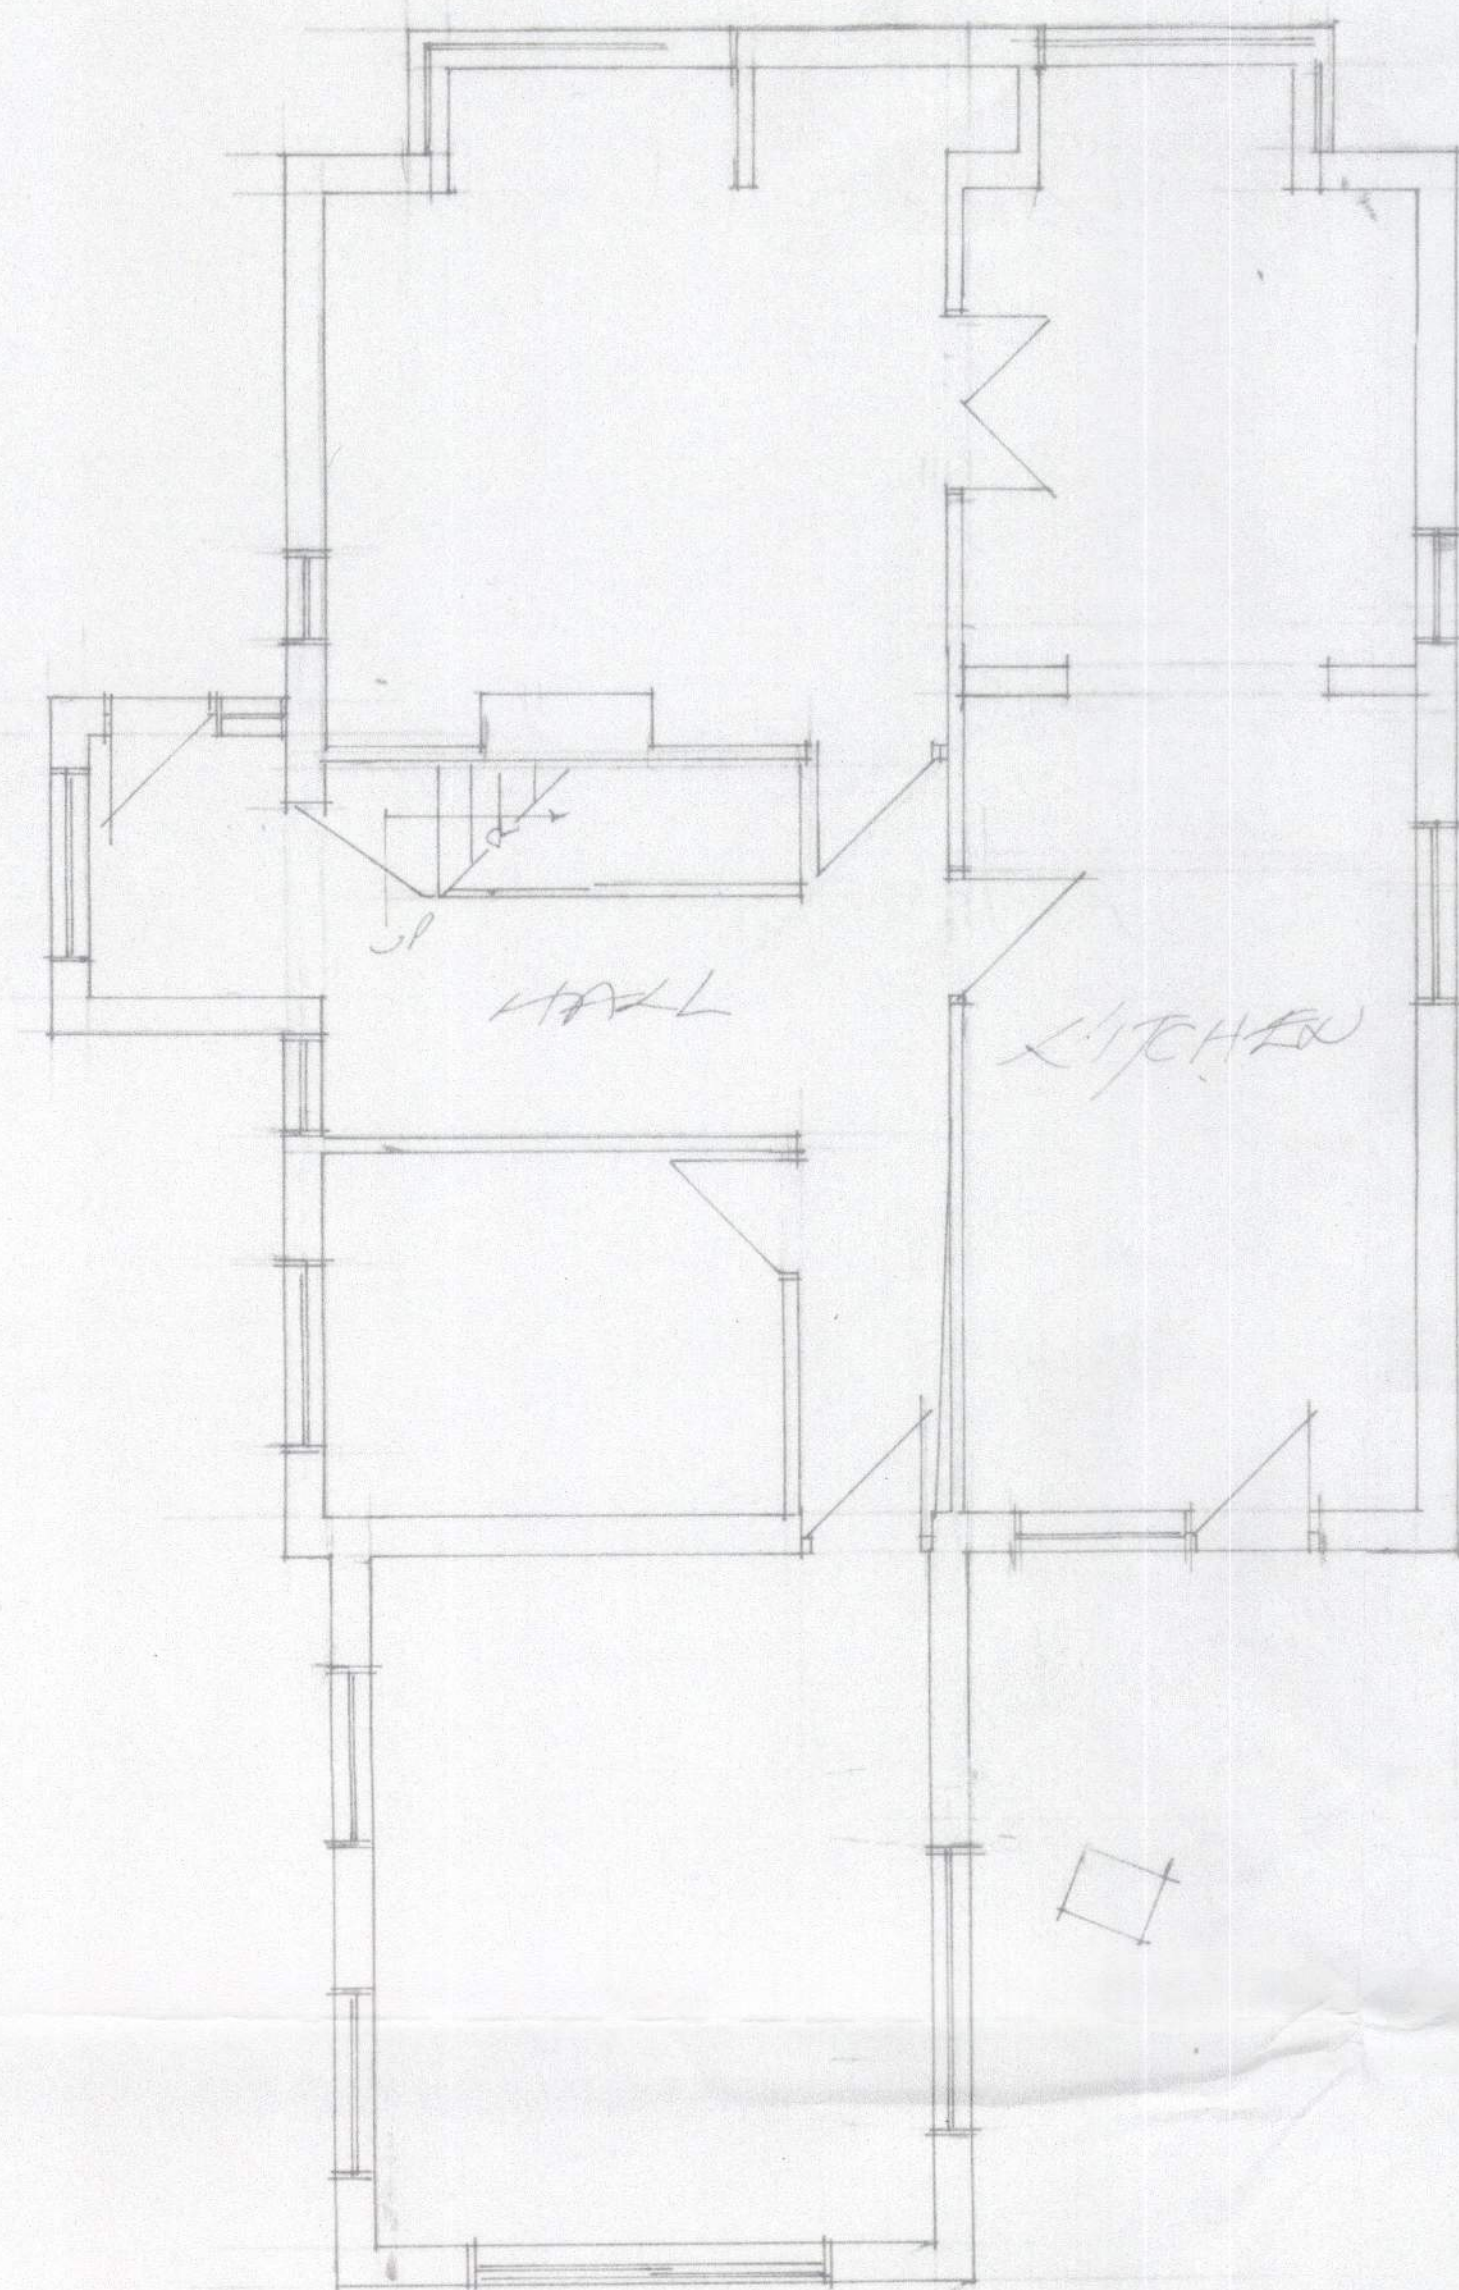


GROUND FLOOR PLAN

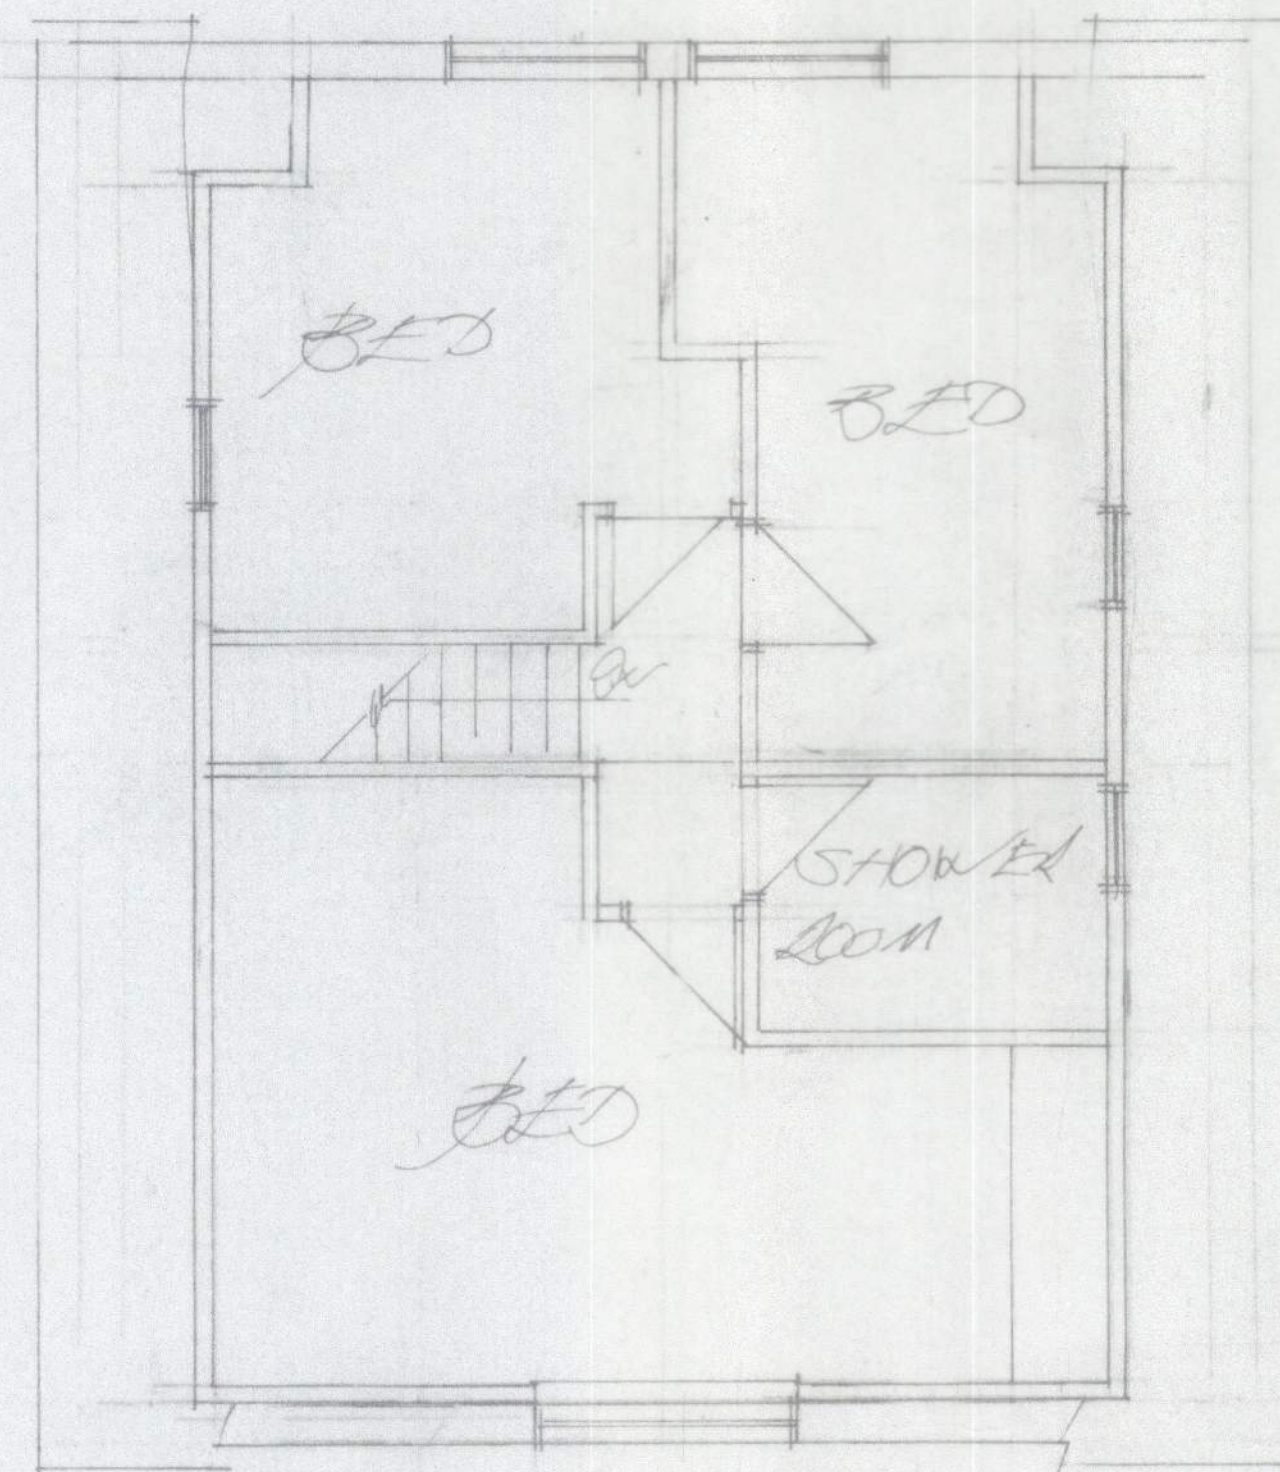


FIRST FLOOR PLAN

0 1.0 2.0 3.0 4.0 5.0 6.0 7.0 8.0 9.0 10.0
SCALE BAR 1:50


PROPOSED FIRST FLOOR BEDROOMS
AT WAGTAILS CHURCH LANE
EASTLEIGH
SCALE 1:50 Dwg No 244204/2

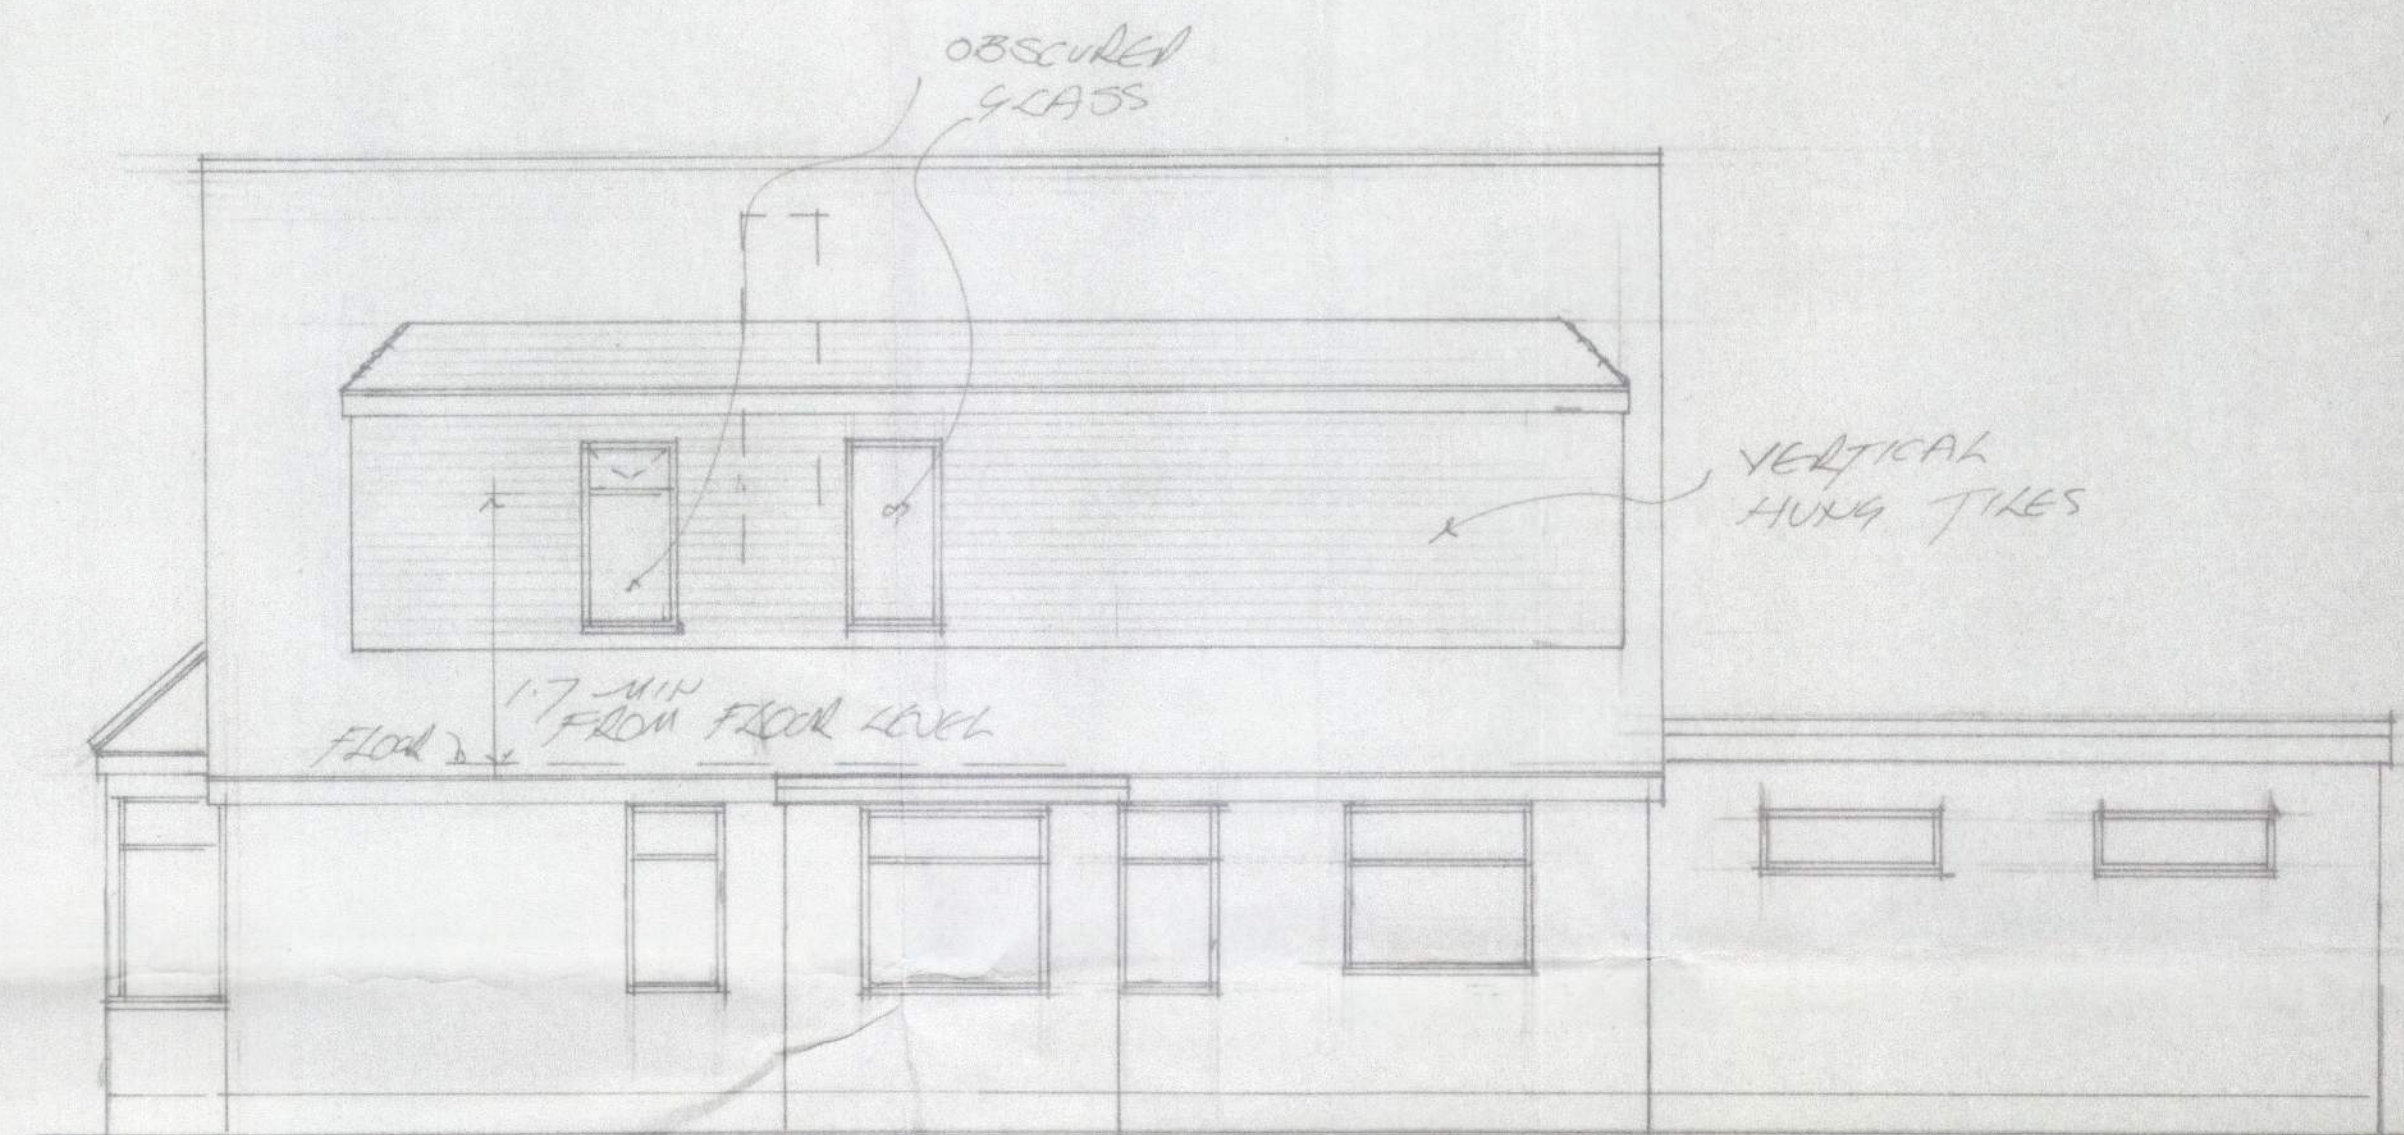

SIDE ELEVATION

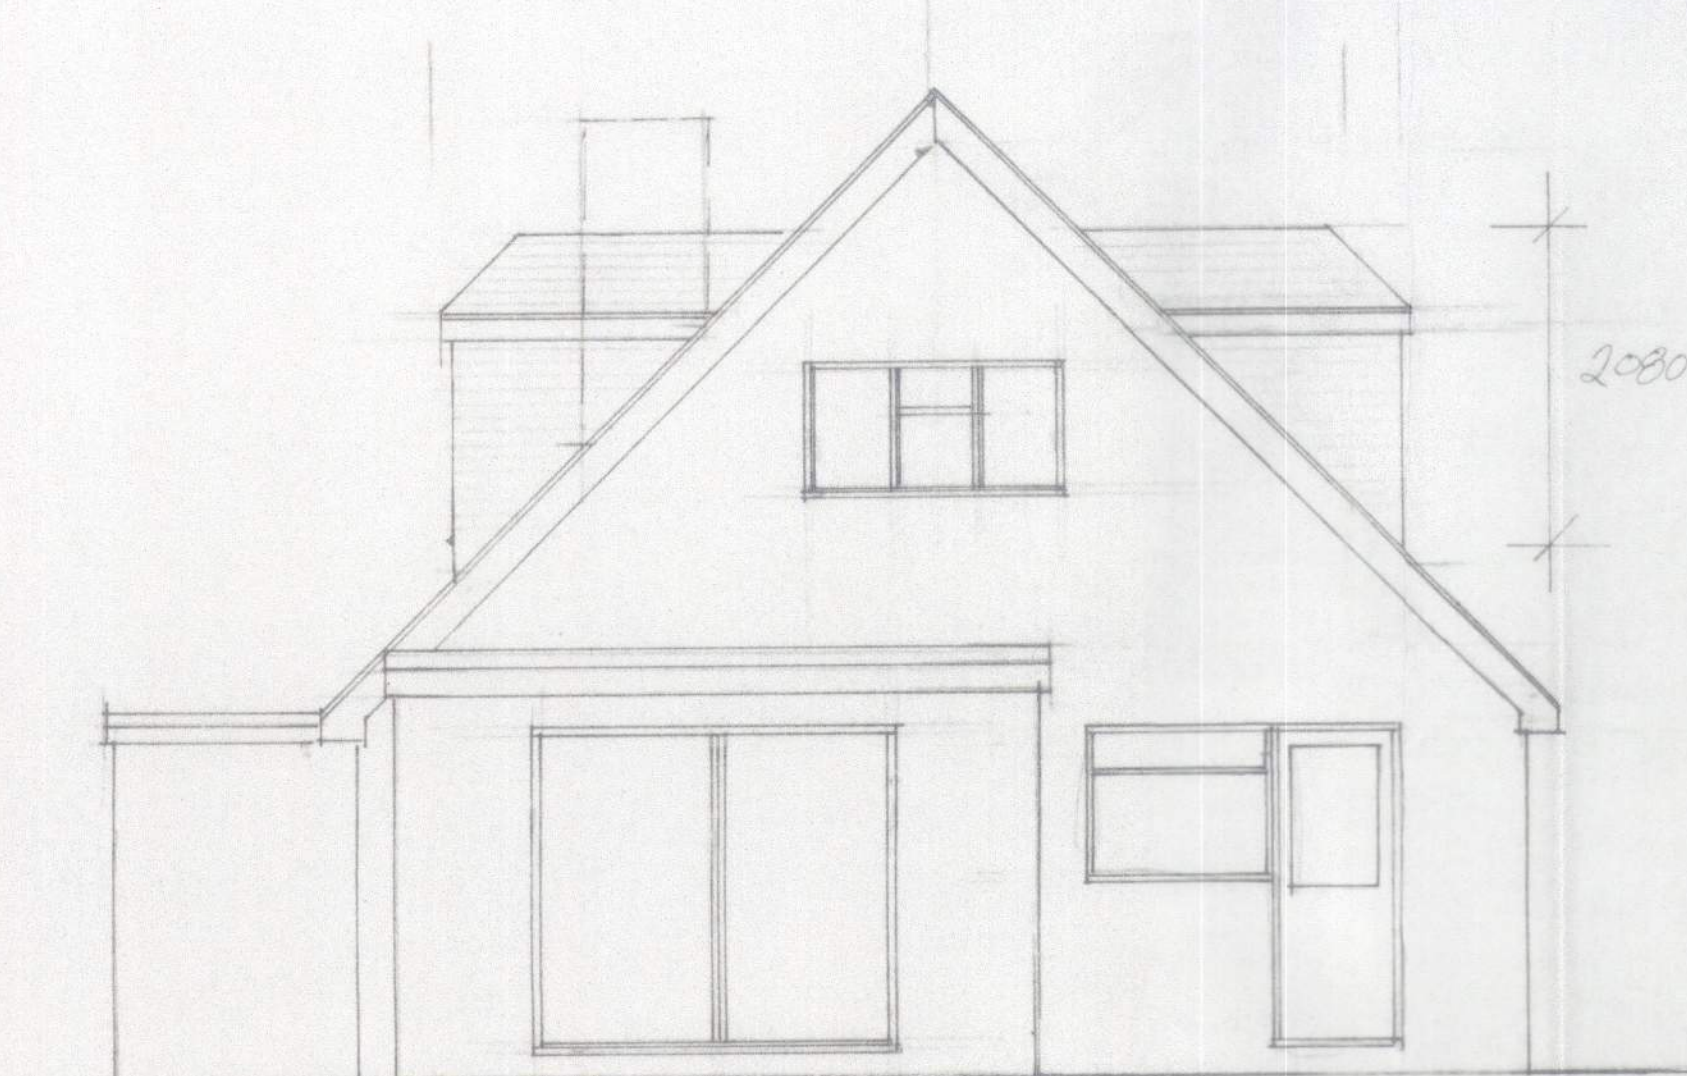


REAR ELEVATION

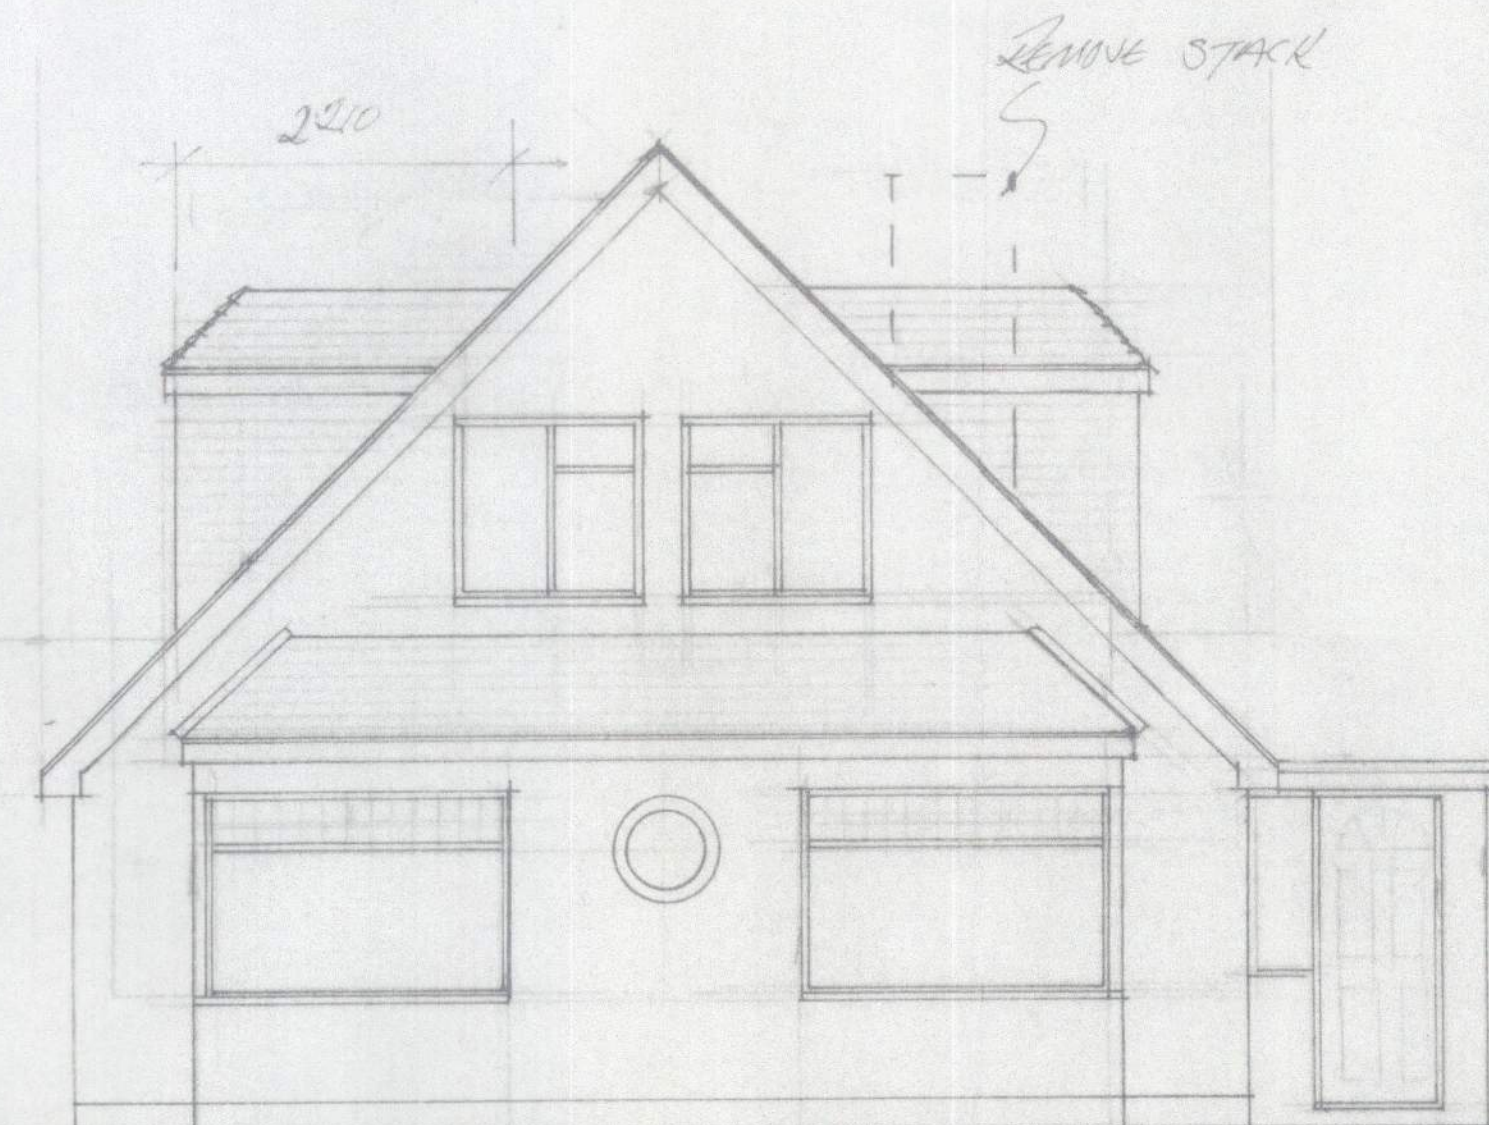

FRONT ELEVATION

TOTAL VOLUME OF BOTH
NEW BEDROOMS 33.613 CUB M

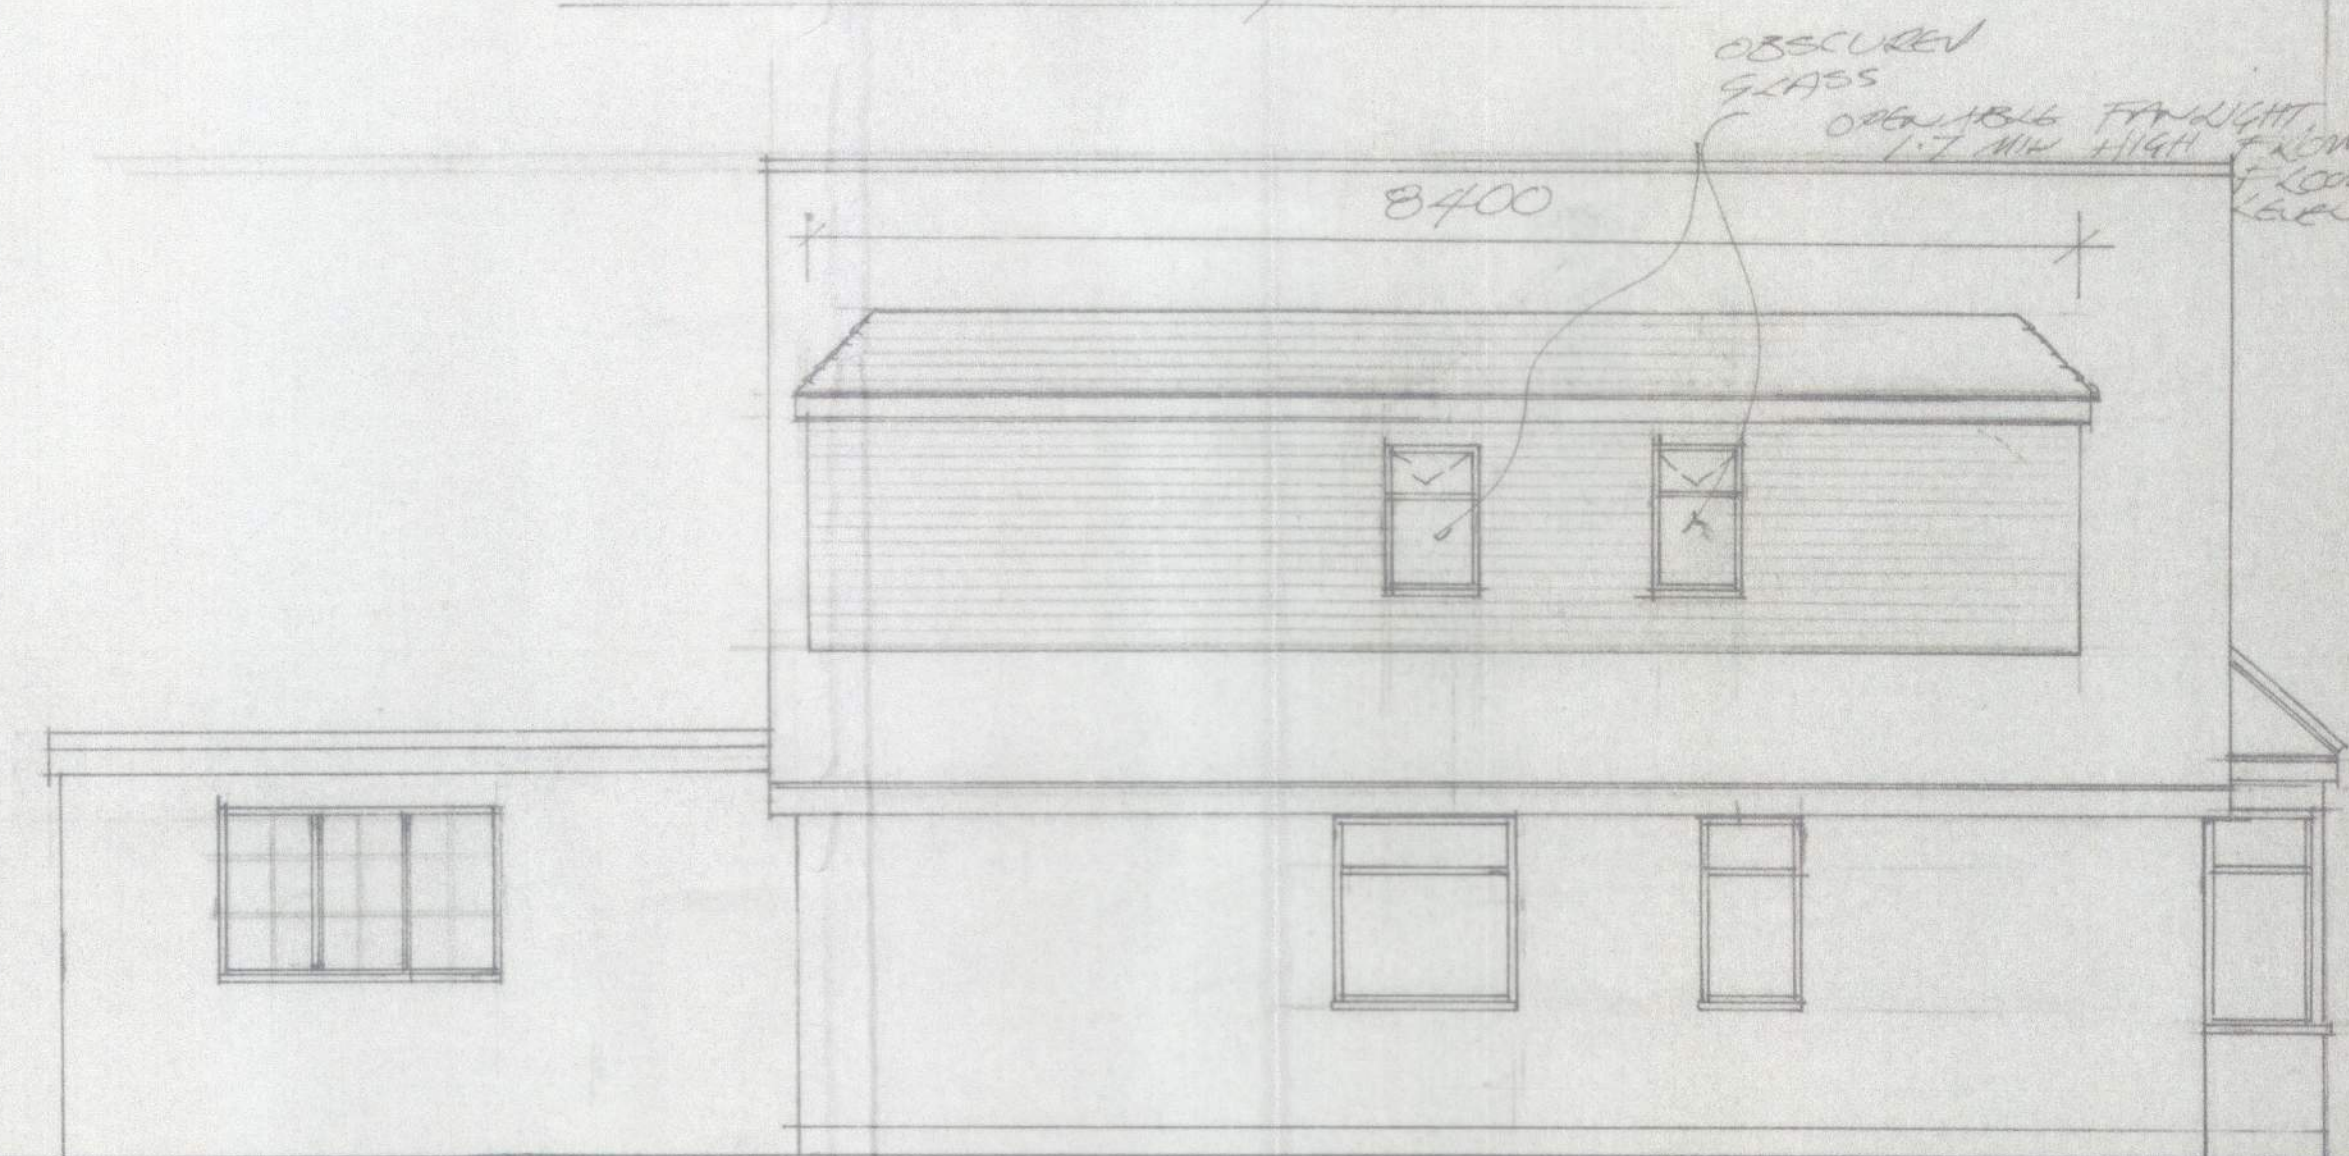

SIDE ELEVATION