



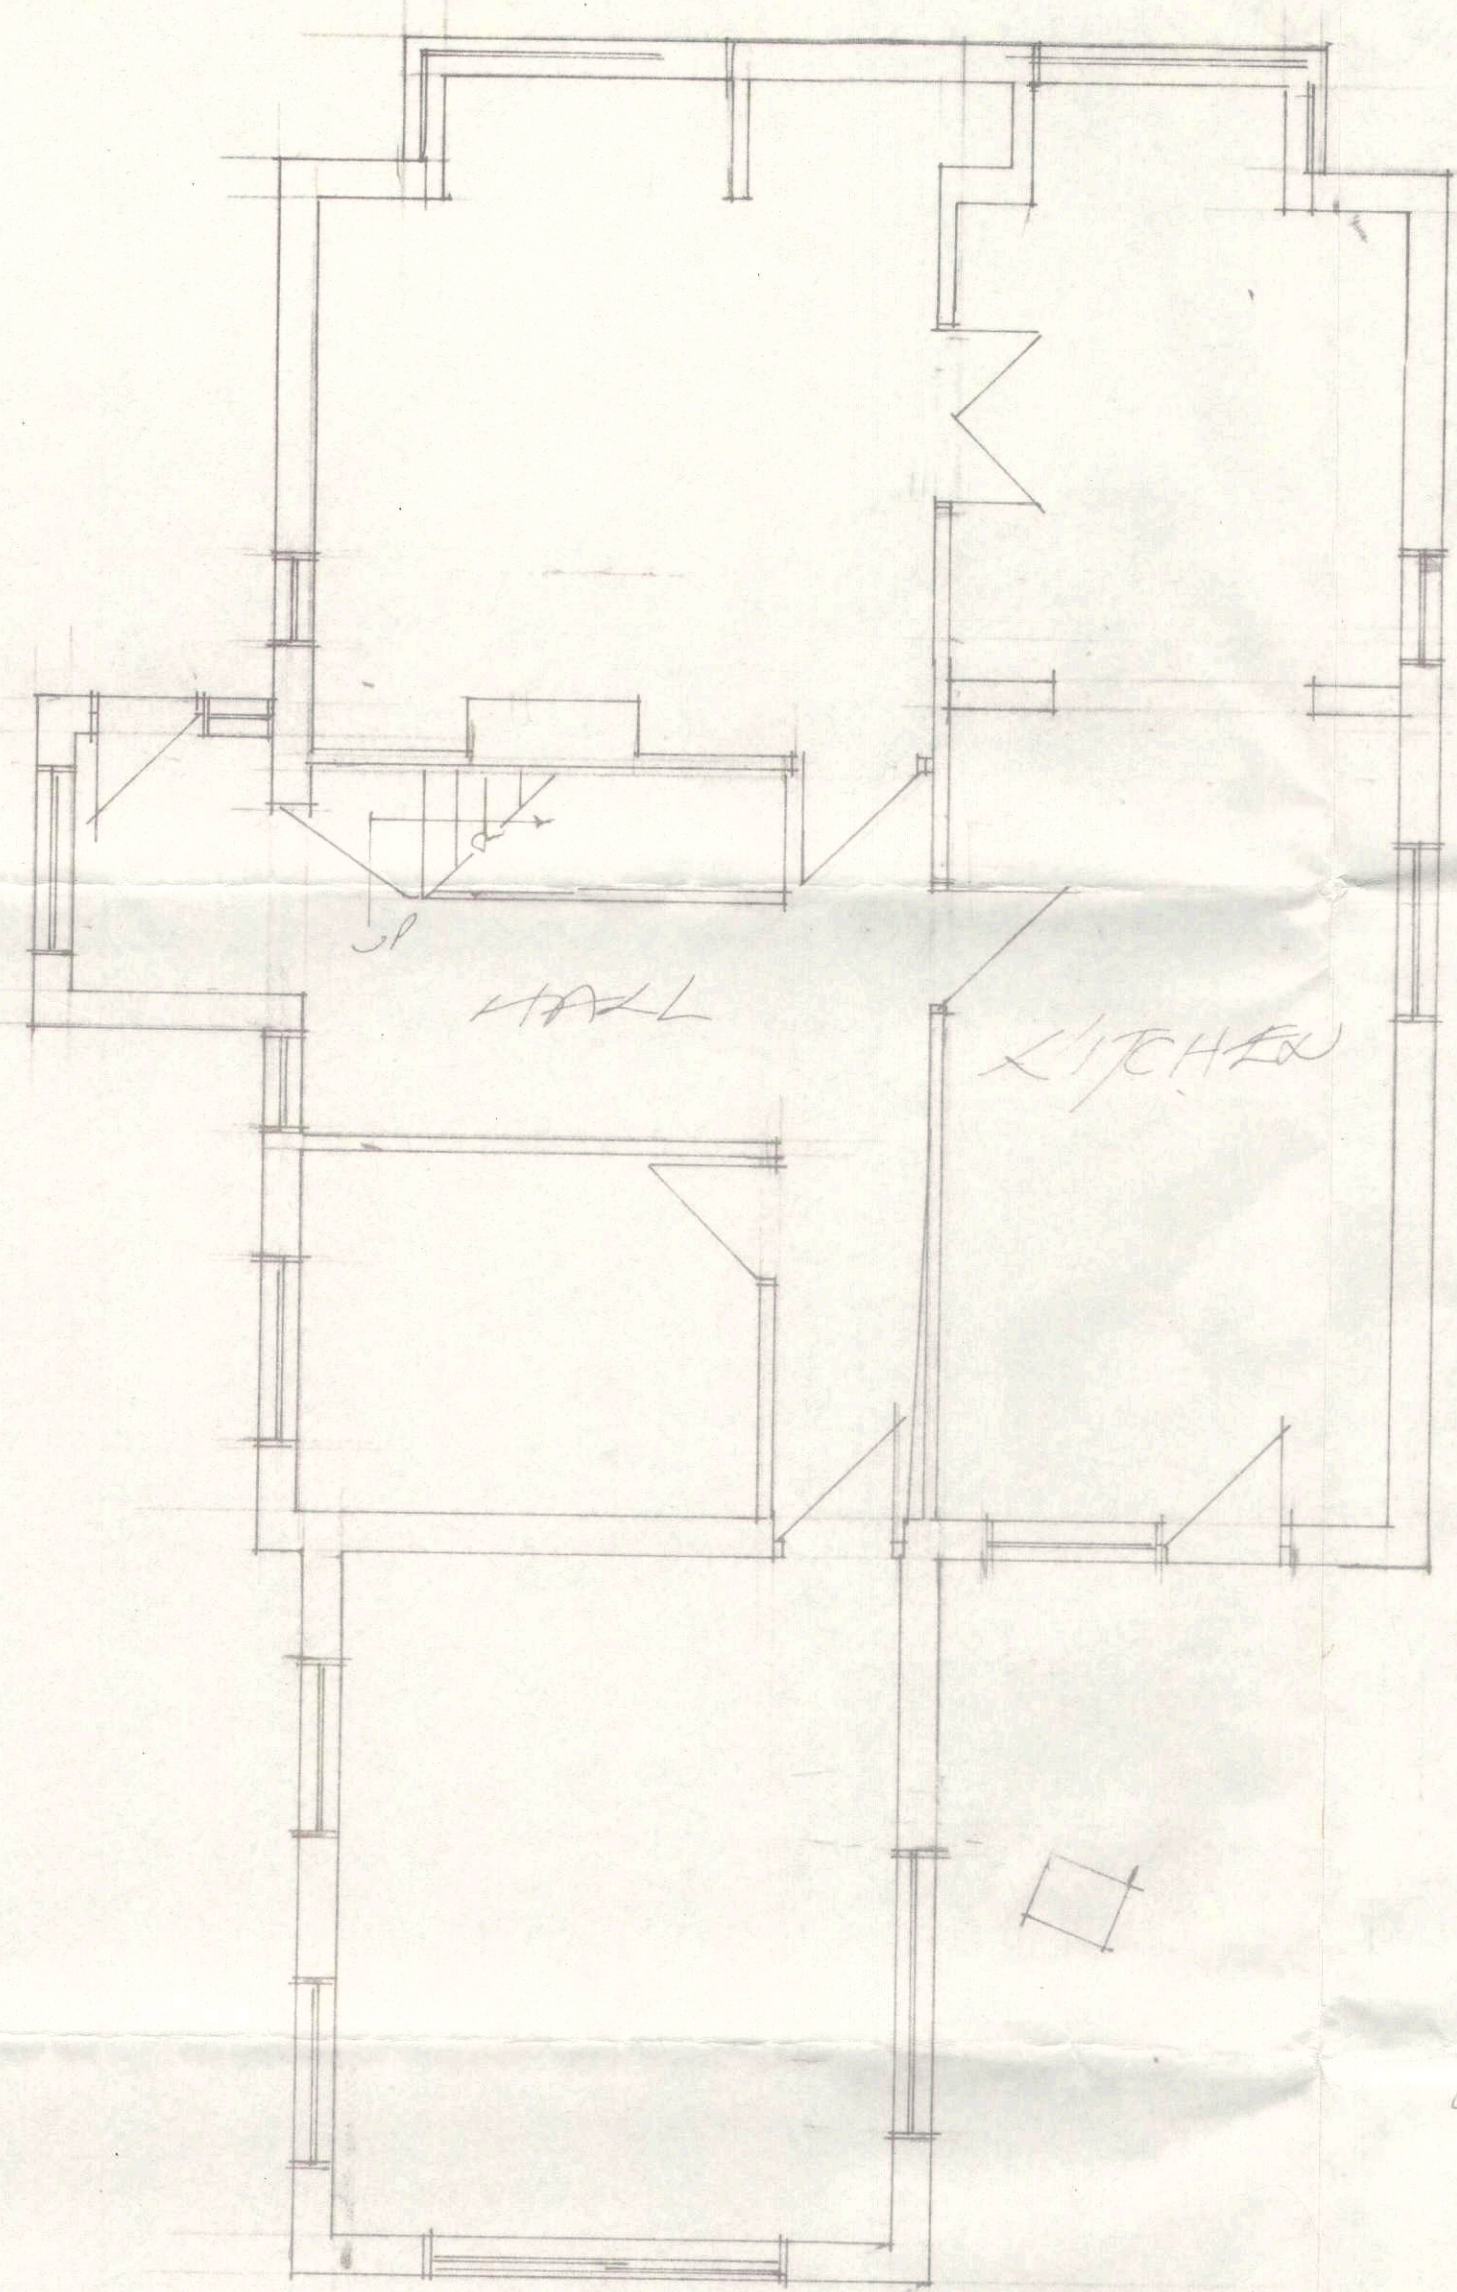

GROUND FLOOR PLAN

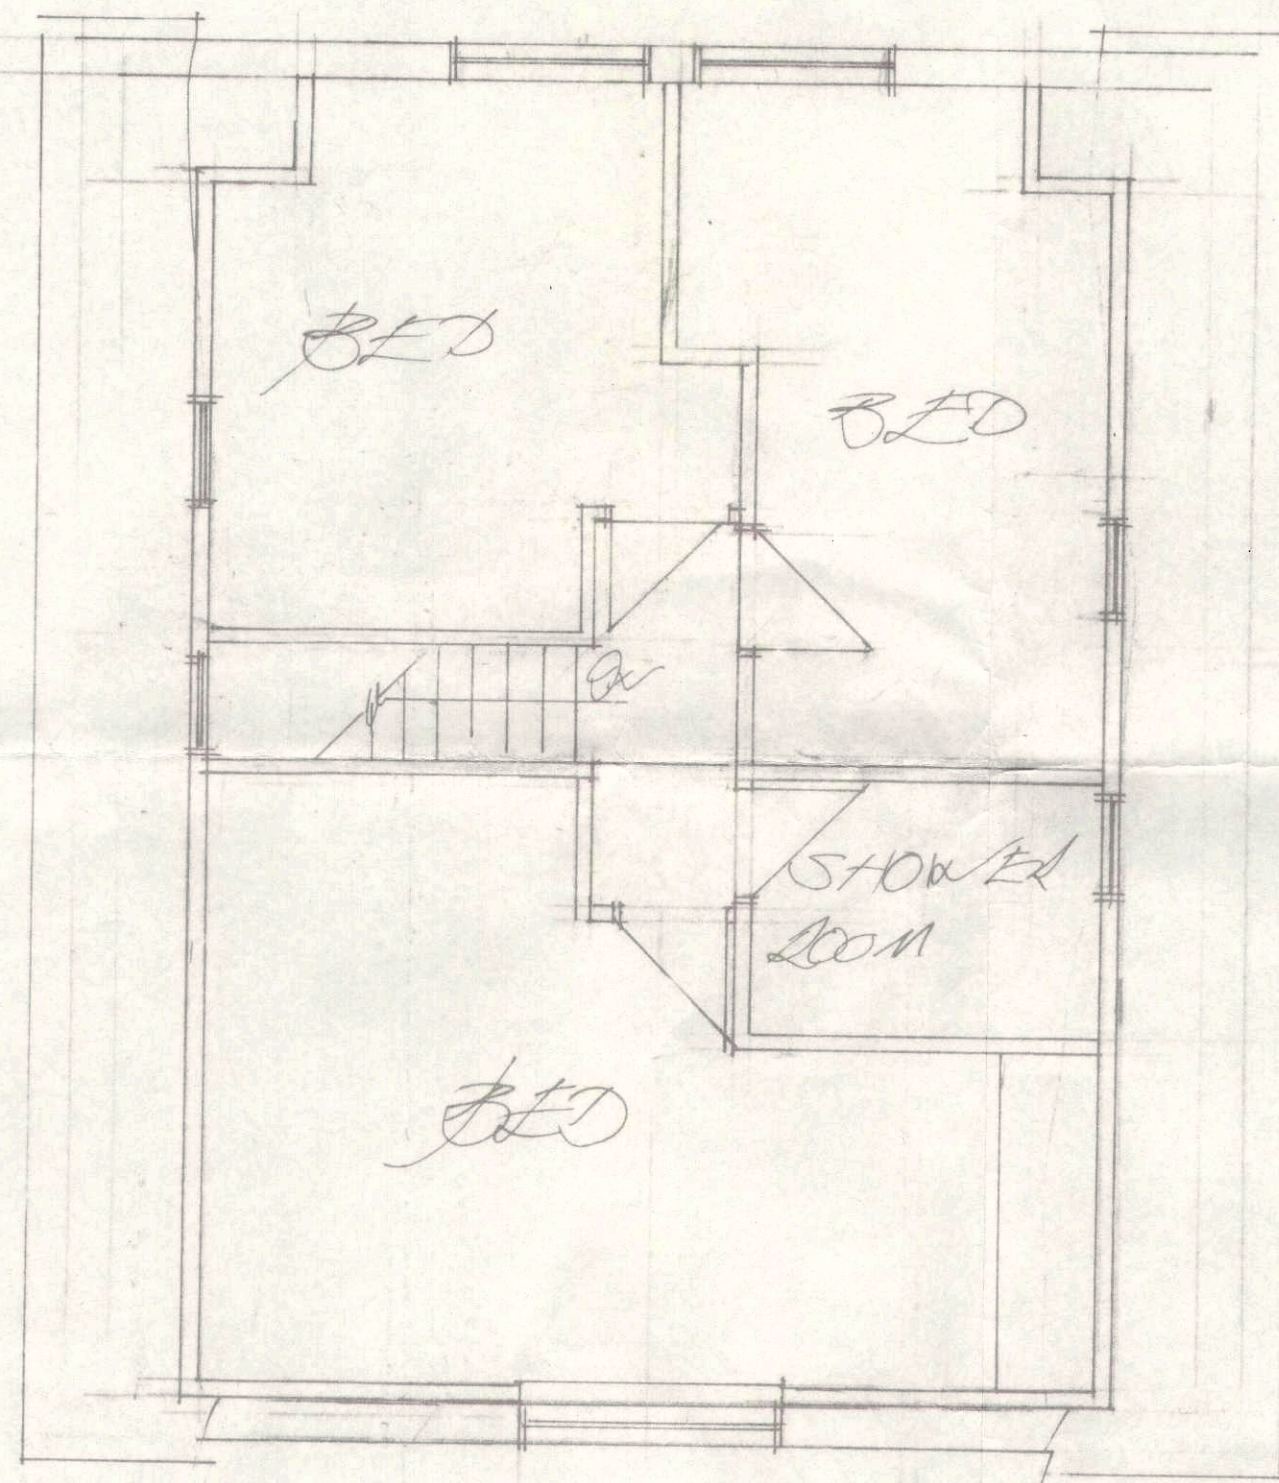


FIRST FLOOR PLAN

0 1.0 2.0 3.0 4.0 5.0 6.0 7.0 8.0 9.0 10.0
SCALE BAR 1:50

PROPOSED FIRST FLOOR WORKERS
AT WAGTAILS CHURCH LANE
EASTGATE


SCALE 1:50 DRAWN 24/3/19/2

(REVISED PLAN 17/7/2019)
LANDING WINDOW ADDED
TO FIRST FLOOR PLAN

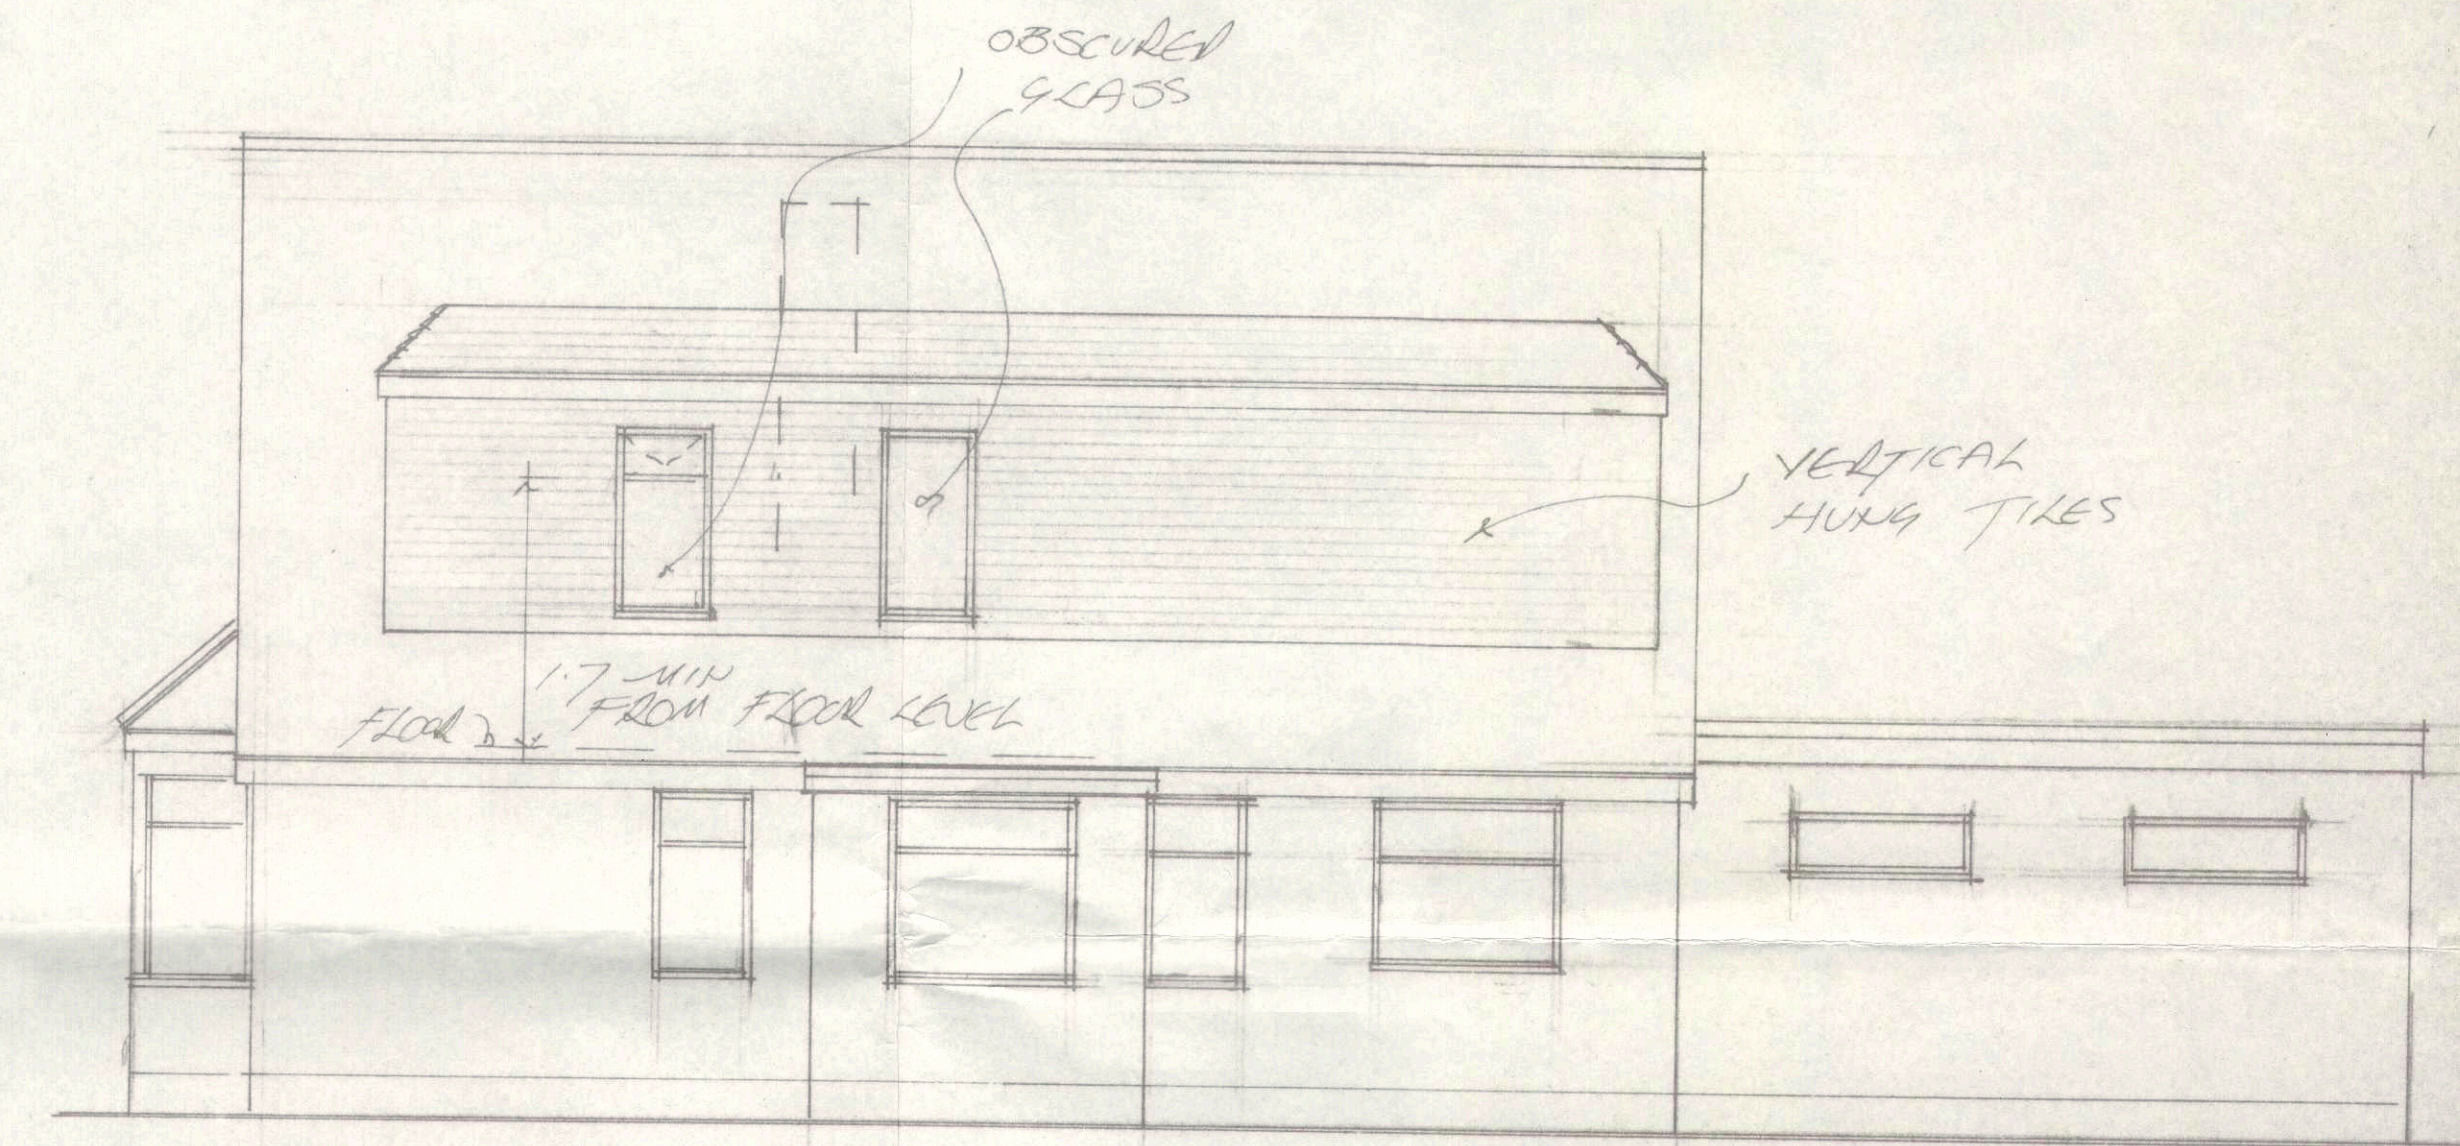


SIDE ELEVATION


TOTAL VOLUME OF BOTH
NEW WORKERS 33.63 CUB M

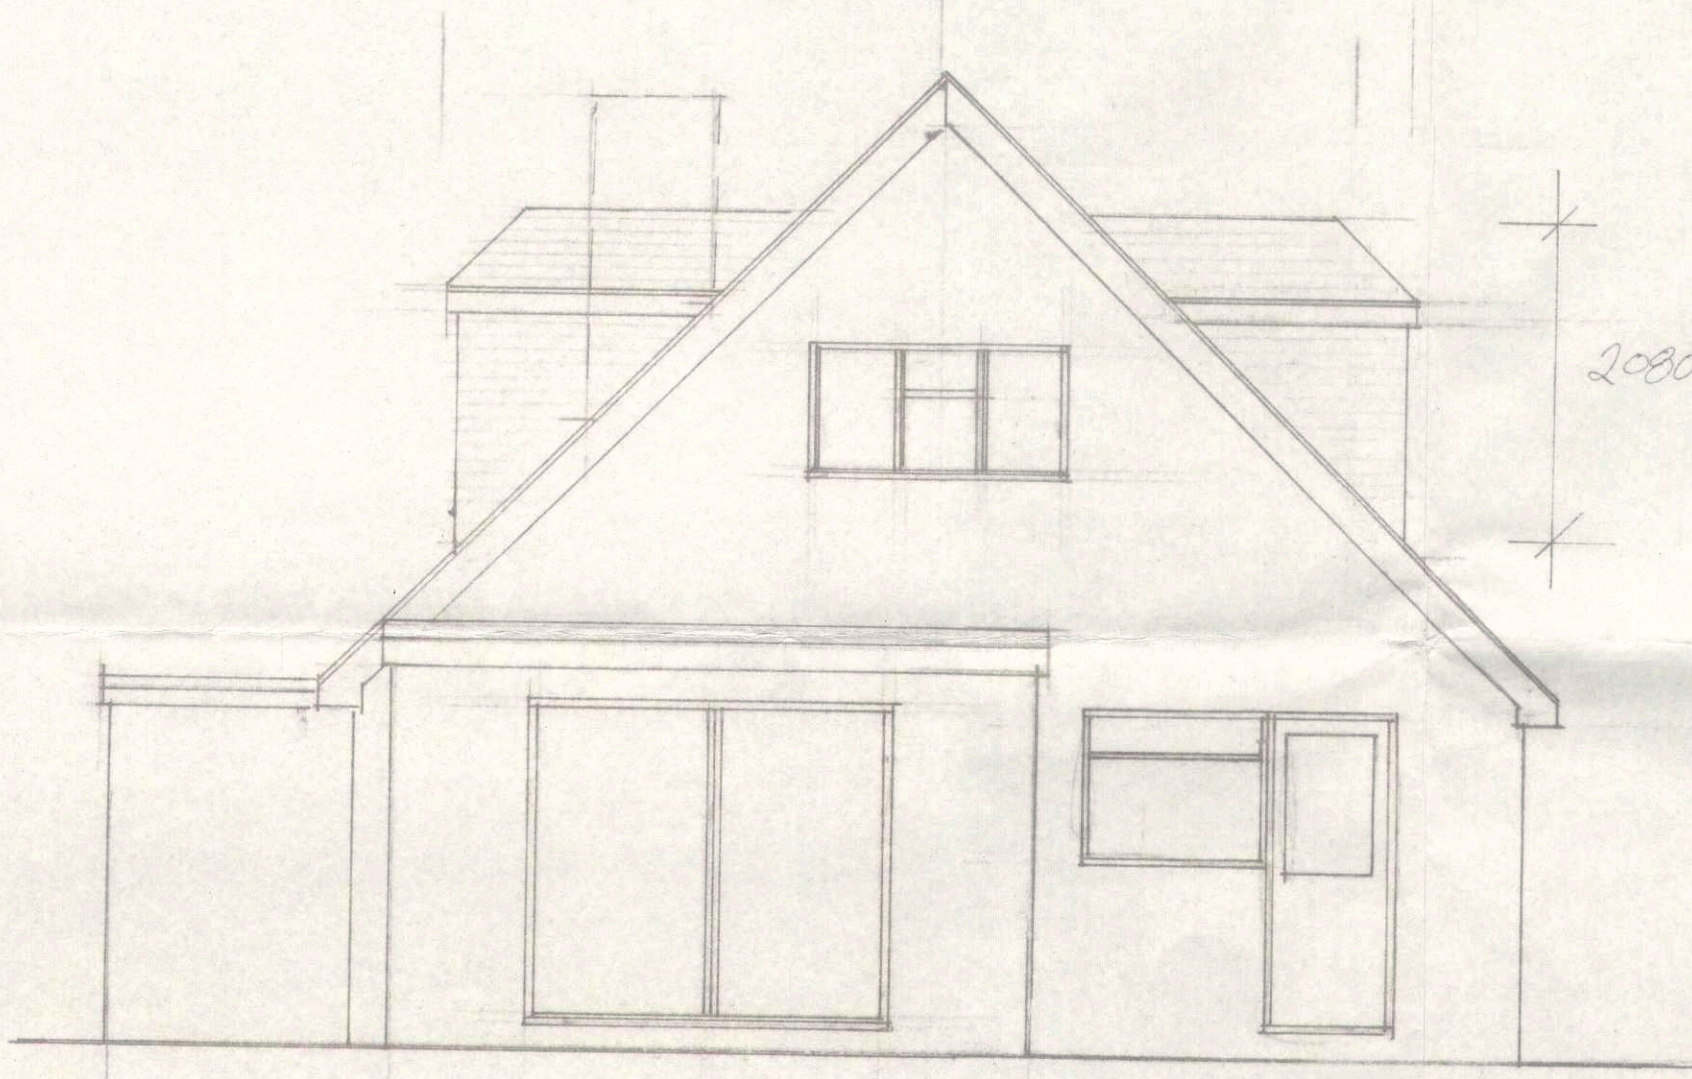

REAR ELEVATION

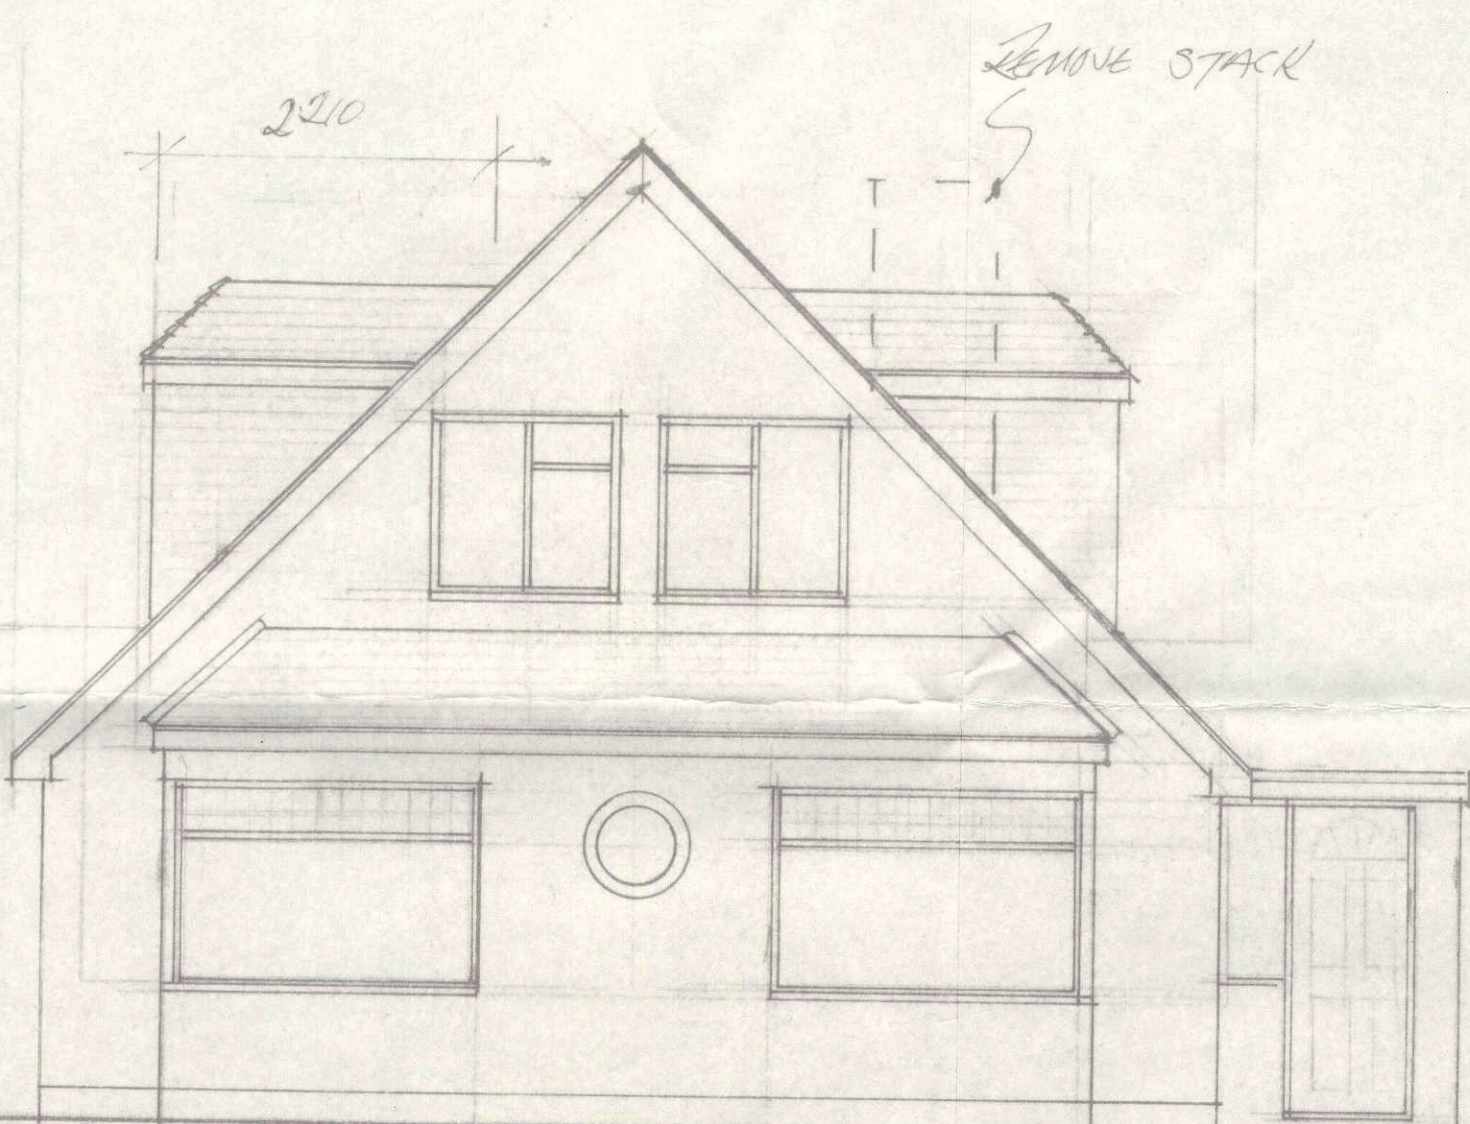

FRONT ELEVATION

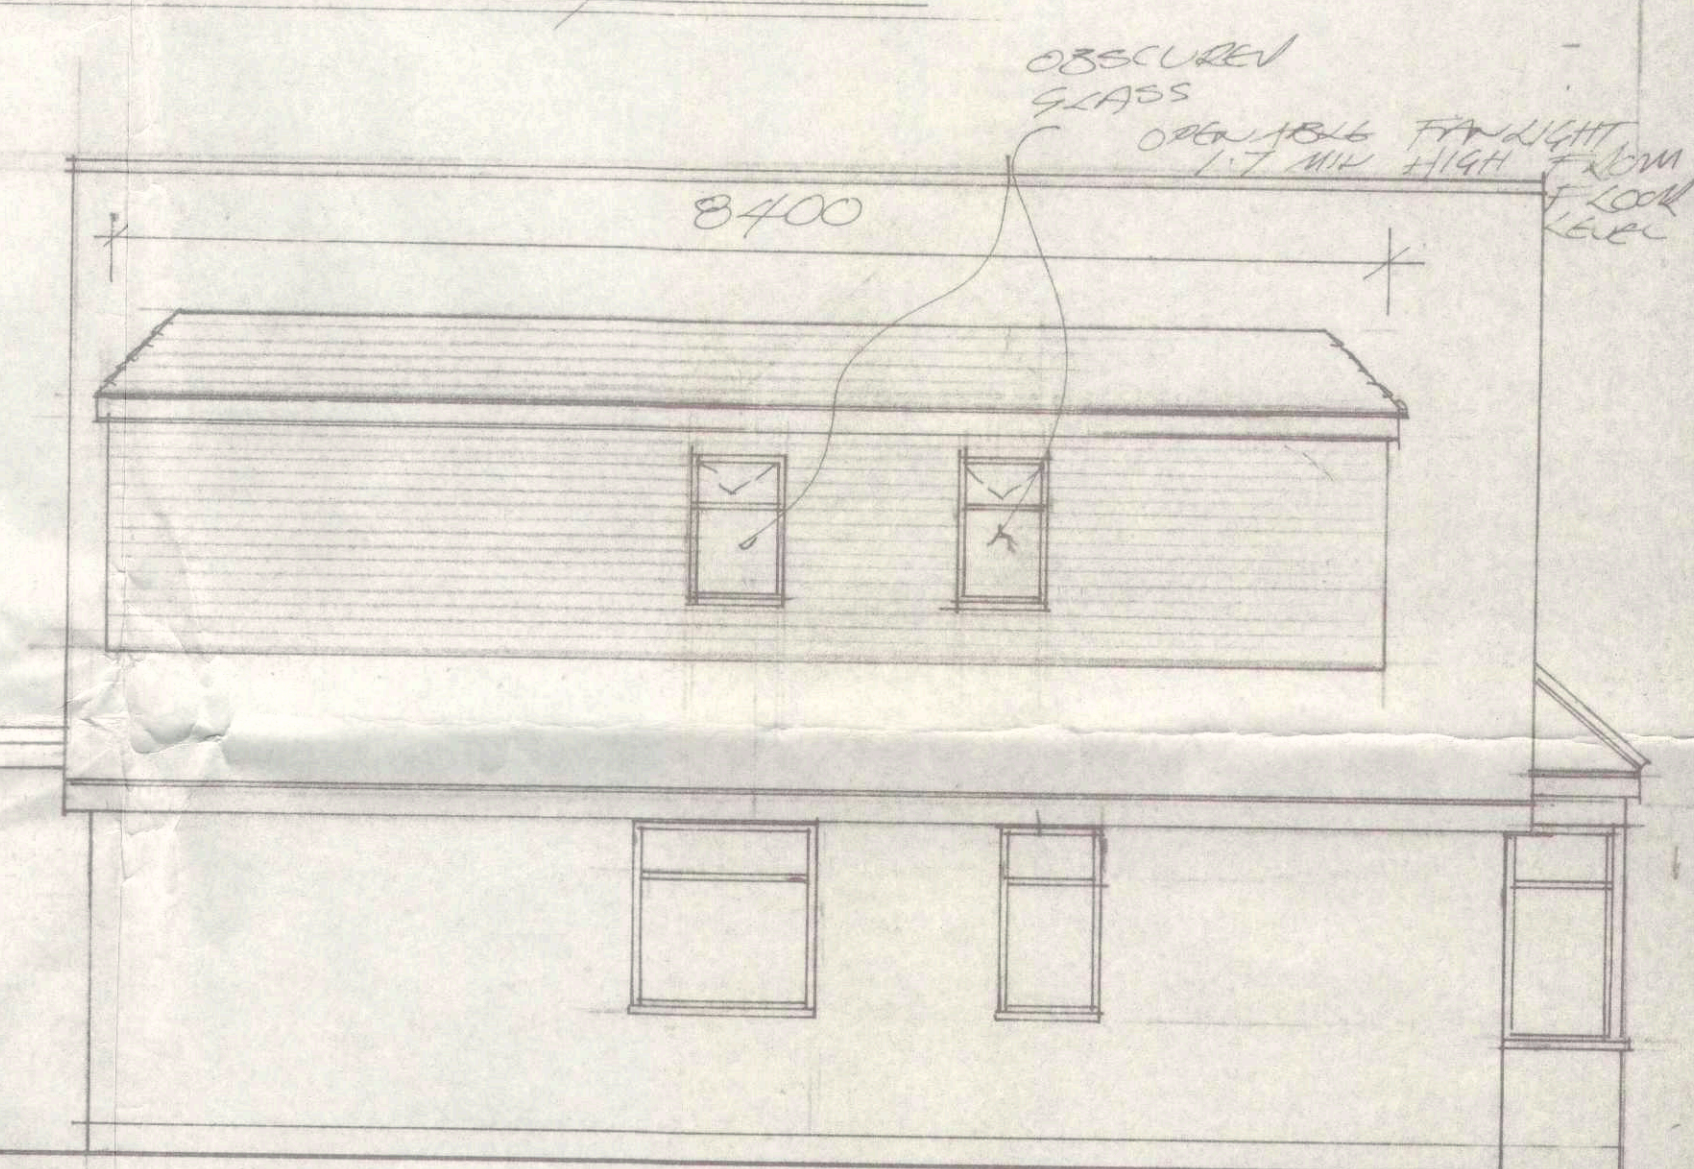

SIDE ELEVATION