


NOTES

DO NOT SCALE OFF THIS DRAWING EXCEPT FOR PLANNING PURPOSES
ALL DIMENSIONS SHOULD CHECKED ON SITE PRIOR TO COMMENCEMENT OF WORK
ALL GOODS MATERIALS AND WORKMANSHIP MUST CONFORM WITH CURRENT BUILDING REGULATIONS, BRITISH STANDARDS AND CODES OF PRACTICE
COPYRIGHT OF THIS DRAWING IS RETAINED BY GARRY MOUNT CHARTERED ARCHITECTURAL TECHNOLOGIST AND IT MUST NOT BE REPRODUCED WITHOUT WRITTEN CONSENT


REV	DATE	BY	AMENDMENT
CLIENT			
Mrs Valerie Hall			
JOB TITLE			
Extension and alterations to Garage Cottage, Church Lane, Barnham			
DRAWING TITLE			
Site Plan and Location Plan			
DATE	SCALE	DRAWN BY GM	
Mar 2020	As shown	CHECKED BY	
JOB NO.	DRAWING NO.	REVISION	
2020-04	2.02		

Garry Mount MCIAT
Chartered Architectural Technologist

34 Penny Acre
Chichester
West Sussex
PO19 6DY
Tel : 07951 332812 email : garrymount@gmail.com

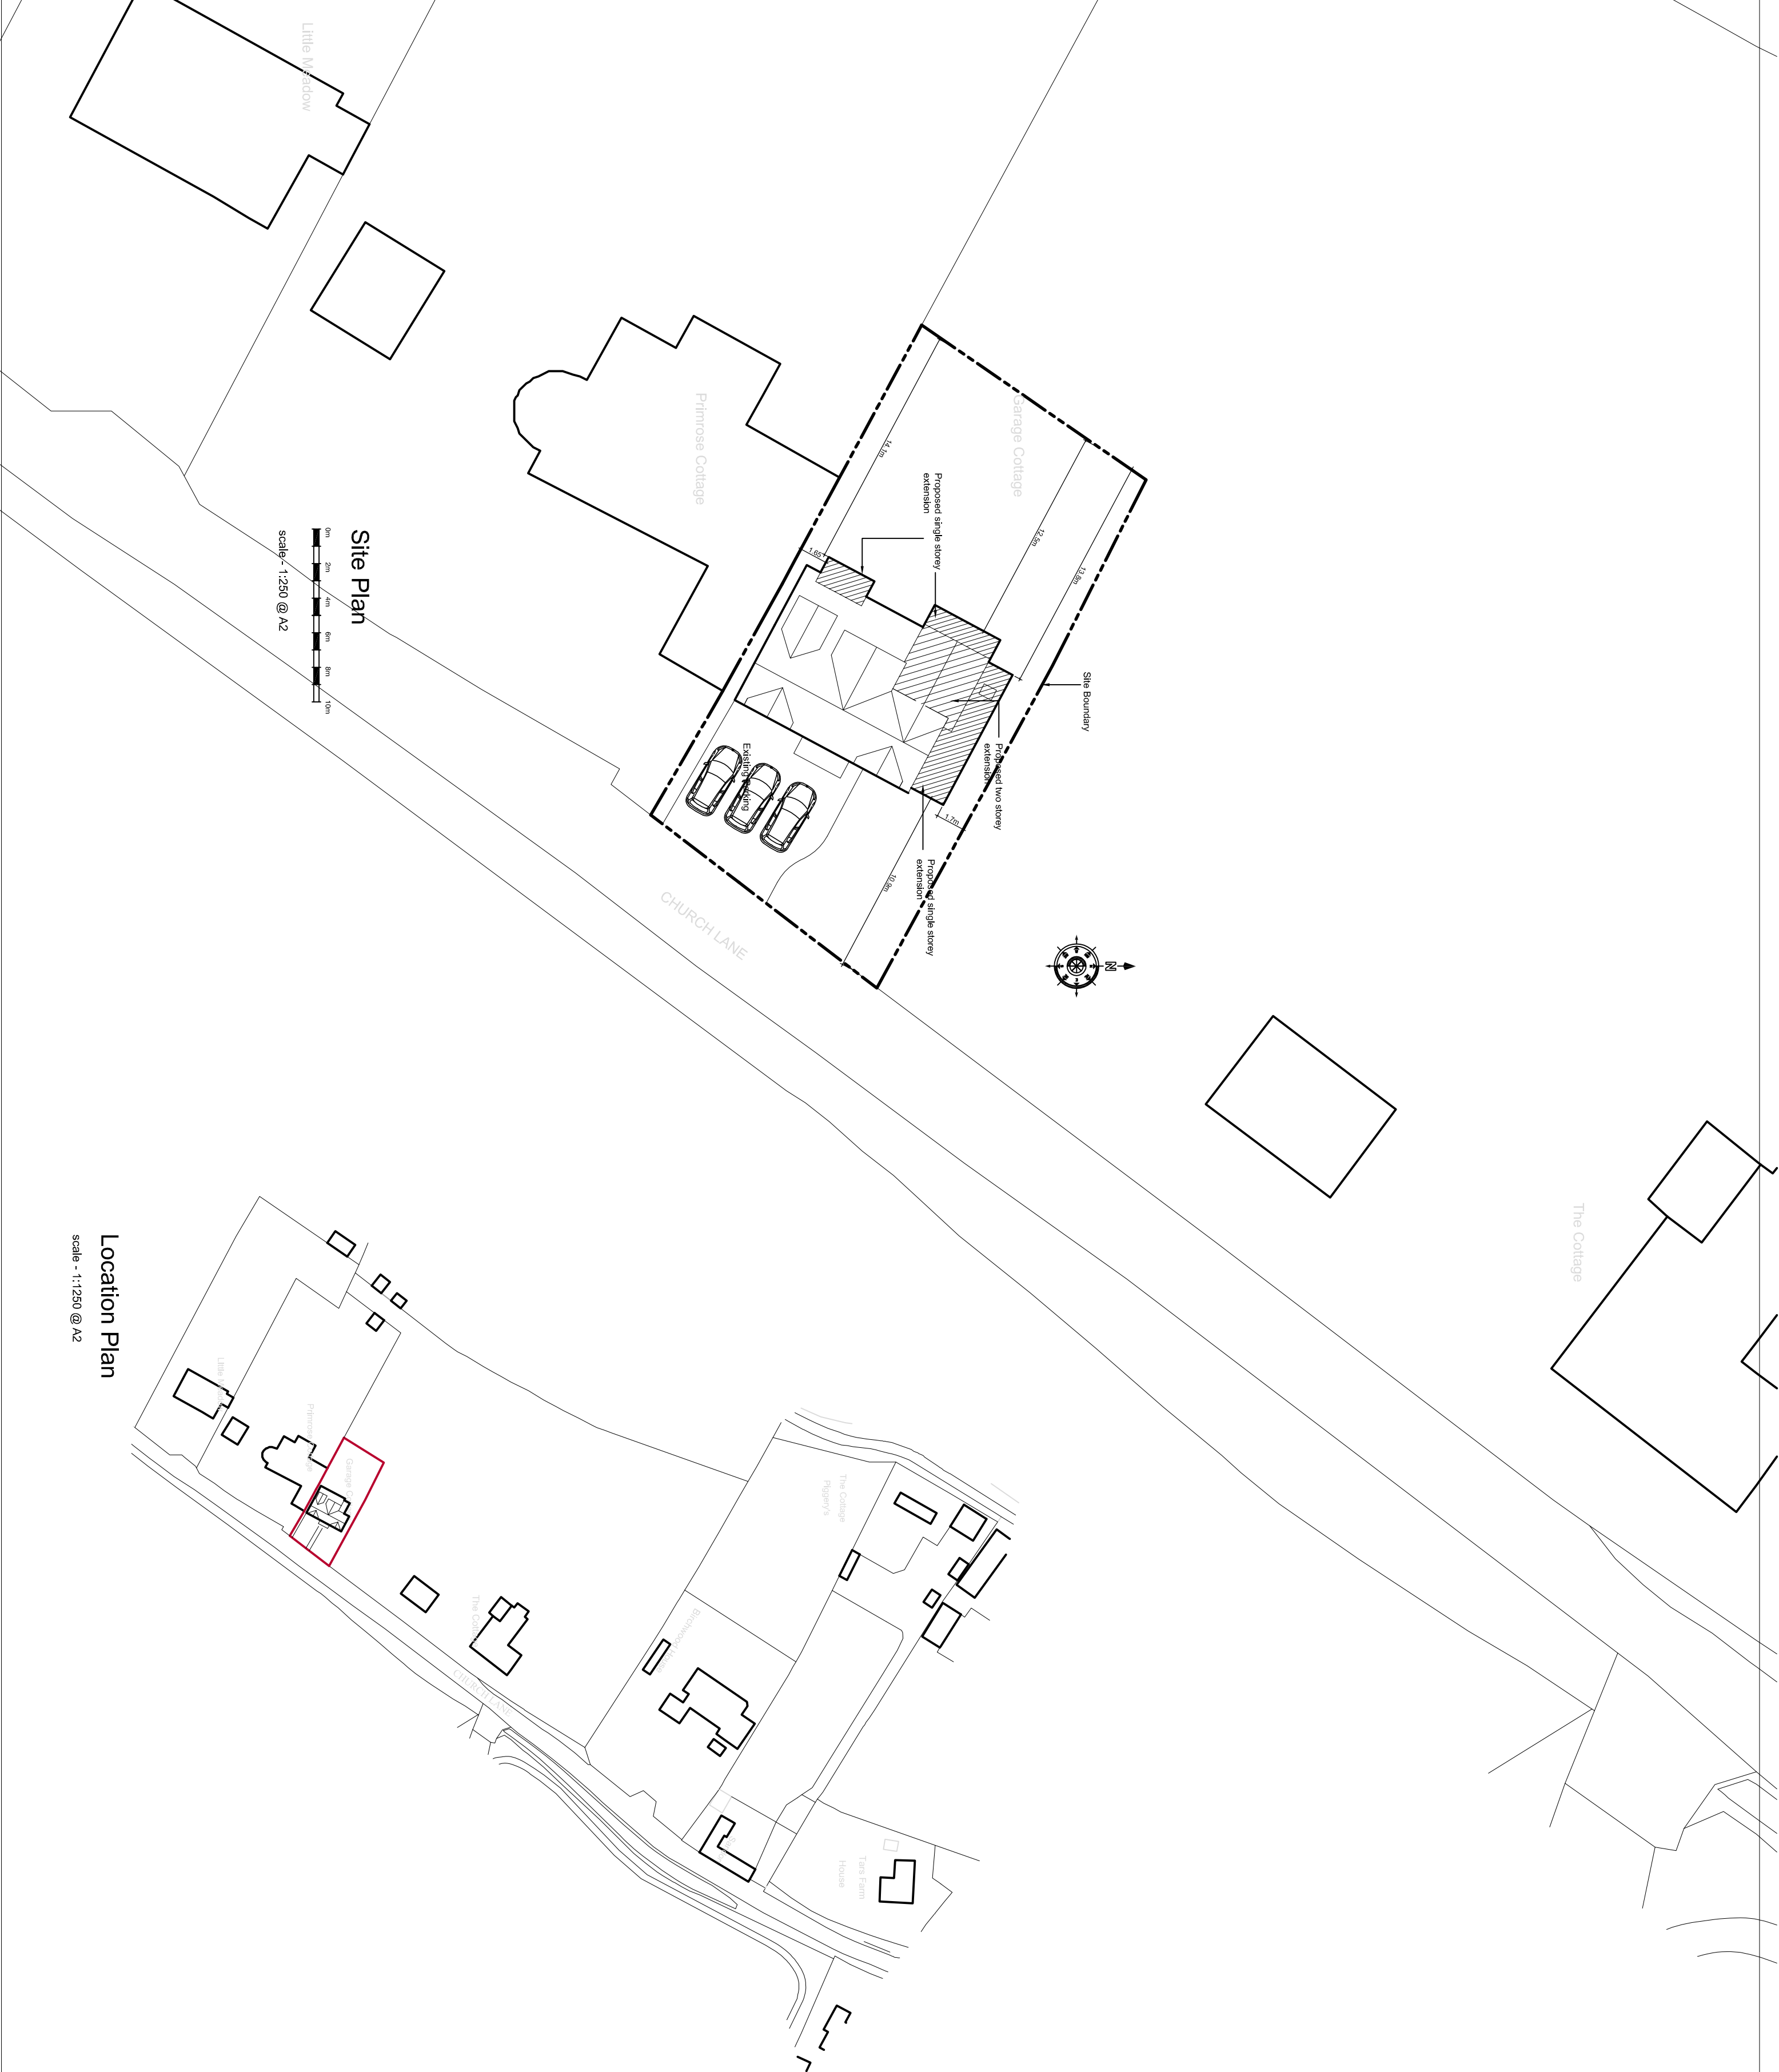

Site Plan

 

scale - 1:250 @ A2

Location Plan

scale - 1:1250 @ A2