




LOCATION PLAN 1:1250

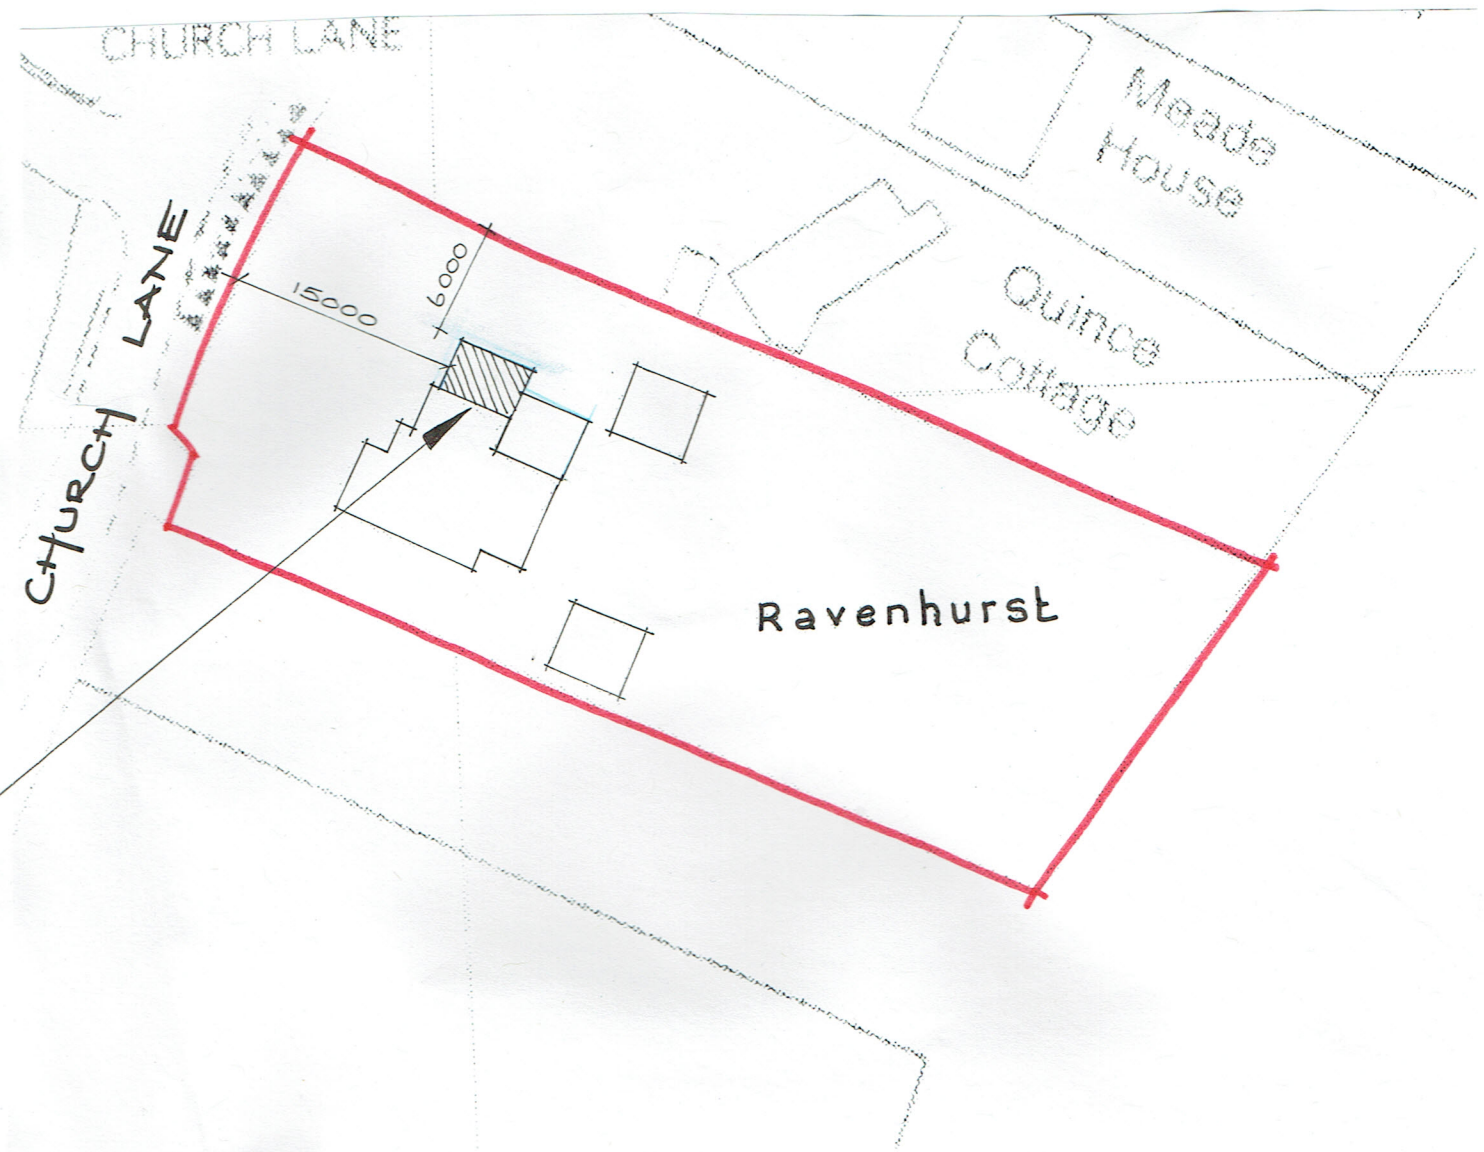

location of proposed
two storey extension

SITE PLAN 1:500

AMdesign

ARCHITECTURE DESIGN DEVELOPMENT
Leeza Aldis-Hobbs ARB RIBA SPAB

Mob: 07756 329400
e-mail: leeza@amdesignltd.co.uk

PROJECT
**RAVENHURST
CHURCH LANE
BARNHAM
PO22 0DG**
PROJECT STAGE
PLANNING

DRAWING
EXISTING PLANS

DRAWING No
140/01

SCALE 1:100 DATE MARCH 2015 DRAWN LA CHECKED

LETTER	REVISION	DATE

This scheme is subject to town planning and all other necessary consents. All dimensions and levels to be checked on site. This drawing is to be read in conjunction with other relevant drawings and documents. Report all discrepancies to the Architect before work commences. AM Design is the trading name of AM Design Ltd © AM Design Ltd. All rights reserved.