


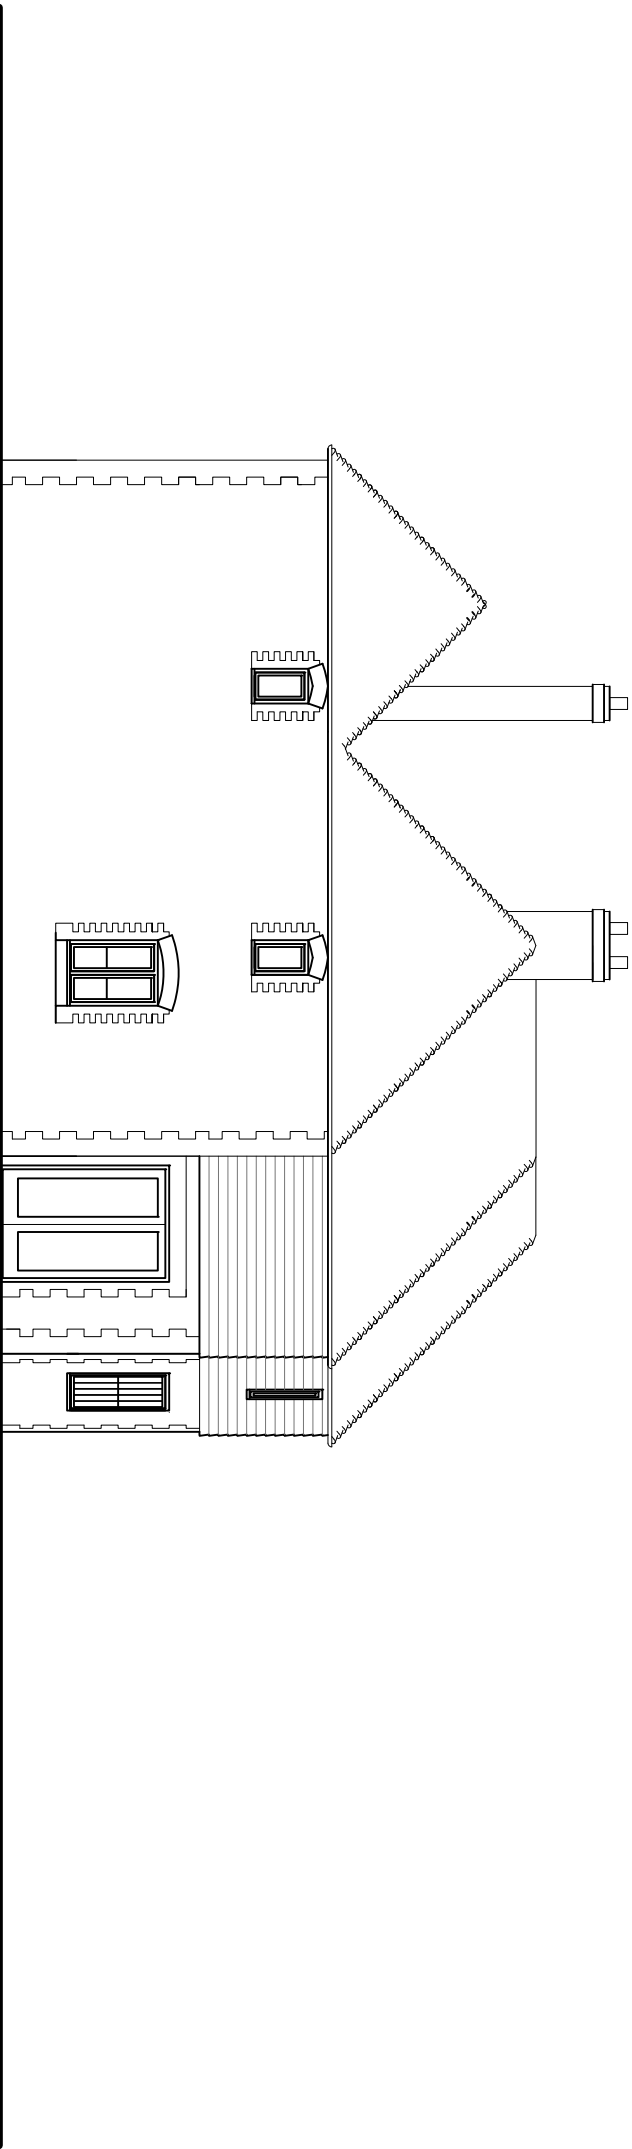

PROJECT

Barnham Court Lodge Garden Room

CLIENT

Mr & Mrs Camps

DRAWING TITLE

North East Elevation as Existing

COMPUTER FILE NAME

DWG.DWG

ORIGINAL SIZE OF THIS DRAWING IS A3

DRAWING NUMBER

PROJECT NUMBER

ACTUAL DRAWING NUMBER

REVISION

DRAWN

CHECKED

DATE

SCALE - AS SCALE RODS

PROJECT NUMBER

ACTUAL DRAWING NUMBER

REVISION

BD

MB

JUNE 14

1:100

1474

08

-

TRINITY, STRETTONINGTON, CHICHESTER, WEST SUSSEX, PO18 0LA, UNITED KINGDOM.

TEL. 01243 771166

ARCHITECTS
DESIGN
&
MANAGEMENT

© COPYRIGHT - ALL RIGHTS RESERVED

REV.

DATE

REVISIONS

NOTES: 1. DO NOT SCALE FROM THIS DRAWING. 2. ALL DIMENSIONS AND LEVELS TO BE CHECKED ON SITE BEFORE CARRYING OUT WORK.
3. ALL DISCREPANCIES TO BE REPORTED TO THE ARCHITECT BEFORE CARRYING OUT WORK. 4. READ WITH OTHER CONTRACT DOCUMENTS 5. IF IN DOUBT ASK
COPY RIGHT & OWNERSHIP OF THIS DRAWING AND THE DESIGN OF THE BUILDING SHOWN ON THIS DRAWING IS VESTED IN THE ARCHITECTS WHOSE PRIOR WRITTEN
CONSENT IS REQUIRED FOR ITS USE, REPRODUCTION OR FOR COPYING TO ANY THIRD PARTY.

E-mail michael@adnarchitects.co.uk
web site www.adnarchitects.co.uk

ARUN DISTRICT COUNCIL BN/35/14/L