




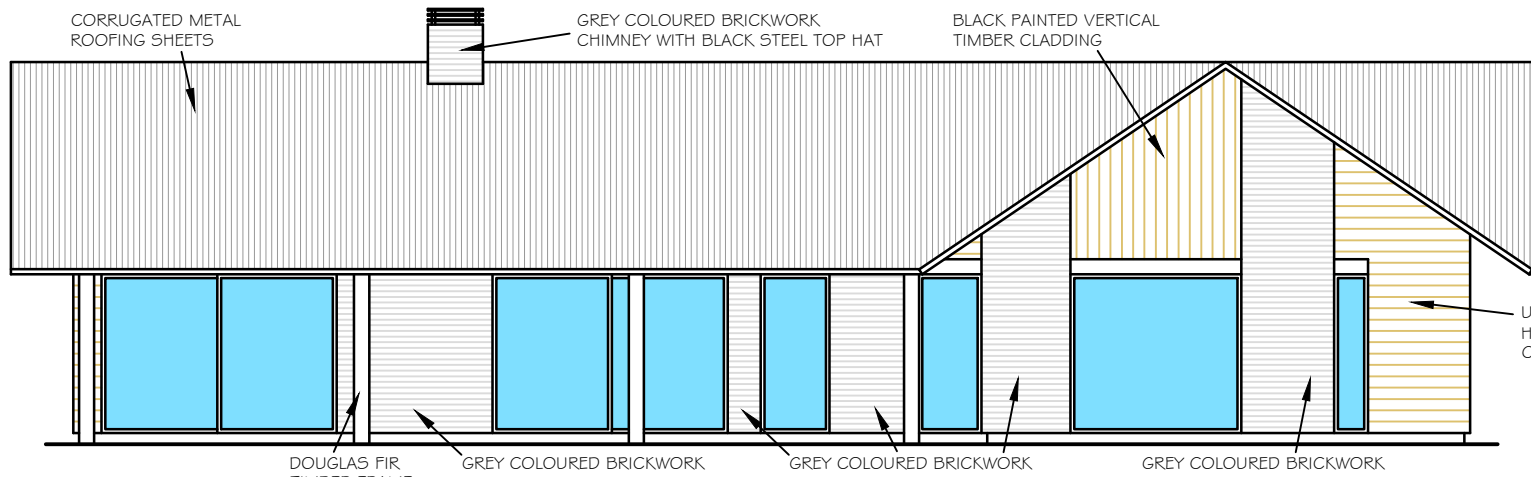


SOUTH ELEVATION

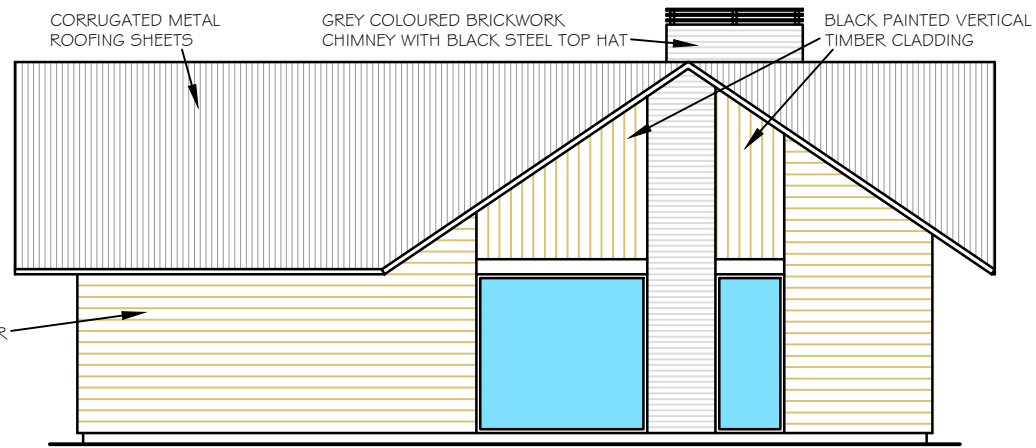



EAST ELEVATION

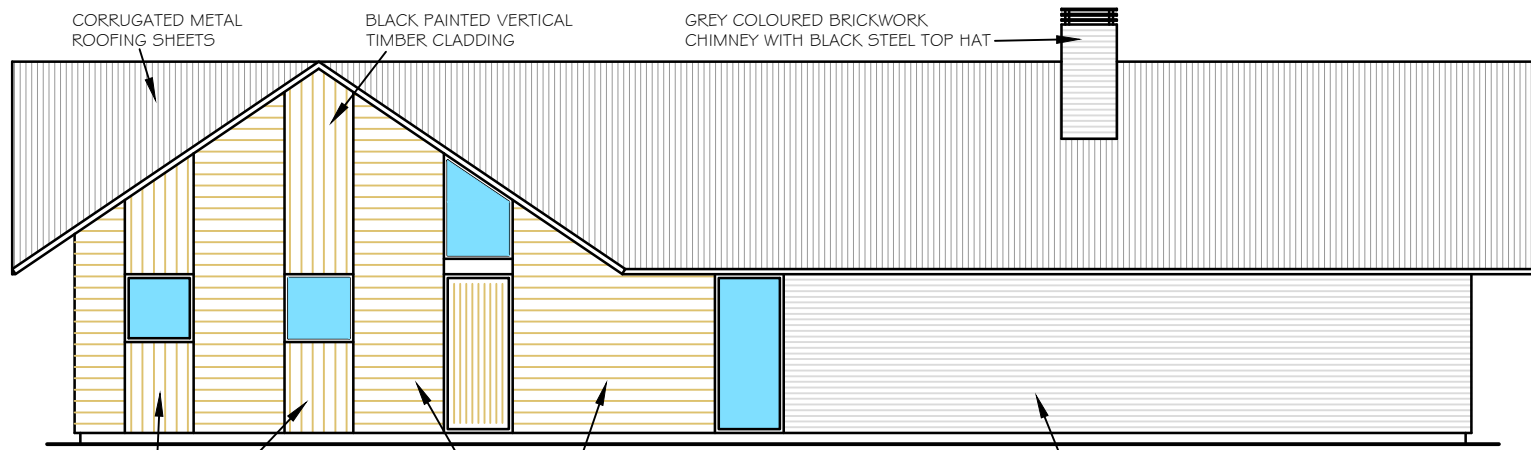

NORTH ELEVATION

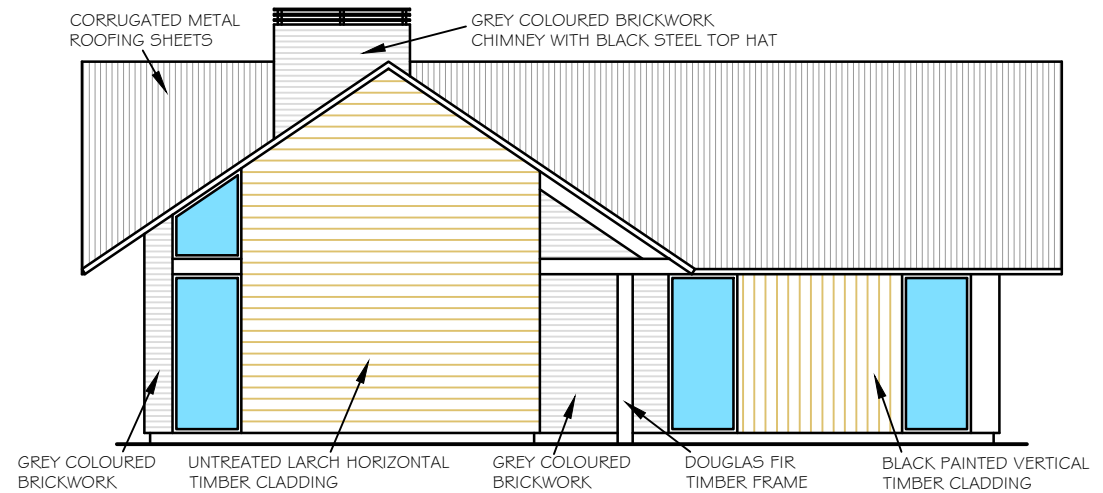

WEST ELEVATION

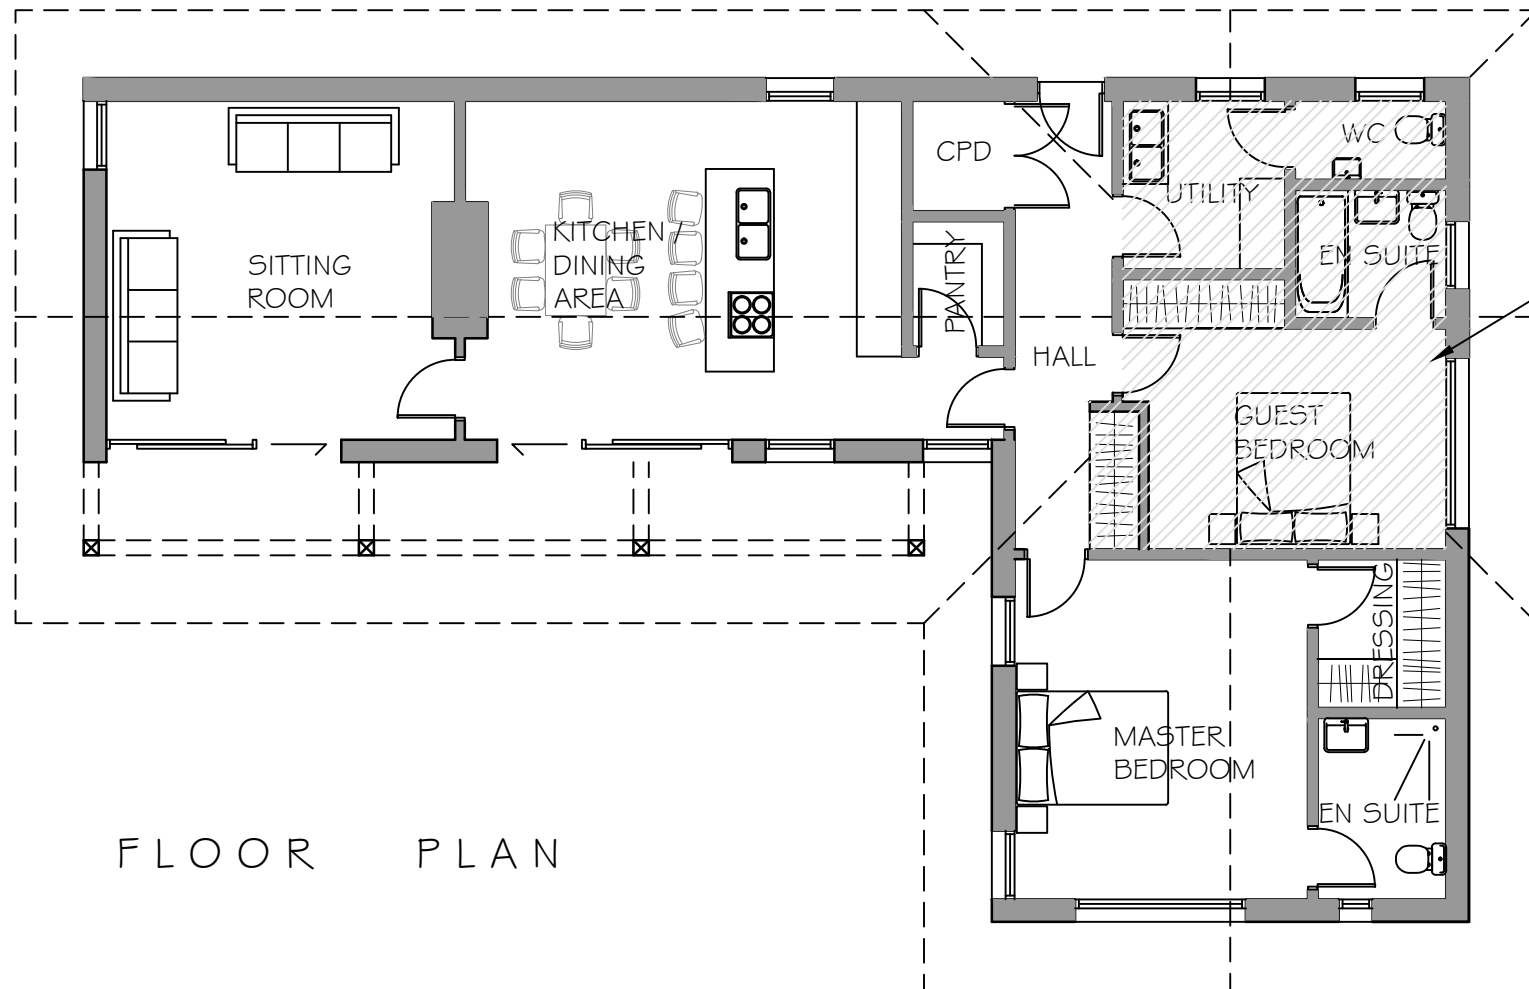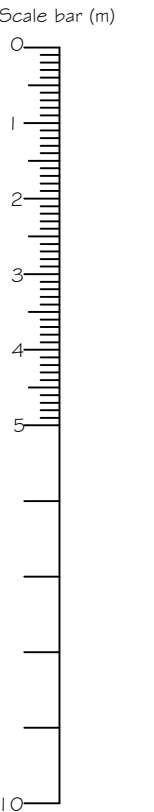

FLOOR PLAN

B	NOTES OF EXTERNAL MATERIALS ADDED	15.03.21
A	PROPOSALS AMENDED	23.02.21
REV	DESCRIPTION	DATE

PROJECT
LAND TO REAR OF SUNNYSIDE COTTAGES
YAPTON ROAD
BARNHAM WEST SUSSEX

DRAWING TITLE
PLOT 2
PROPOSED FLOOR PLAN & ELEVATIONS

CLIENT
JULIE WAITE

SCALE 1:100 @A1
DRAWN BY PLB
DATE JAN 21

DWG NO 1021/01
REV. B

Unit 3b Woodhorn Business Centre
Woodhorn Lane
Oving Chichester
West Sussex PO20 2BX
Tel 01243 774764
www.sloaneandbrown.co.uk



NOTES
WRITTEN DIMENSIONS TO BE TAKEN IN PREFERENCE TO SCALE, AND ARE TO BE CHECKED ON SITE PRIOR TO COMMENCING WORK. THIS DRAWING IS TO BE READ IN CONJUNCTION WITH ALL OTHER DOCUMENTS RELATING TO THIS PROJECT. ANY DISCREPANCIES ARE TO BE REFERRED IMMEDIATELY TO THE PROJECT DESIGNER. THIS DRAWING IS COPYRIGHT, AND SHOULD NOT BE USED OR REPRODUCED WITHOUT PERMISSION. IT IS THE CONTRACTOR'S RESPONSIBILITY TO ENSURE COMPLIANCE WITH THE BUILDING REGULATIONS.