

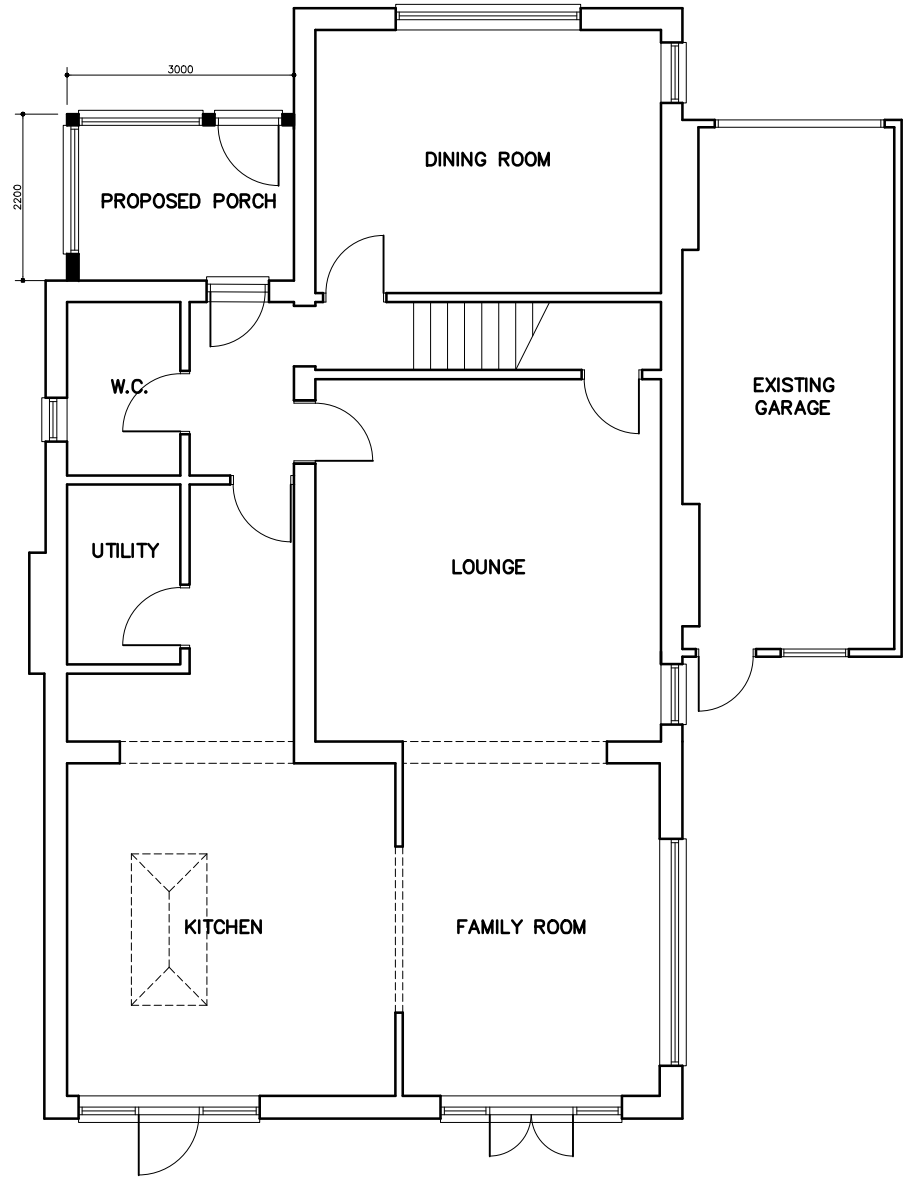


 

GROUND FLOOR PLAN

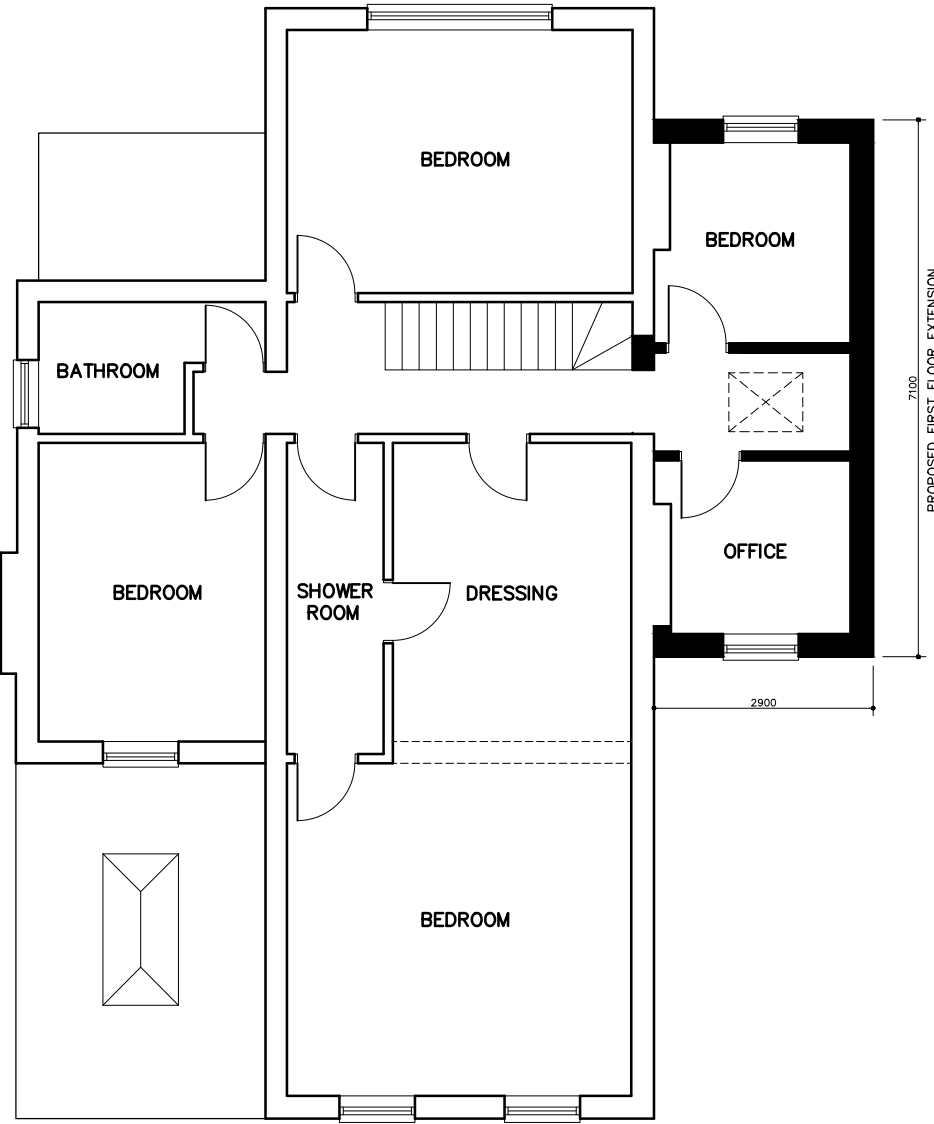

FIRST FLOOR PLAN

REV A-MINOR MODS 16/03/21

FOR MR & MRS THURLOW		
SITE 20 ELM GROVE, BARNHAM, WEST SUSSEX. PO22 0HJ		
TITLE PROPOSED FLOOR PLANS		
SCALE 1:100	DRAWN AH 11/20	DRAWING NO. 04 REV A