

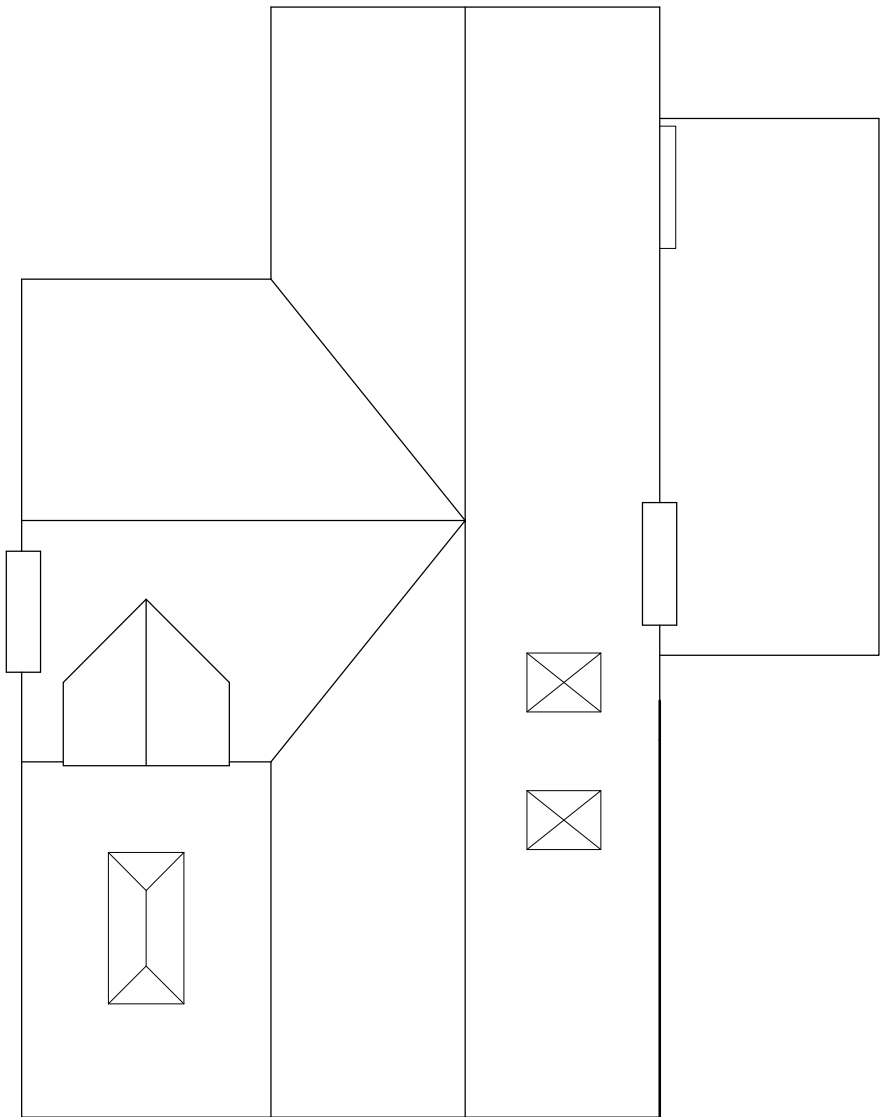


 

EXISTING ROOF PLAN

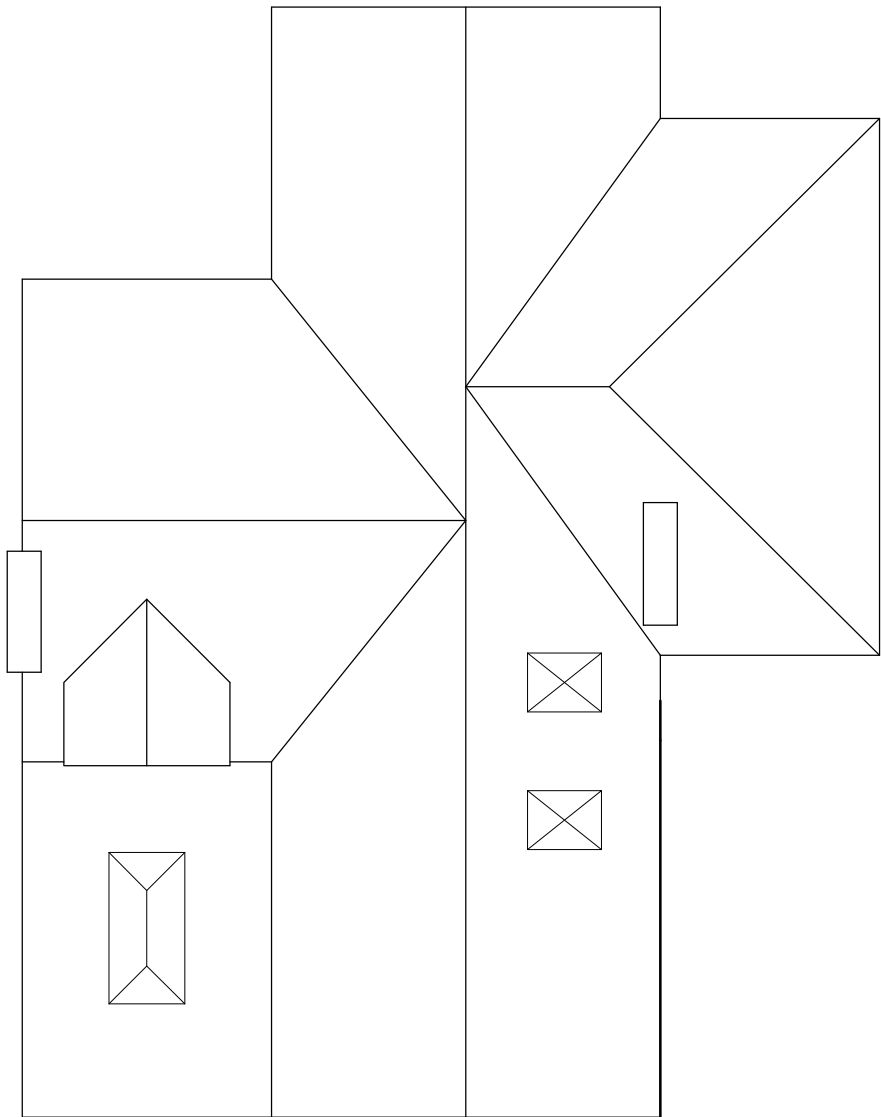

PROPOSED ROOF PLAN

FOR MR & MRS THURLOW		
SITE 20 ELM GROVE, BARNHAM, WEST SUSSEX. PO22 0HJ		
TITLE ROOF PLANS		
SCALE 1:100	DRAWN AH 03/21	DRAWING NO. 06 REV