


40 ELM GROVE, BARNHAM
PROPOSED RE-BUILD


Dimensions to be checked on site before commencing work.
Any discrepancies shall be reported to the architect
immediately.

Use figured dimensions only.


All drawings to be read in conjunction with specification and all other drawings including structural engineer and mechanical and electrical drawings / specification

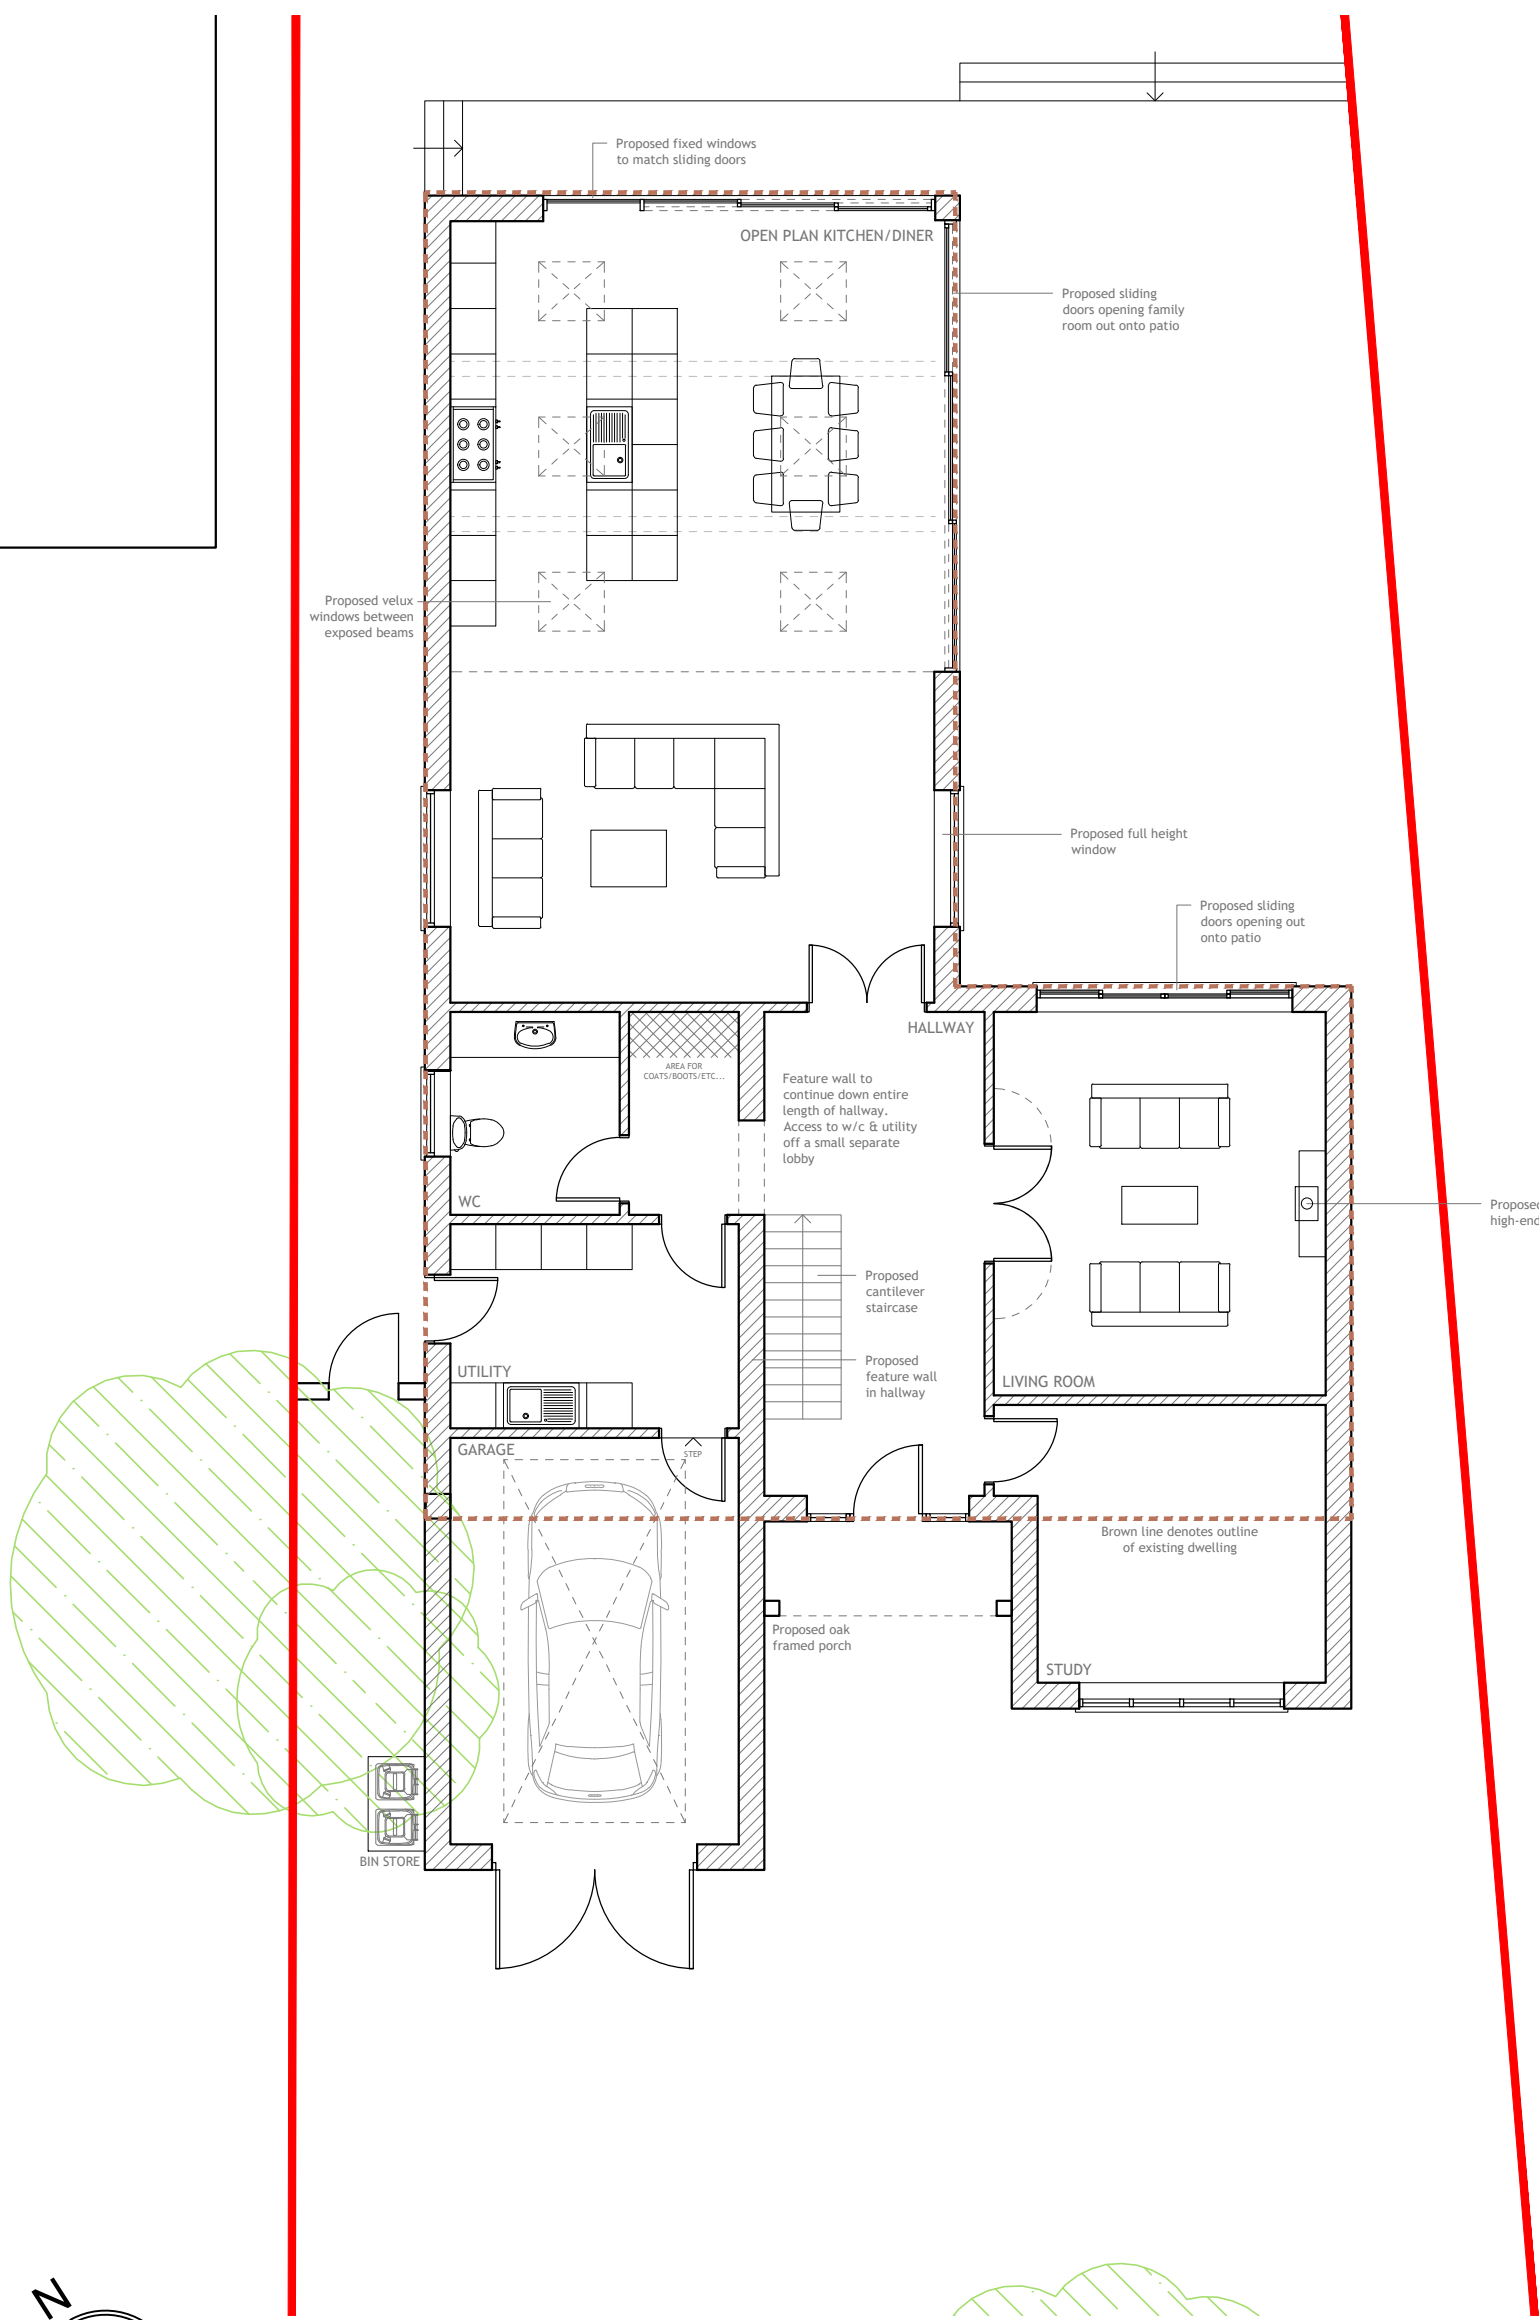


GROUND FLOOR
1:100

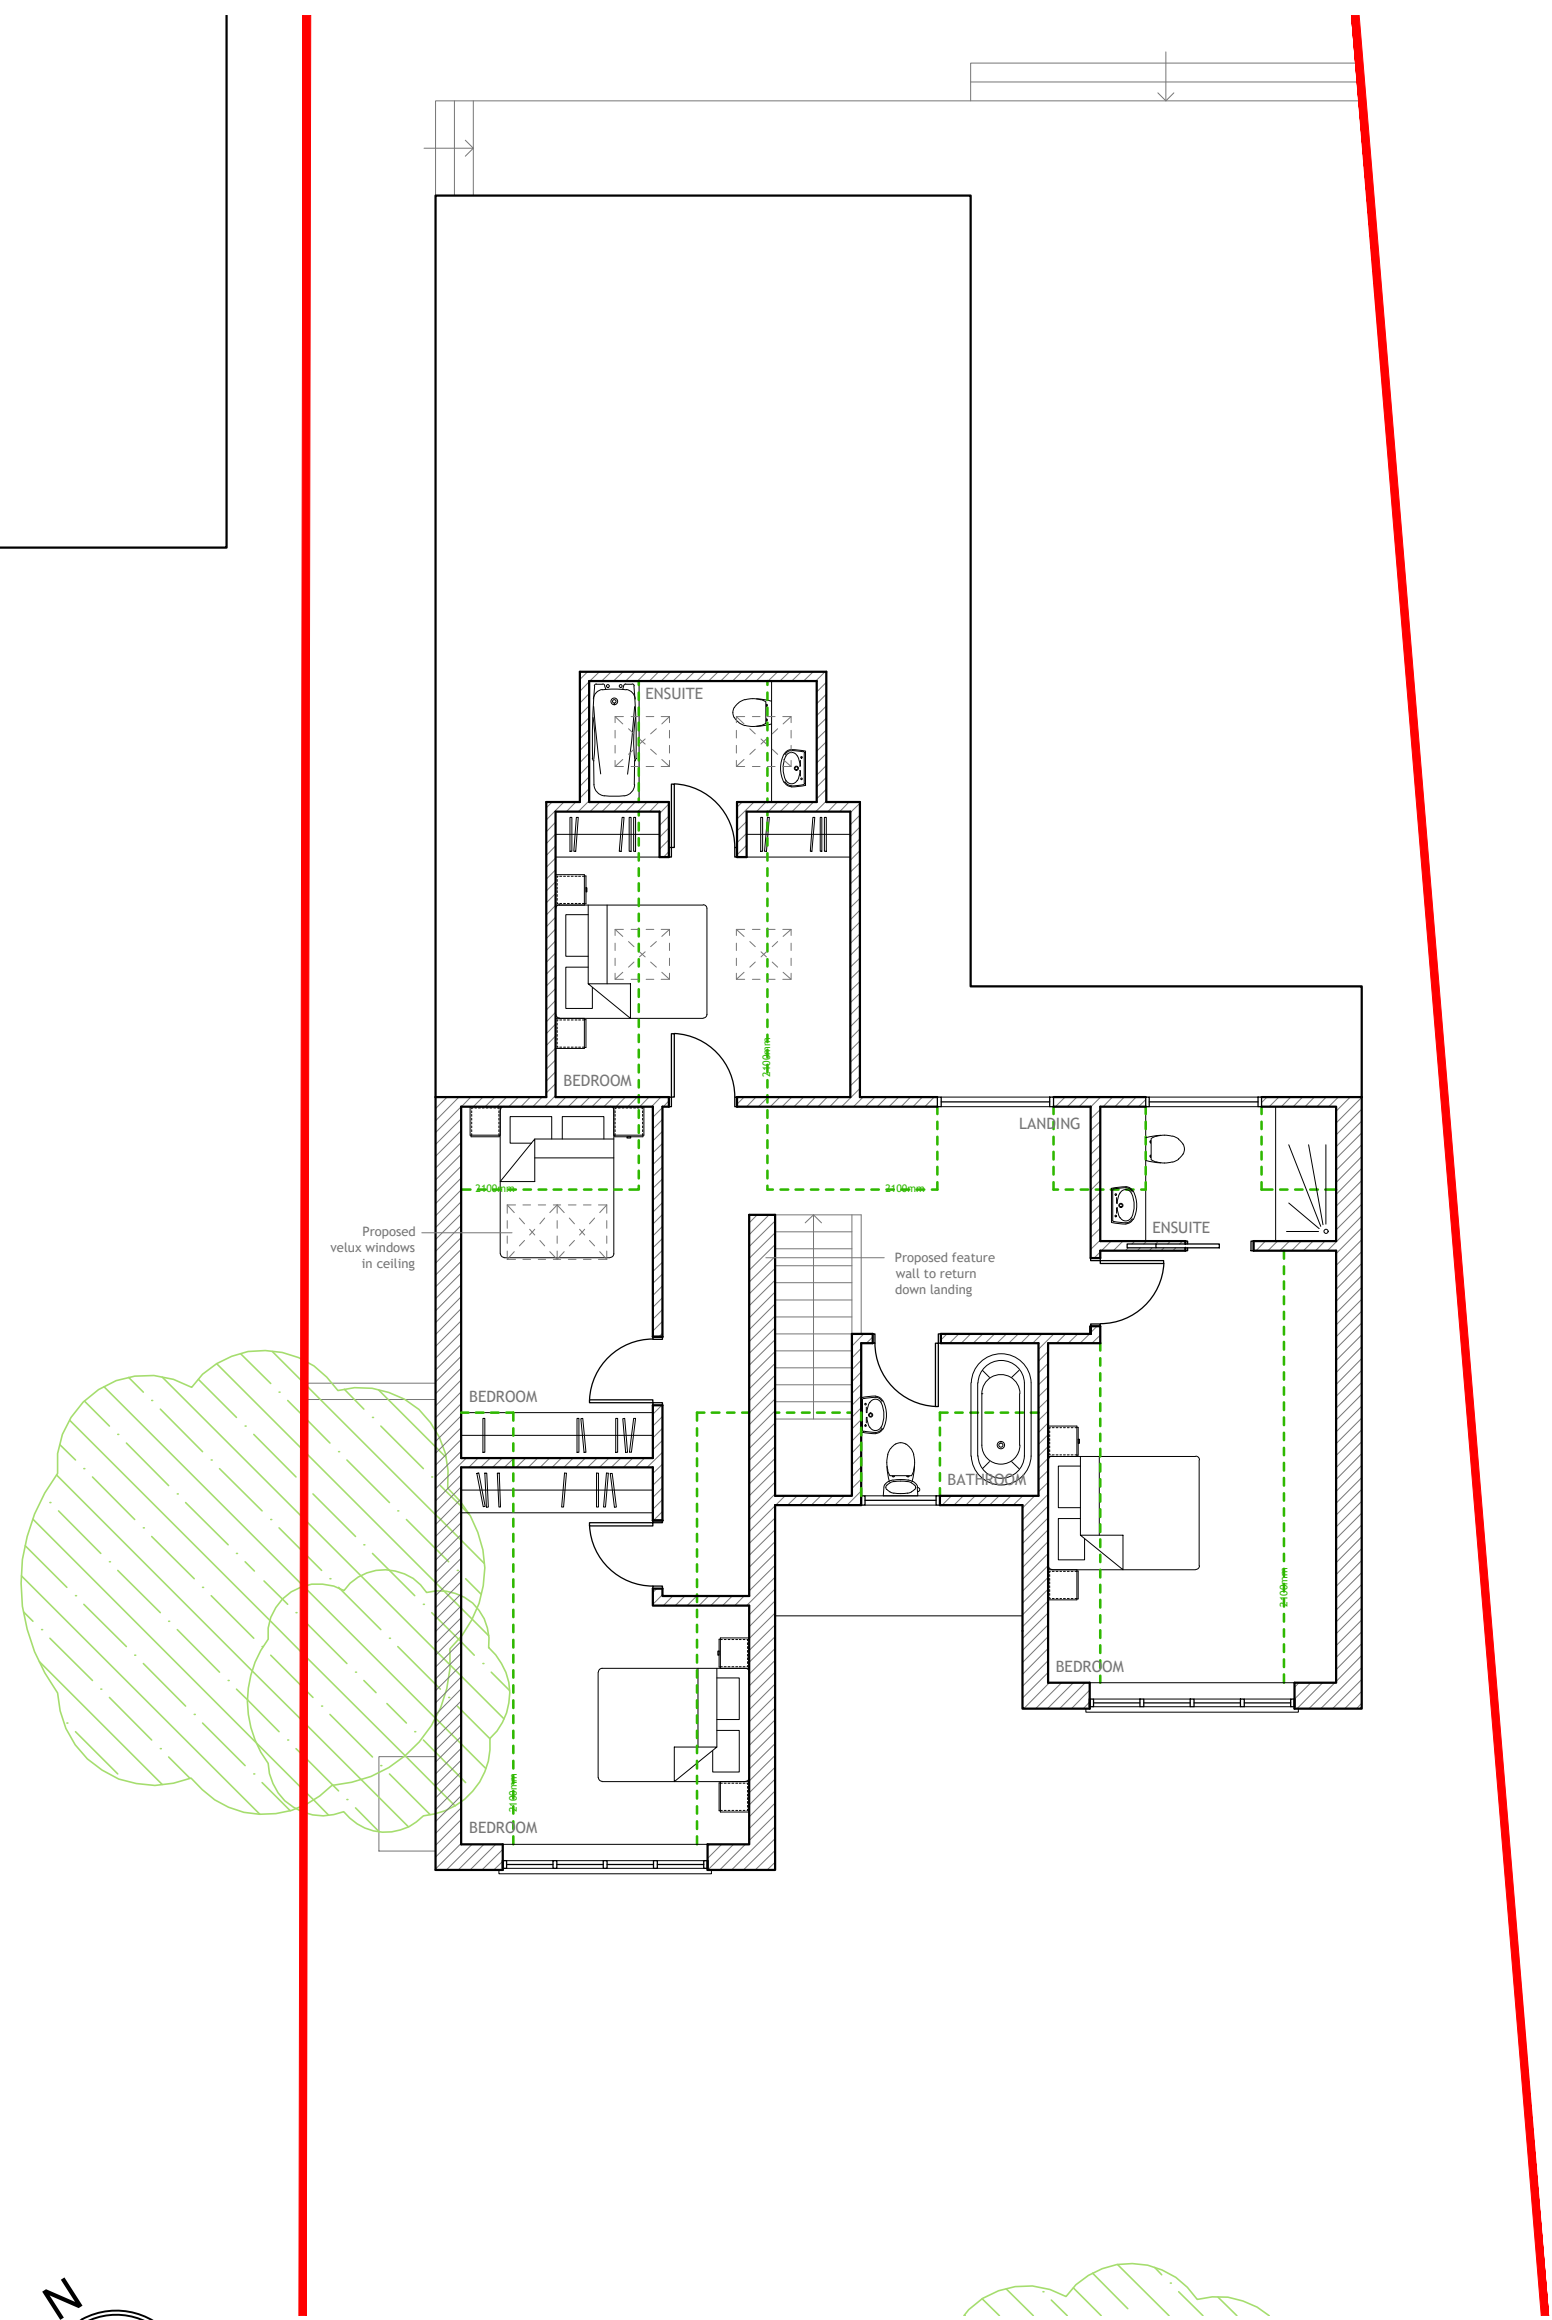


 **FIRST FLOOR**
1:100

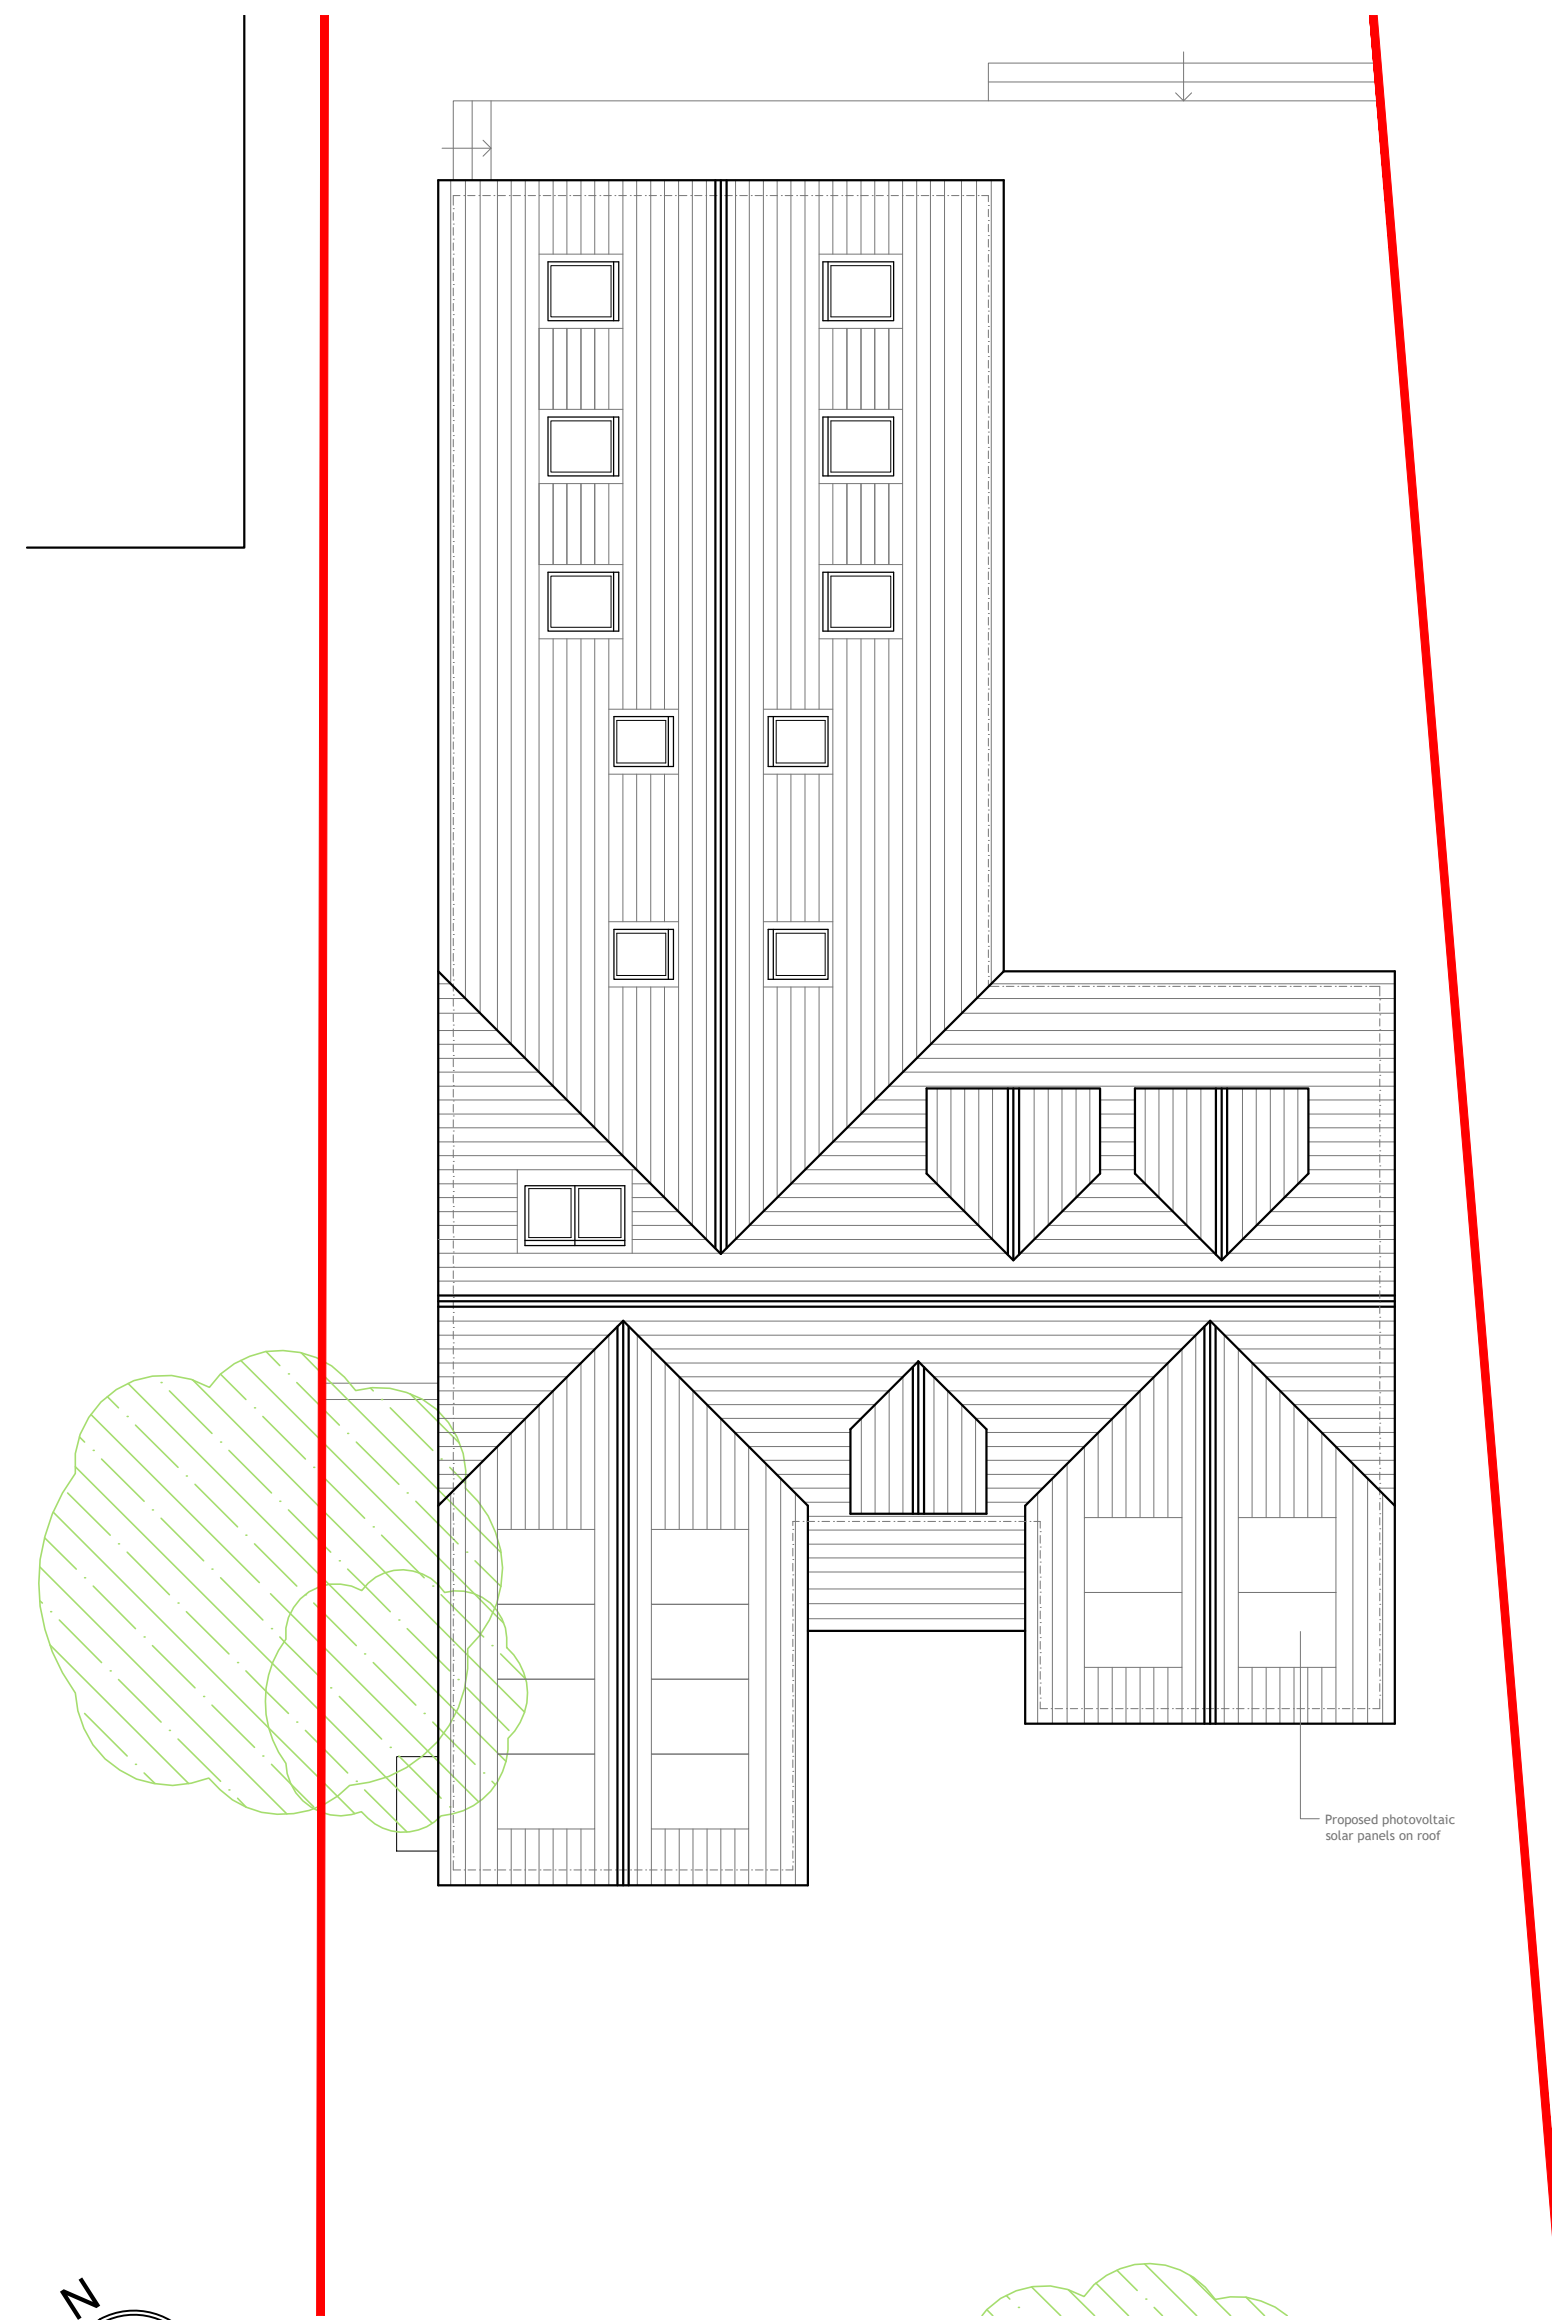

ROOF PLAN
1:100

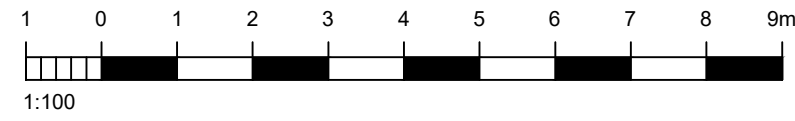

FRONT ELEVATION
(south) 1:100

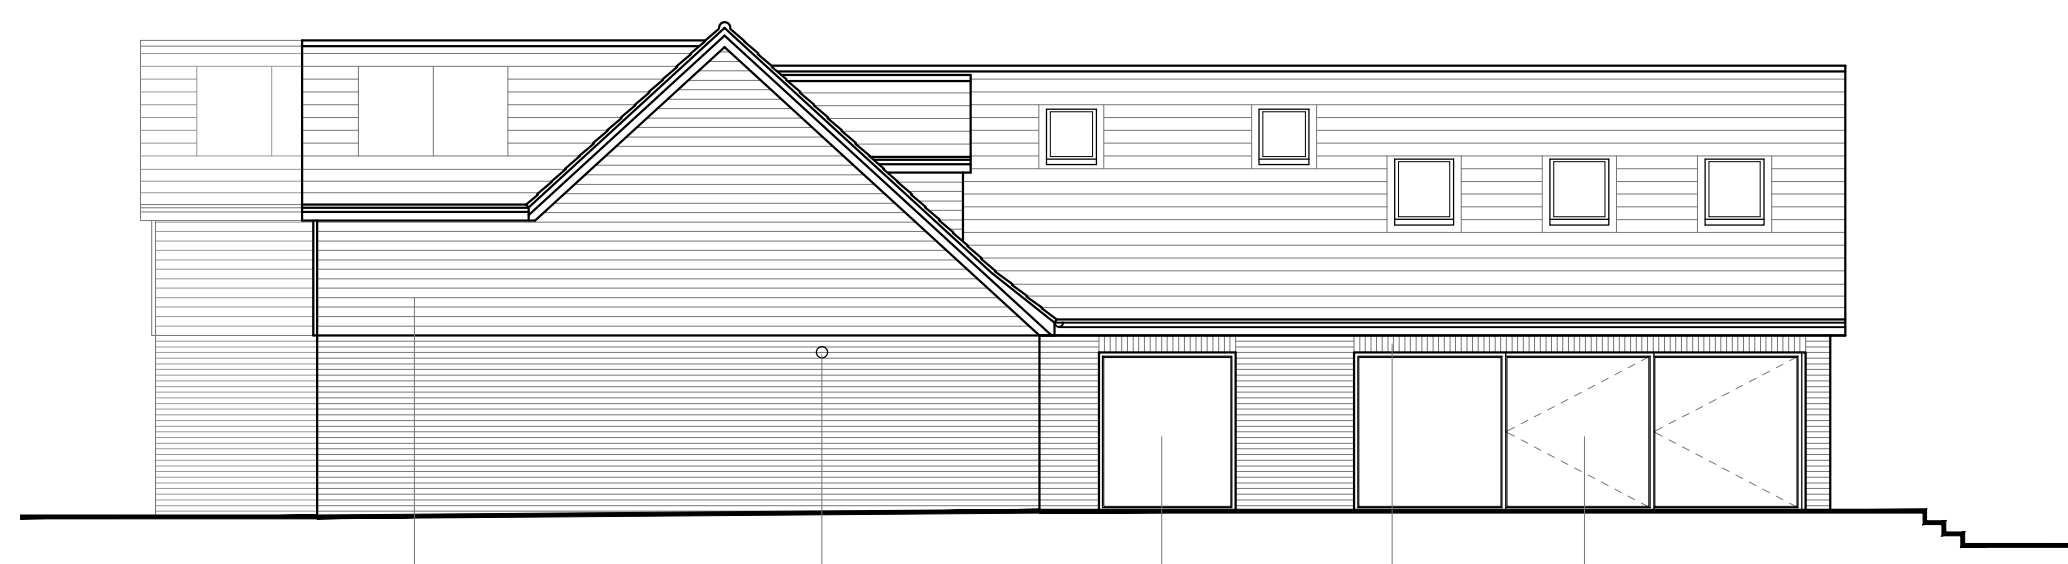

SIDE ELEVATION
(east) 1:100



SIDE ELEVATION
(west) 1:100



REAR ELEVATION
(north) 1:100



BLOCK PLAN
Ordnance Survey (c) Crown Copyright 2018. All rights reserved. Licence number 100022432
1:500

A	08.08.19	DORMER SHOWN IN EAST ELEVATION	TW
REV	DATE	AMENDMENT	DRAWN

hd
architects

Helyer Davies Architects Ltd
1 The Old Flour Mill,
Emsworth, PO10 7BT
01243 370 715

www.hdarchitects.co.uk mail@hdarchitects.co.uk

PROJECT
40 Elm Grove
Barnham
West Sussex
PO22 0HL

DRAWING	SCALE
Proposed re-build Plans & Elevations	as noted @A1

DATE	May 2019	DRAWN	TW
DRAWING NUMBER		REVISION	
18087-04		A	