


MATERIALS SCHEDULE

- Roof:**
Plain tile roofs, all roofs set at 40 degrees. Matching ridge & hip tiles. Lead cheeks to dormers. Painted support posts with stop and chamfered corners on brick pinnits.
- Walls:**
Facing brickwork to ground & part first floor, projecting plinth to front elevation & selected elevations, two course brick dentil/string detail, with facing brick & single course quoins to first floor front elevation. Weatherboarding to first floor selected elevations & garage above brick plinth.
- Windows:**
Traditional Light Grey, pre-finished double glazed cottage bar casement windows. All Bedrooms, Shower Rooms & H.C.'s to have obscured glazing.
- Double Doors:**
Double glazed doors / sliding folding doors.
- Front Doors:**
Oak finished vertically boarded with glazed light.
- Rainwater Goods:**
Black upvc half round guttering with matching downpipes.




FRONT ELEVATION - North


PLOT 2

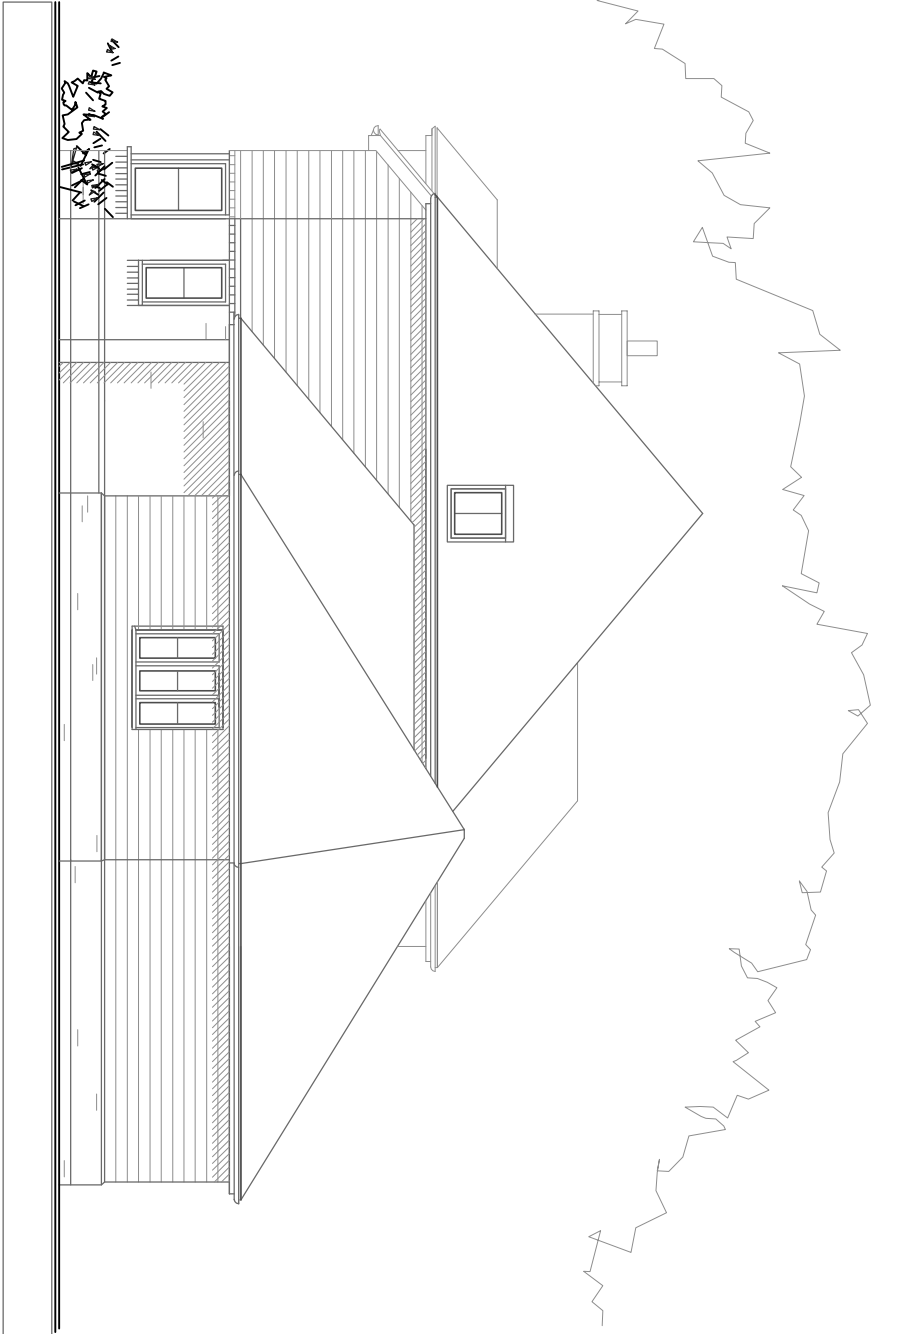

SIDE ELEVATION - East

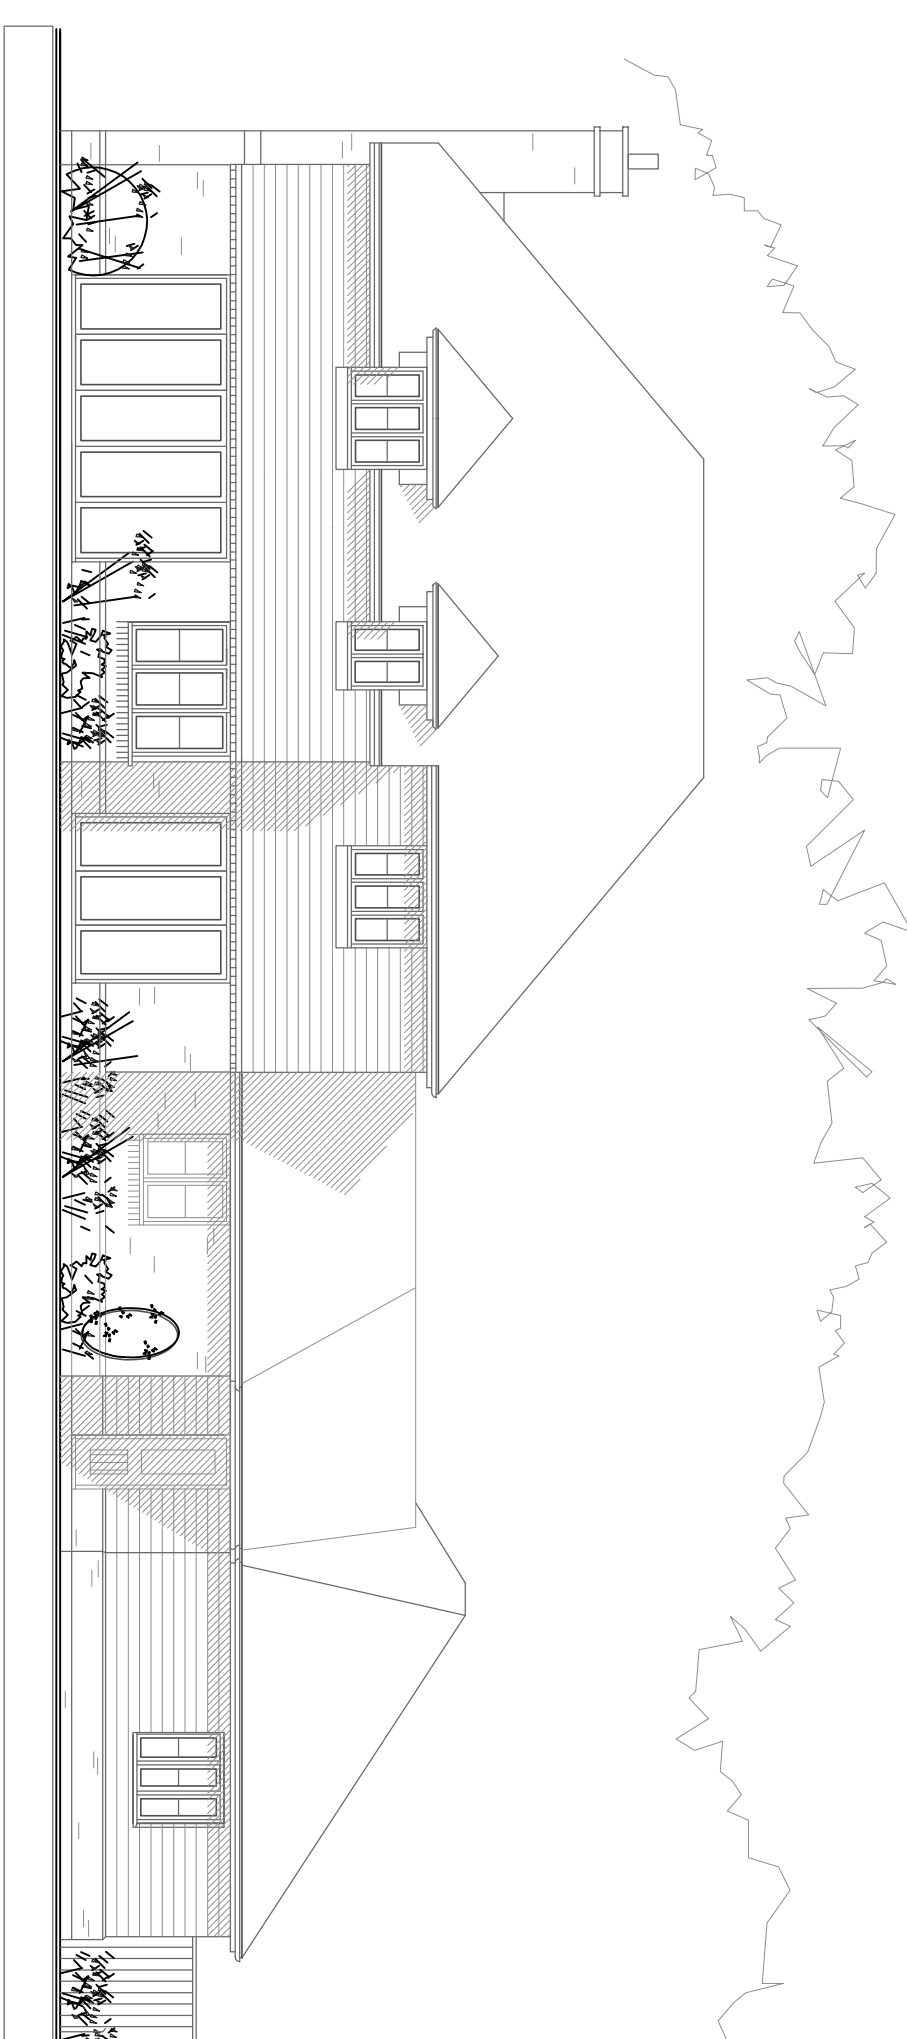

REAR ELEVATION - South

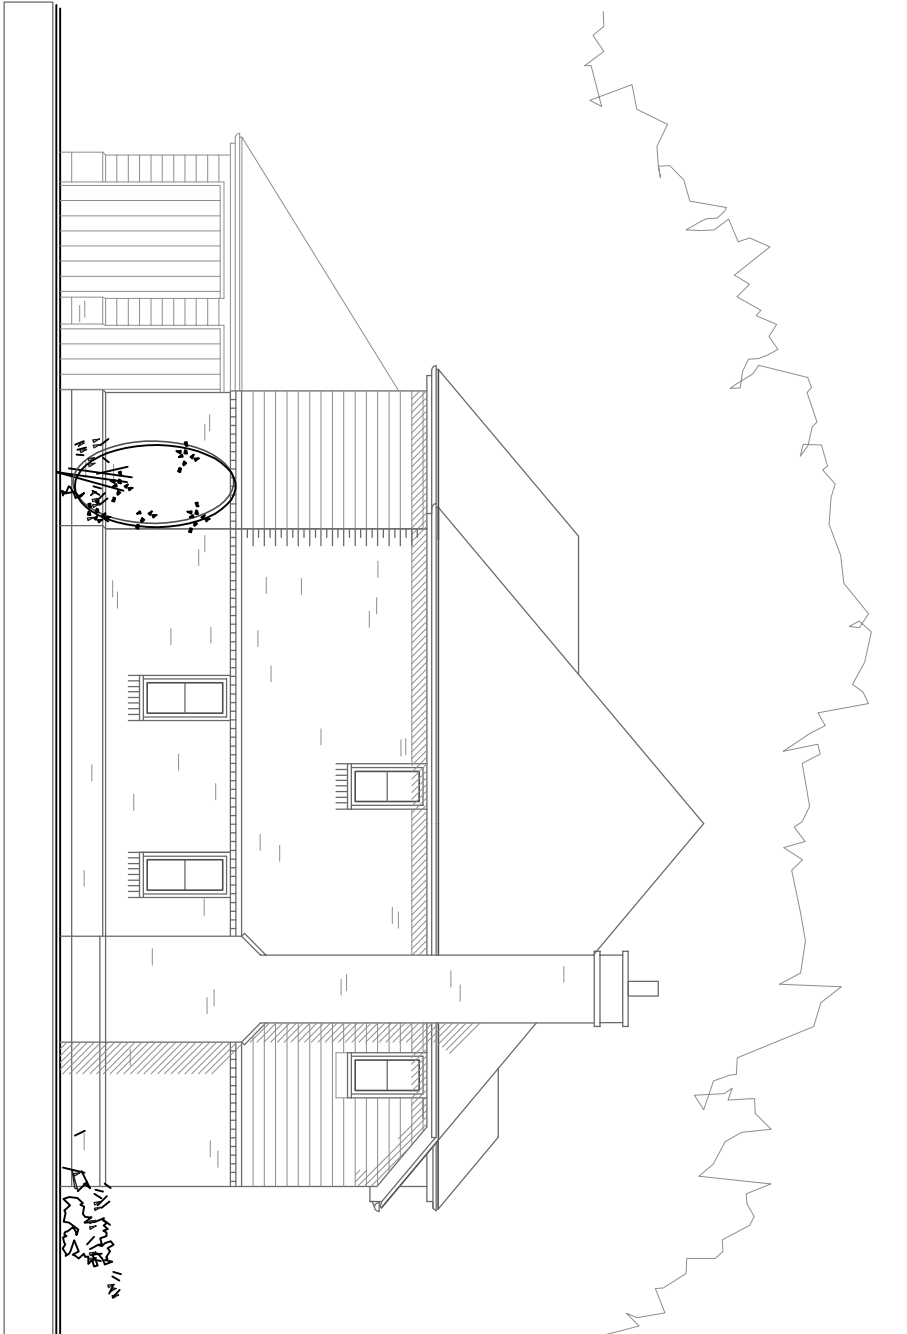

SIDE ELEVATION - West

CROSSLEY DESIGN
ARCHITECTURE

25 HAZELHURST CRESENT FINDON VALLEY WORTHING BN14 0HW
t. 01903 877221 e. mail@grossleydesign.co.uk w. www.grossleydesign.co.uk

client

MR P VOLLER

project

RESIDENTIAL DEVELOPMENT
LAND AT TAR5 FARM
CHURCH LANE, BARNHAM
WEST SUSSEX, PO22 0DB

drawing

ELEVATIONS - Plot 2

Sheet 2 of 4

scale	date	job no.	dwg no.	rev.
1:100 @A2	DEC. 18	1816	2.24	-