



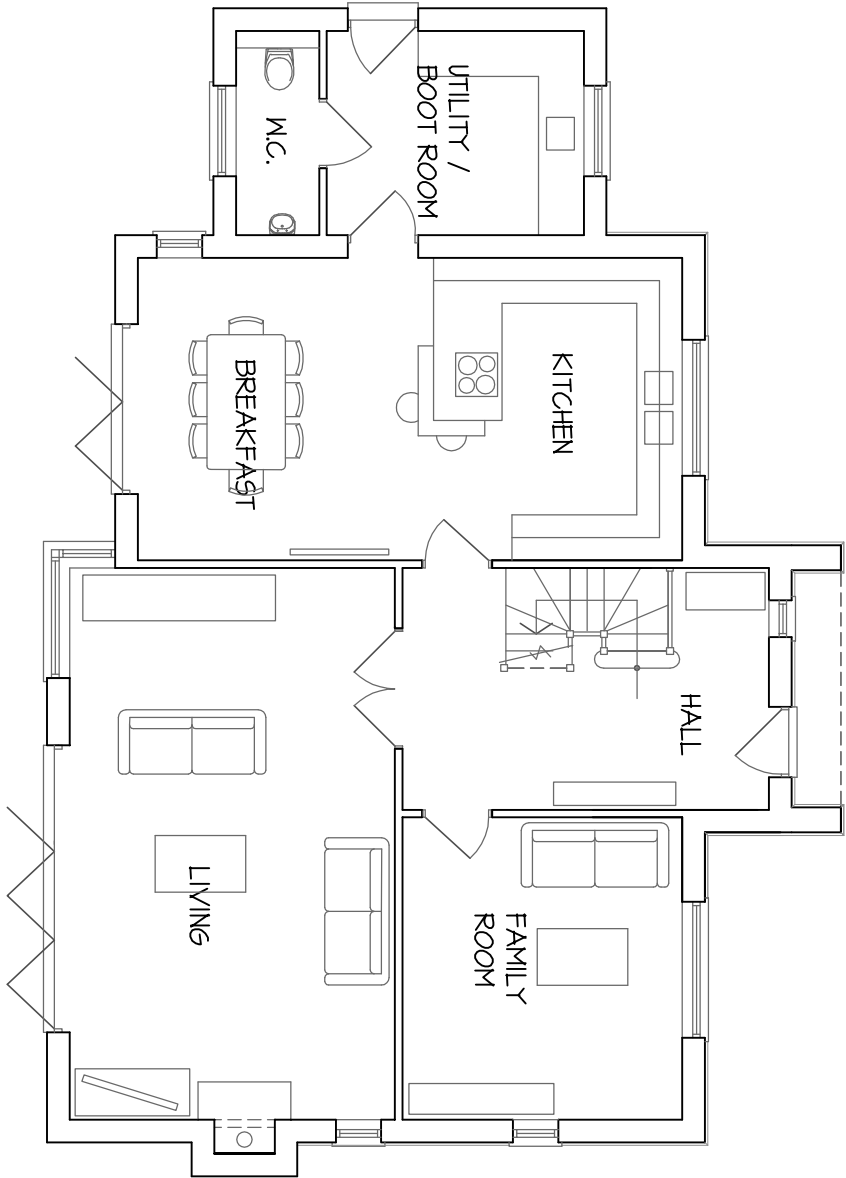


PLOT 3

GROUND FLOOR 106 sqm / 1141 sq.ft.

TOTAL FLOOR AREA 200.5 sqm / 2158 sq.ft.

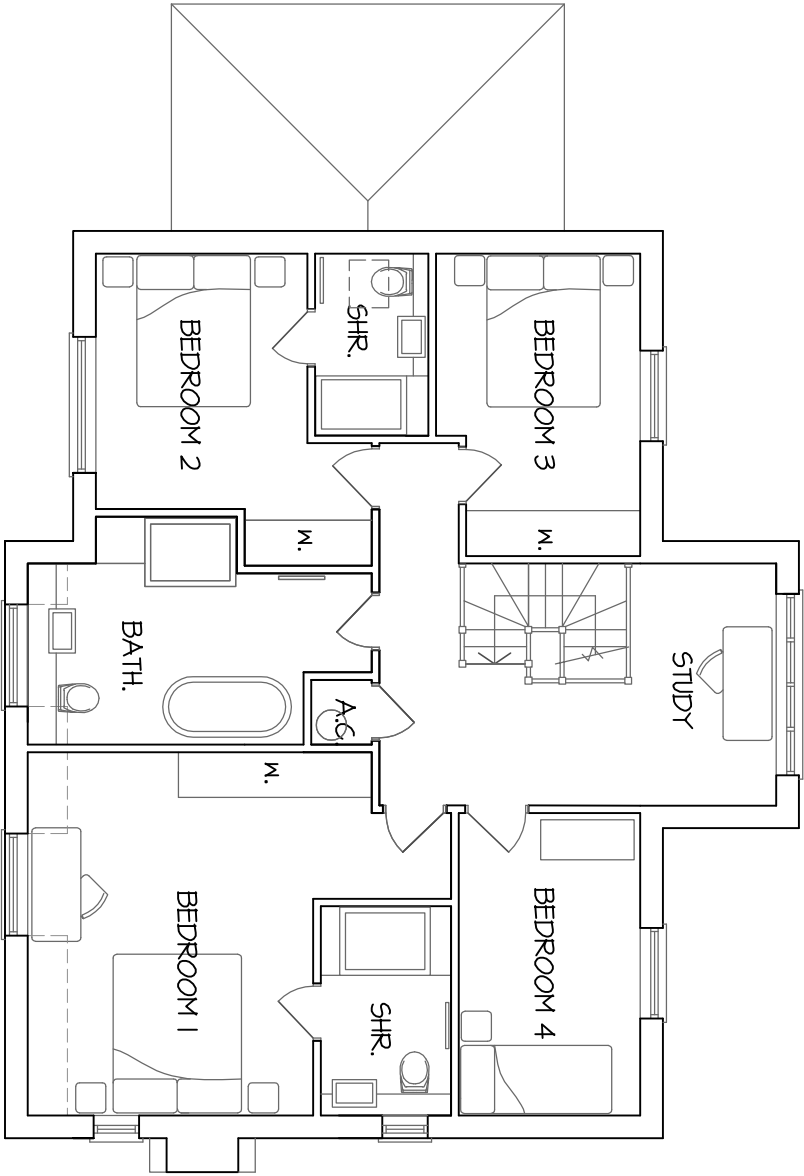


FIRST FLOOR 94.5 sqm / 1017 sq.ft.

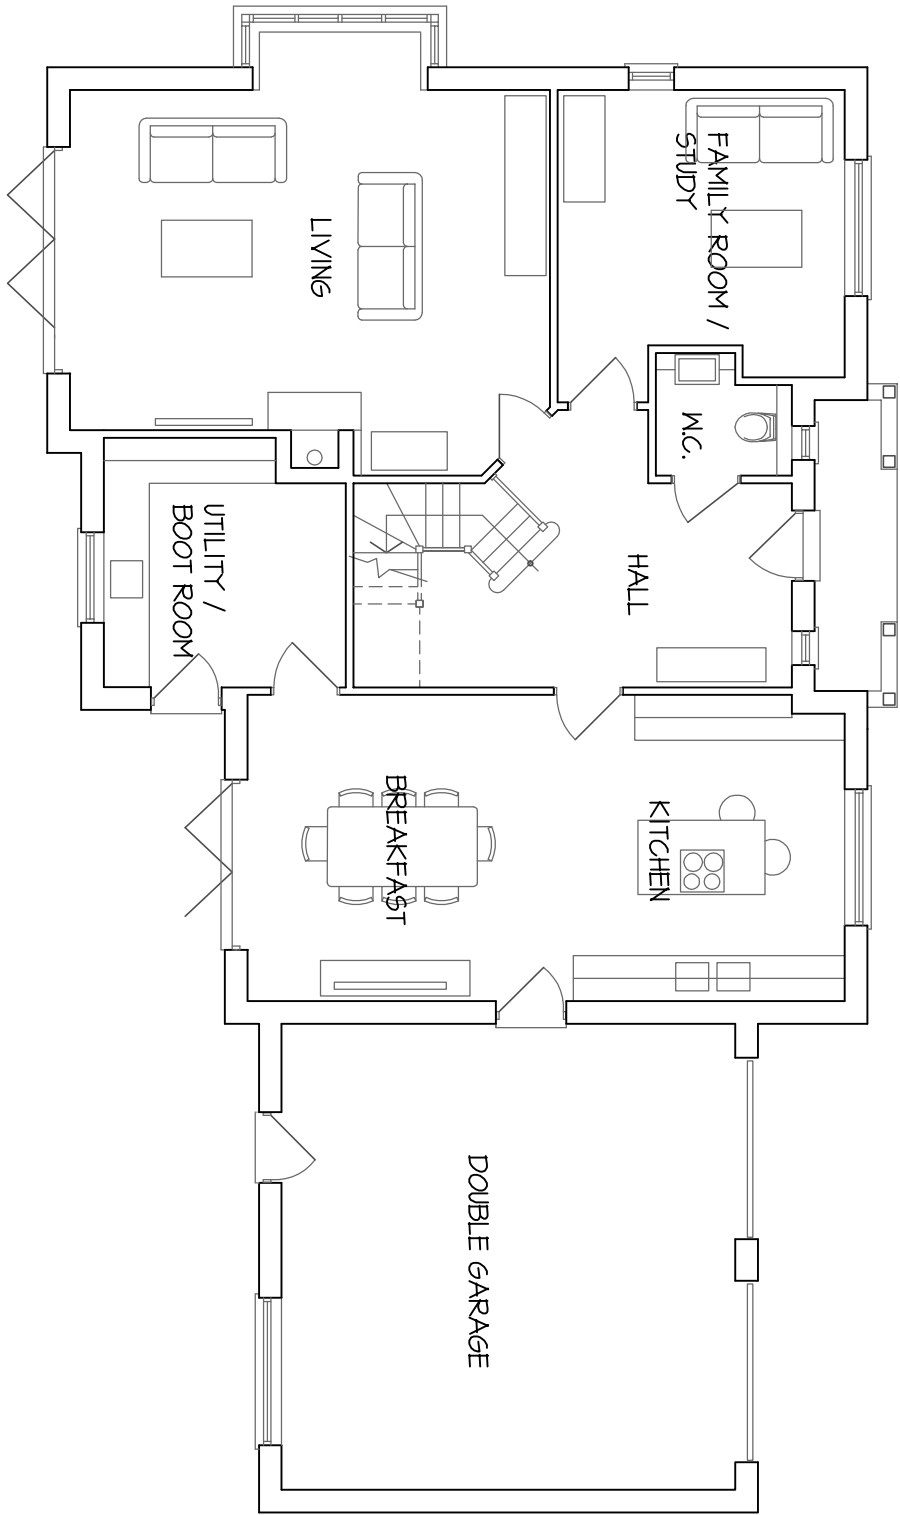


PLOT 4

GROUND FLOOR 110 sqm / 1184 sq.ft.

TOTAL FLOOR AREA 219sqm / 2357 sq.ft.

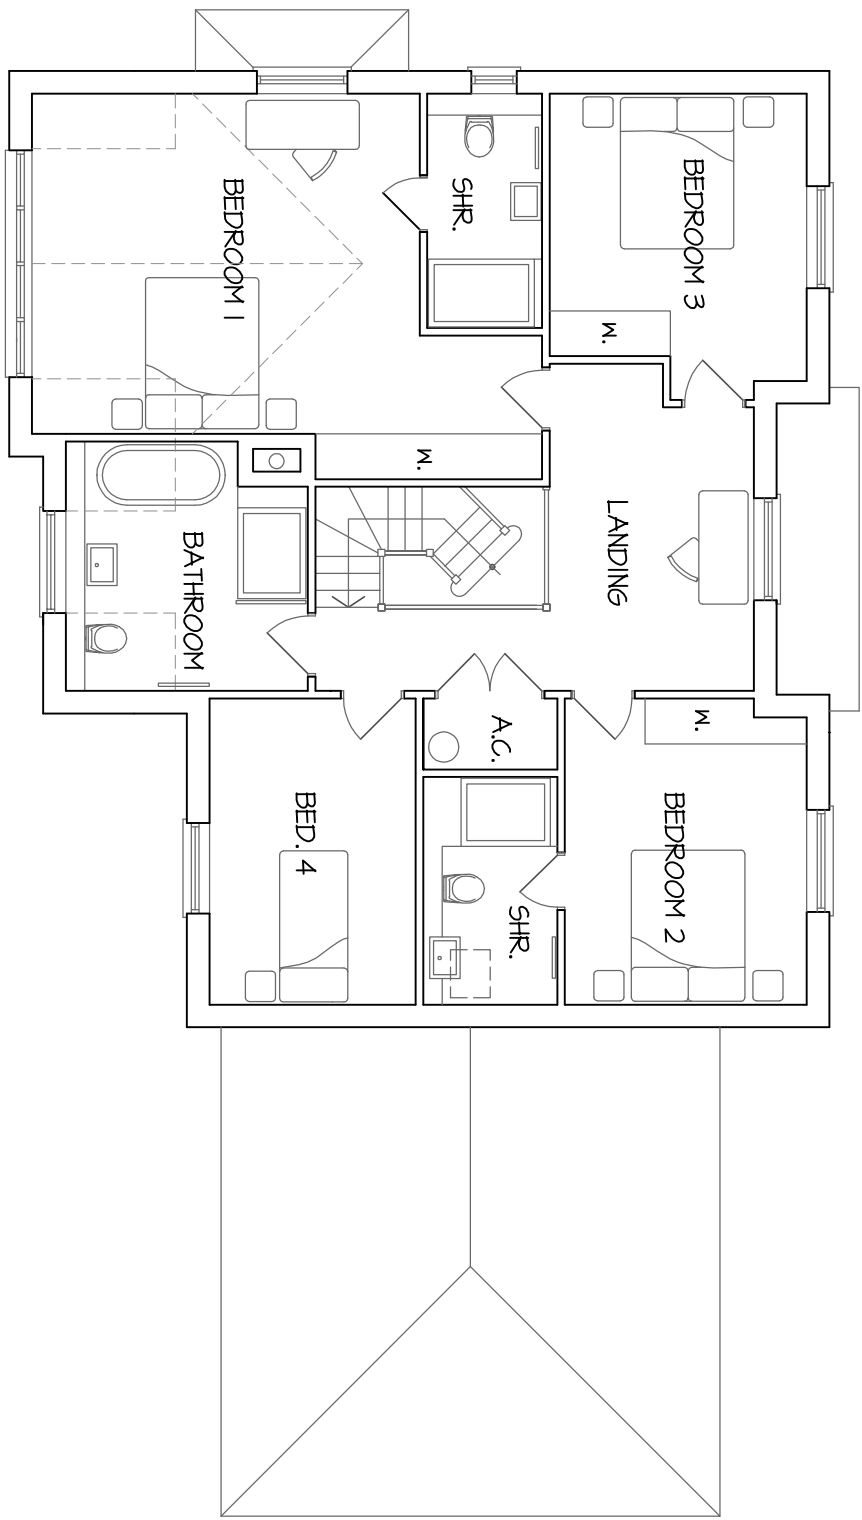

FIRST FLOOR 109 sqm / 1173 sq.ft.

 

CROSSLEY DESIGN  
ARCHITECTURE

25 HAZELHURST CRESENT FINDON VALLEY WORTHING BN14 0HW  
t. 01903 877221 e. mail@crossleydesign.co.uk w. www.crossleydesign.co.uk

client  
MR P VOLLER

project  
RESIDENTIAL DEVELOPMENT  
LAND AT TARPS FARM  
CHURCH LANE, BARNHAM  
WEST SUSSEX, PO22 0DB

drawing  
FLOOR PLANS - Sheet 2 of 2

| scale      | date    | job no. | dwg no. | rev. |
|------------|---------|---------|---------|------|
| 1:100 @ A2 | DEC. 18 | 1816    | 2.22    | -    |