


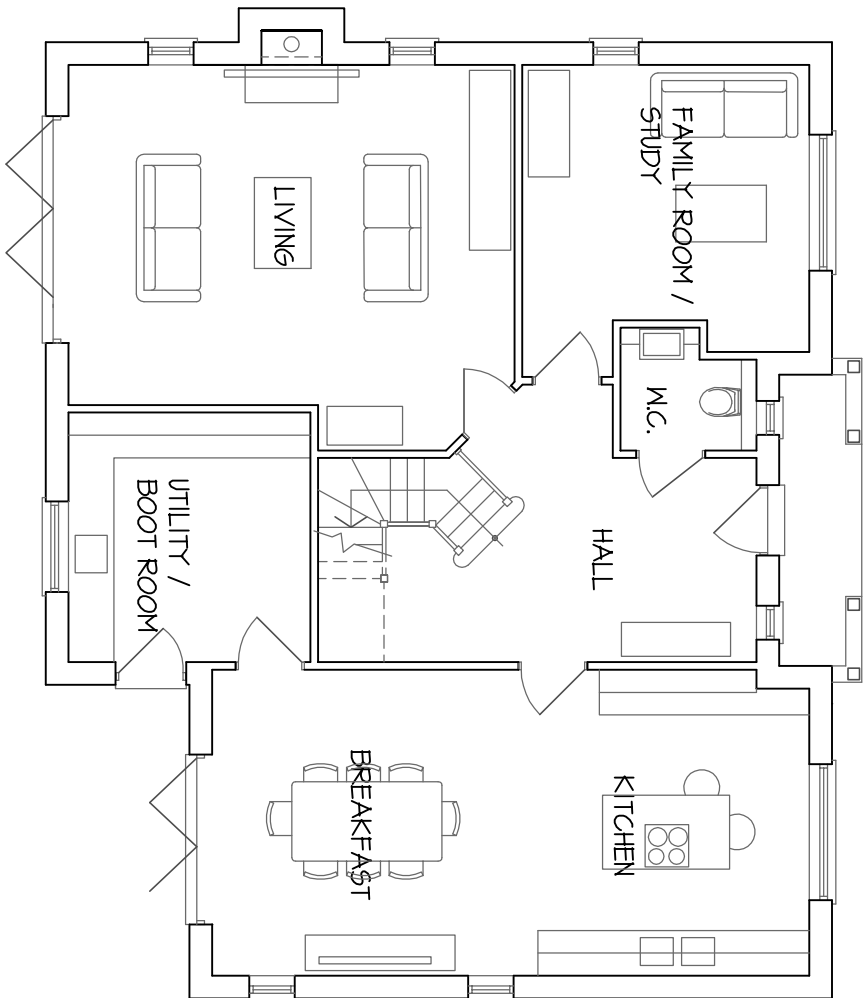


PLOT 1

GROUND FLOOR


107 sqm / 1151 sq.ft.

TOTAL FLOOR AREA 214sqm / 2303 sq.ft.

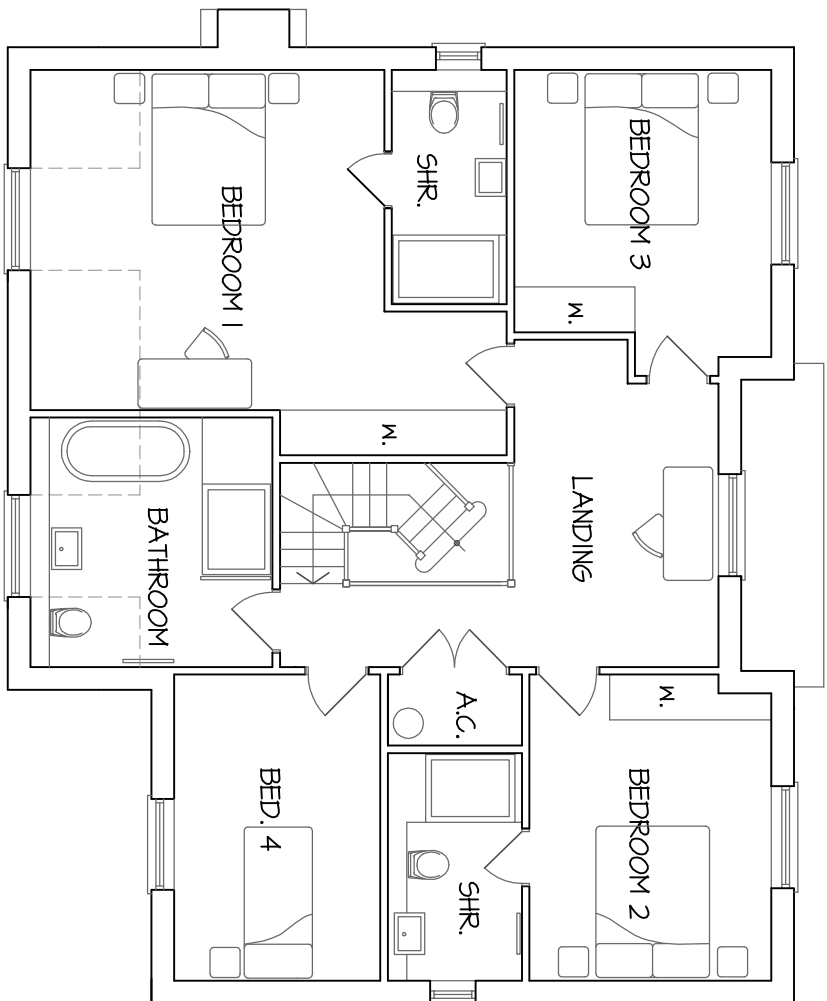

FIRST FLOOR

107 sqm / 1151 sq.ft.

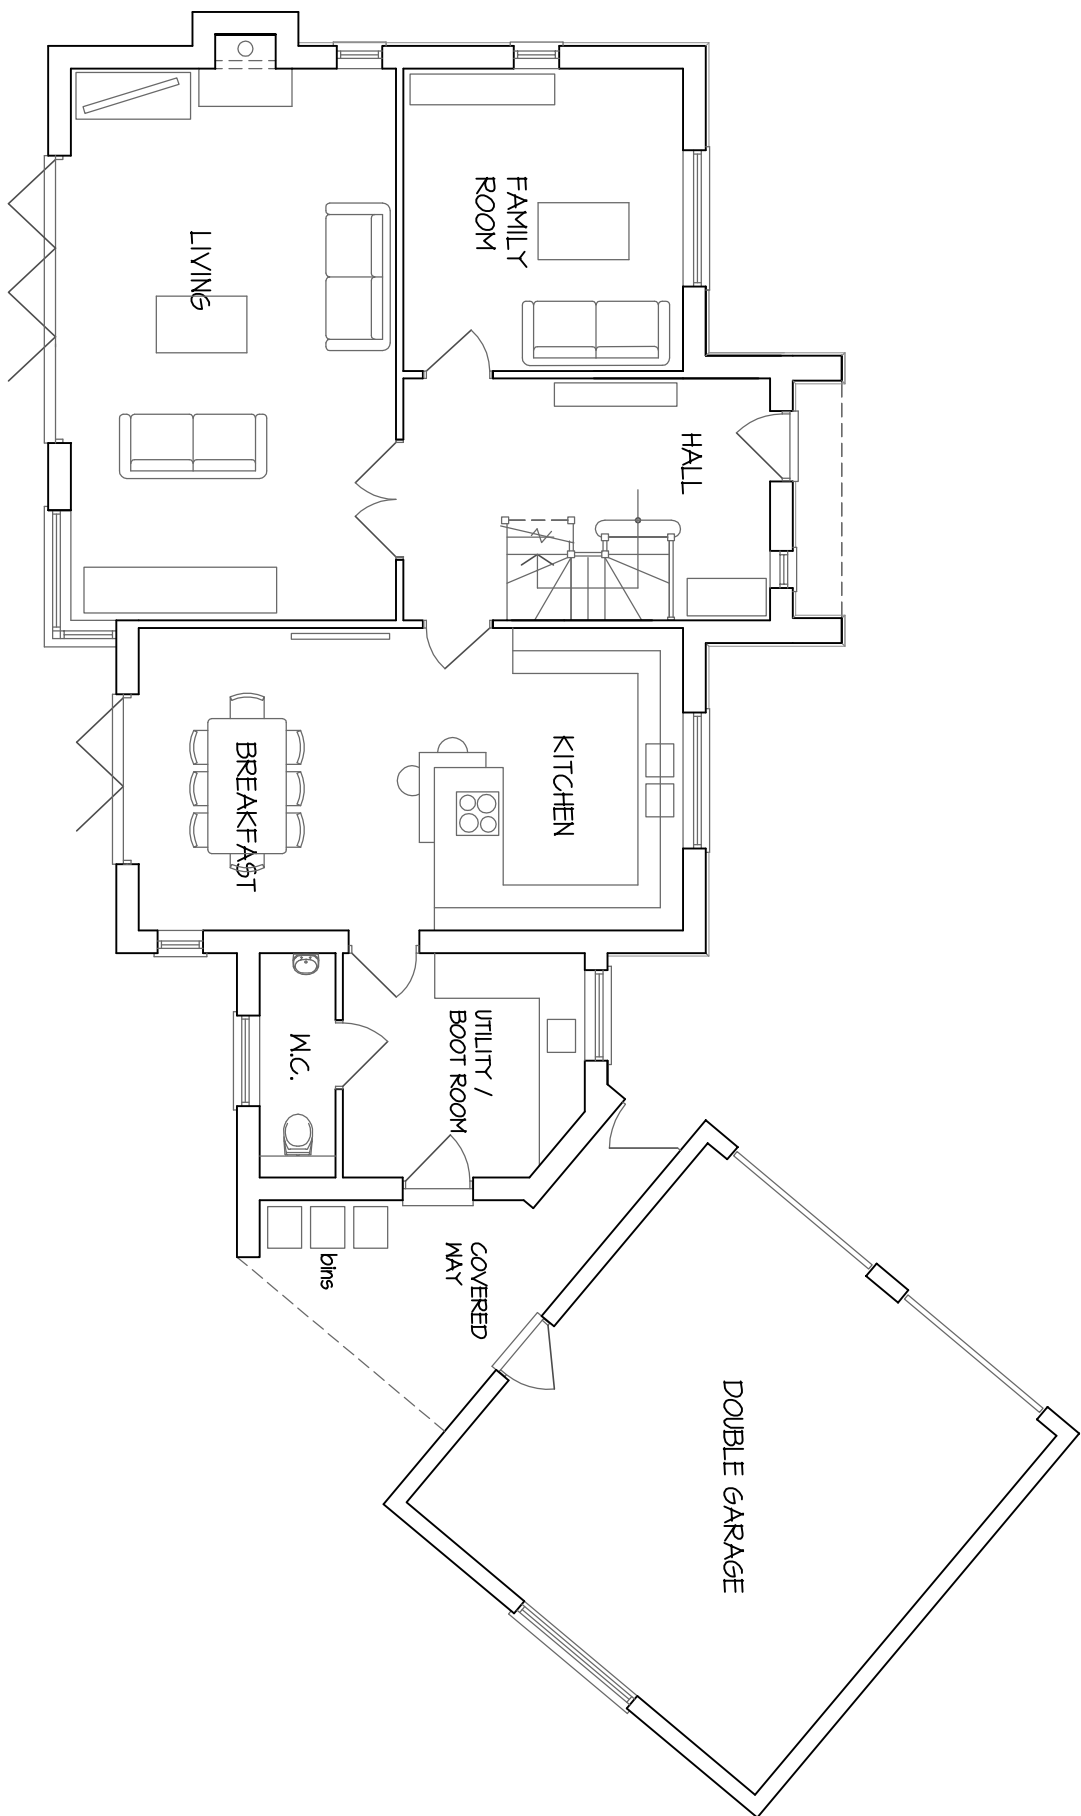


PLOT 2

GROUND FLOOR


106 sqm / 1141 sq.ft.

TOTAL FLOOR AREA 200.5 sqm / 2158 sq.ft.

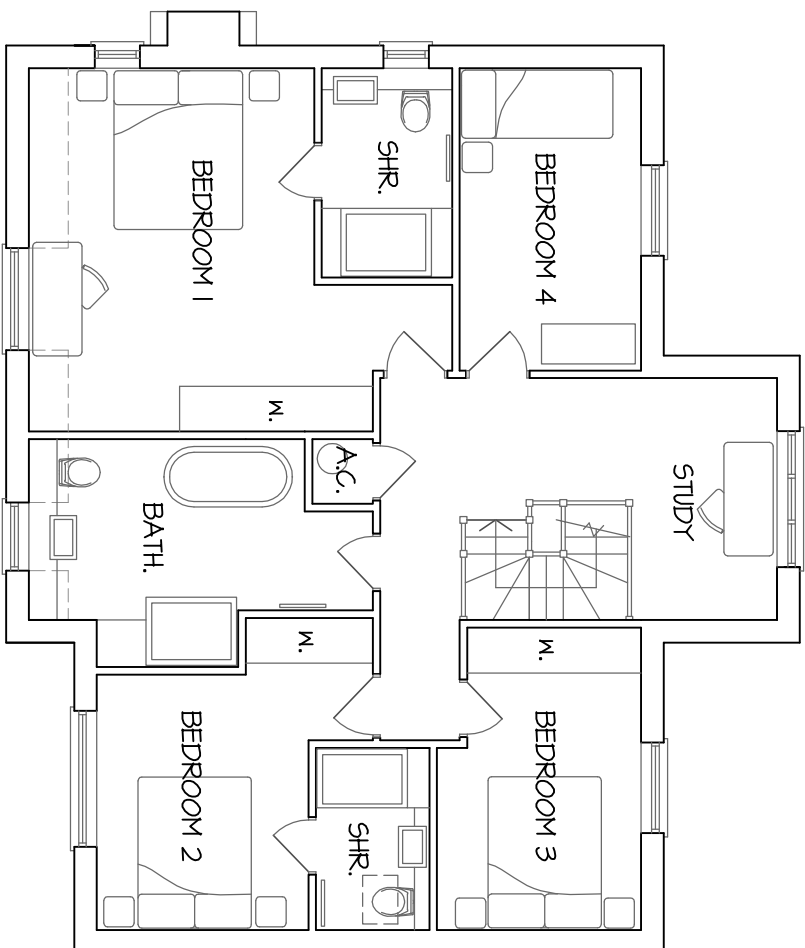

FIRST FLOOR

94.5 sqm / 1017 sq.ft.

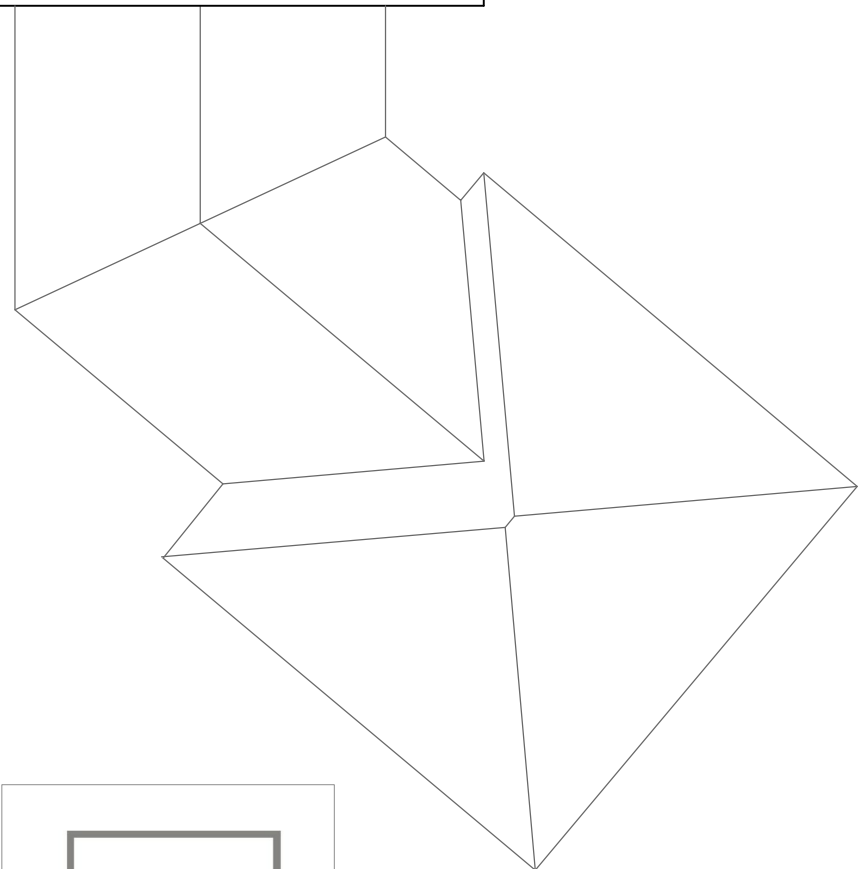

CROSSLEY DESIGN
ARCHITECTURE

25 HAZELHURST CRESENT FINDON VALLEY WORTHING BN14 0HW
t. 01903 877221 e. mail@crossleydesign.co.uk w. www.crossleydesign.co.uk

client
MR P VOLLER

project
RESIDENTIAL DEVELOPMENT
LAND AT TARPS FARM
CHURCH LANE, BARNHAM
WEST SUSSEX, PO22 0DB

drawing
FLOOR PLANS - Sheet 1 of 2

scale	date	job no.	dwg no.	rev.
1:100 @ A2	NOV. 18	1816	2.21	-