



MATERIALS SCHEDULE


- Roof:**
Flush tile roofs, all roofs set at 40 degrees to house 33 degrees to garage. Matching ridges & hip tiles. Lead chases to dormers. Painted support posts with stop end chamfered corners on brick pilings.
- Walls:**
Facing brickwork to ground floor & part first floor with projecting plinth to front elevation & selected elevations. Weatherboarding to first floor generally.
Single brick gables to front elevation, remaining elevations to have single red flush plinth course. Red cut brick soldier course below window cill.
- Windows:**
Traditional light grey pre-finished double glazed cottage bar casement windows. All Bedrooms, Shower Rooms & WC's to have obscured glazing.
- Double Doors:**
Double glazed doors / sliding folding doors.
- Front Doors:**
Oak finished vertically boarded with glazed light.
- Rainwater Goods:**
Black upvc half round guttering with matching downpipes.

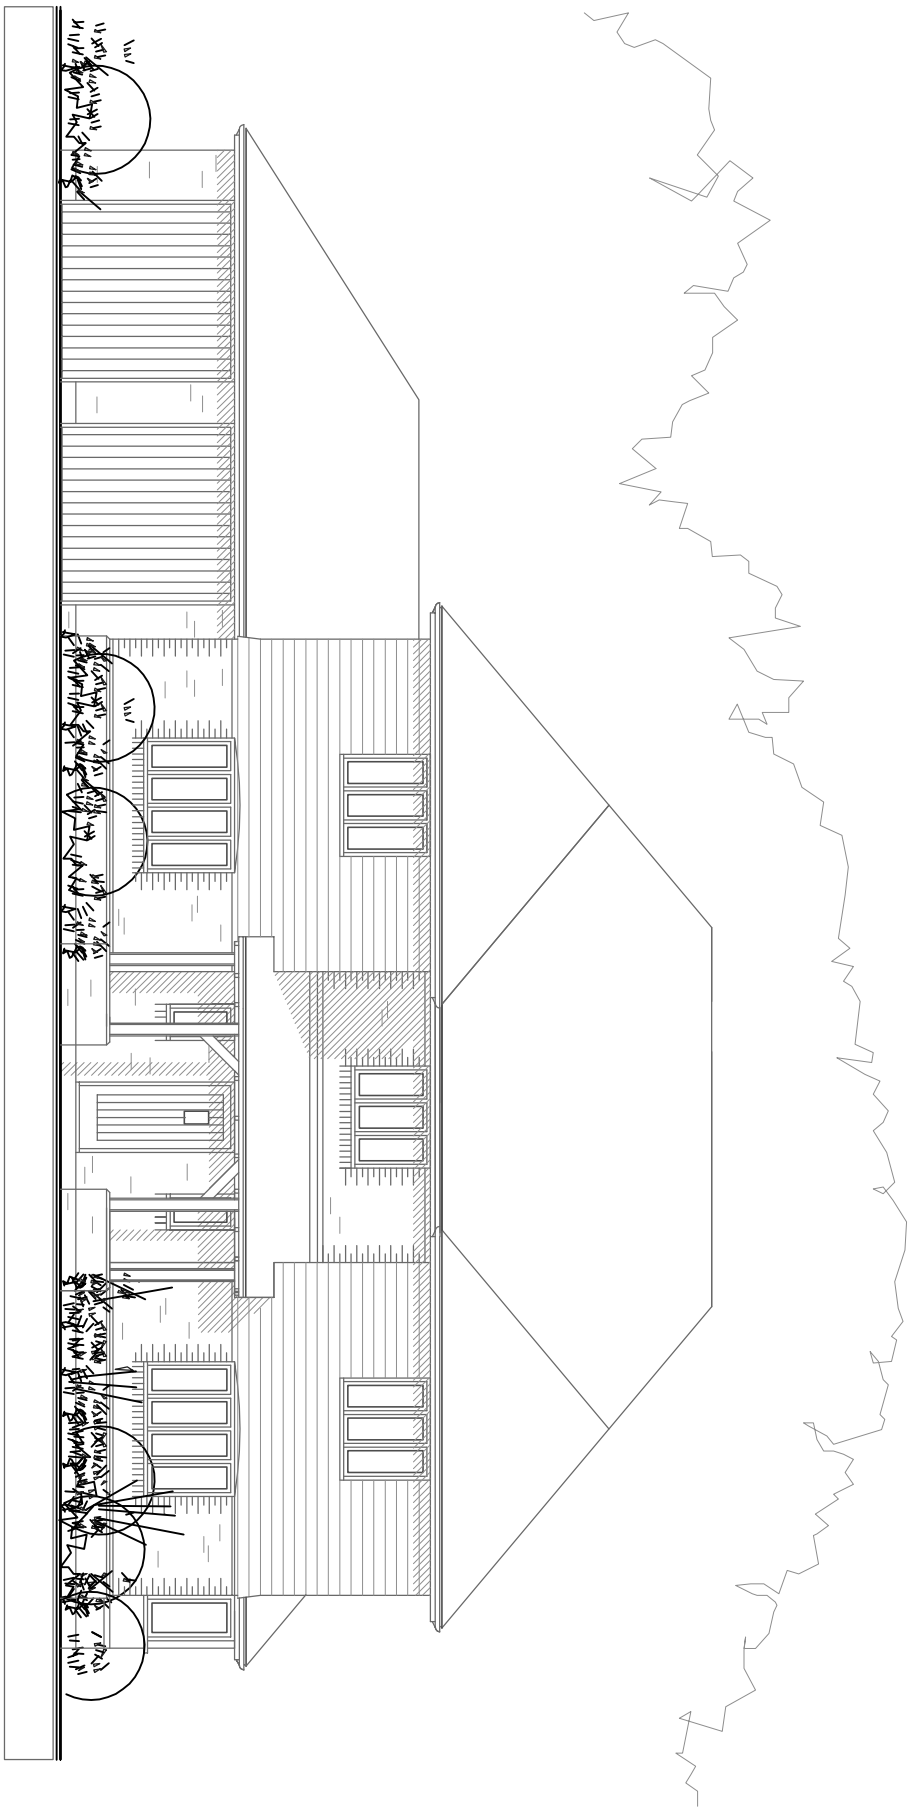


FRONT ELEVATION - North
PLOT 4

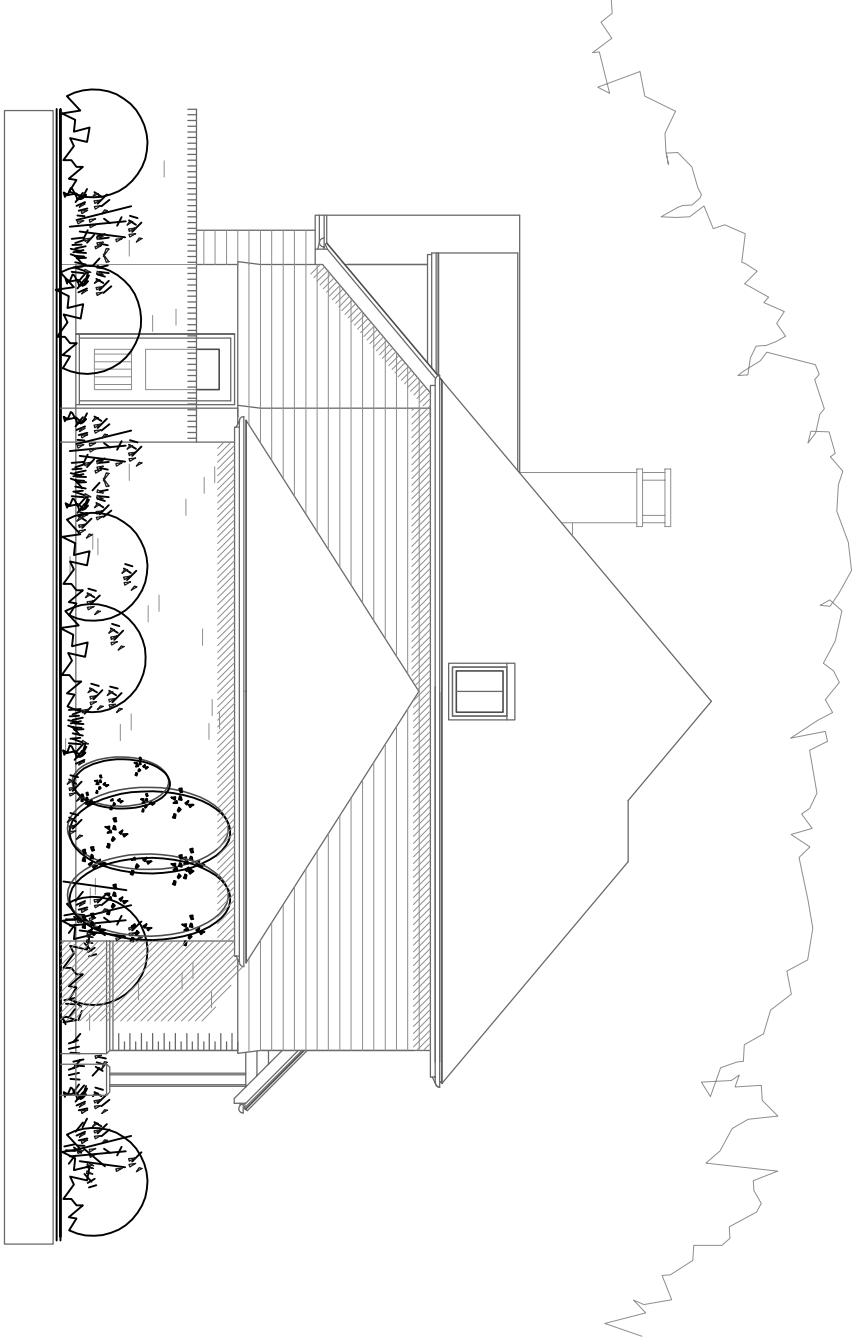

SIDE ELEVATION - East

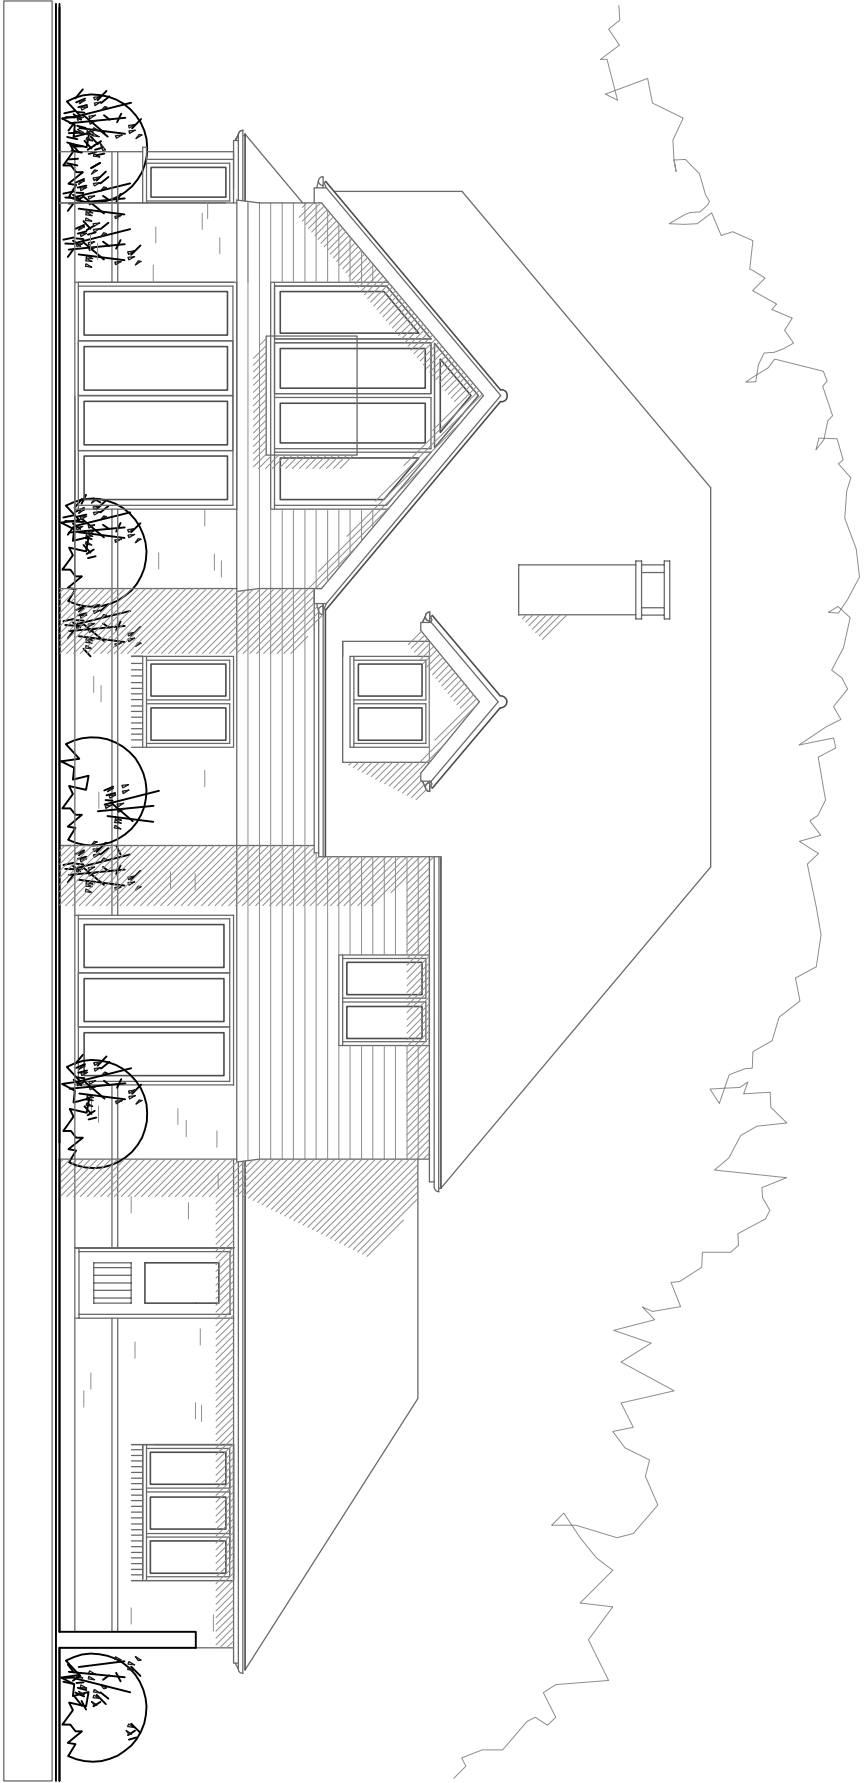

REAR ELEVATION - South

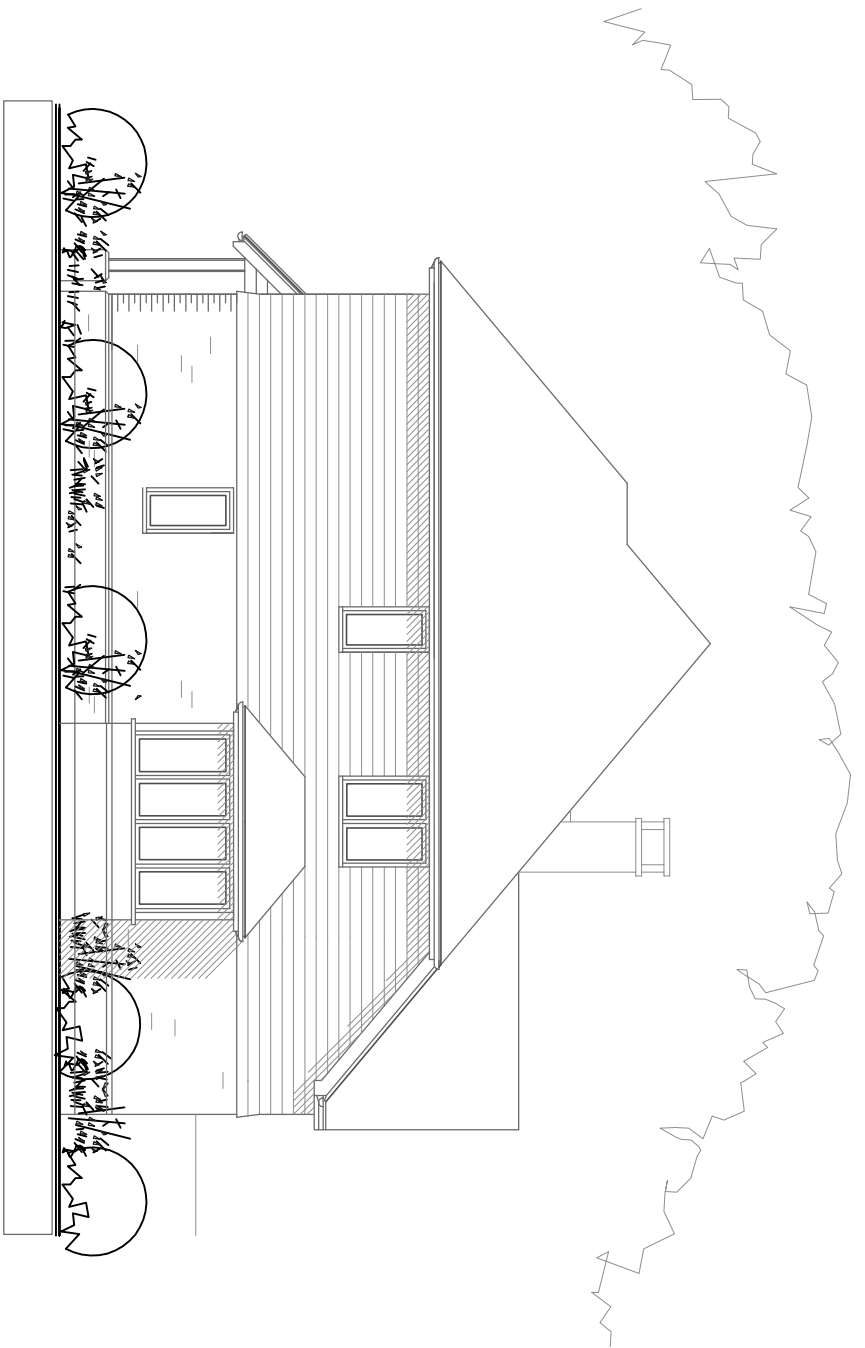

SIDE ELEVATION - West

A East & West labels corrected April 20



25 HAZELHURST CRESENT FINDON VALLEY WORTHING BN14 0HW
t. 01903 877221 e. mail@crossleydesign.co.uk w. www.crossleydesign.co.uk

client

MR P VOLLER

project

RESIDENTIAL DEVELOPMENT
LAND AT TARPS FARM
CHURCH LANE, BARNHAM
WEST SUSSEX, PO22 0DB

drawing

ELEVATIONS - Plot 4

Sheet 4 of 4

scale	date	job no.	dwg no.	rev.
1:100 @ A2	DEC. 18	1816	2.26	A

This drawing is the copyright of Crossley Design Architecture