



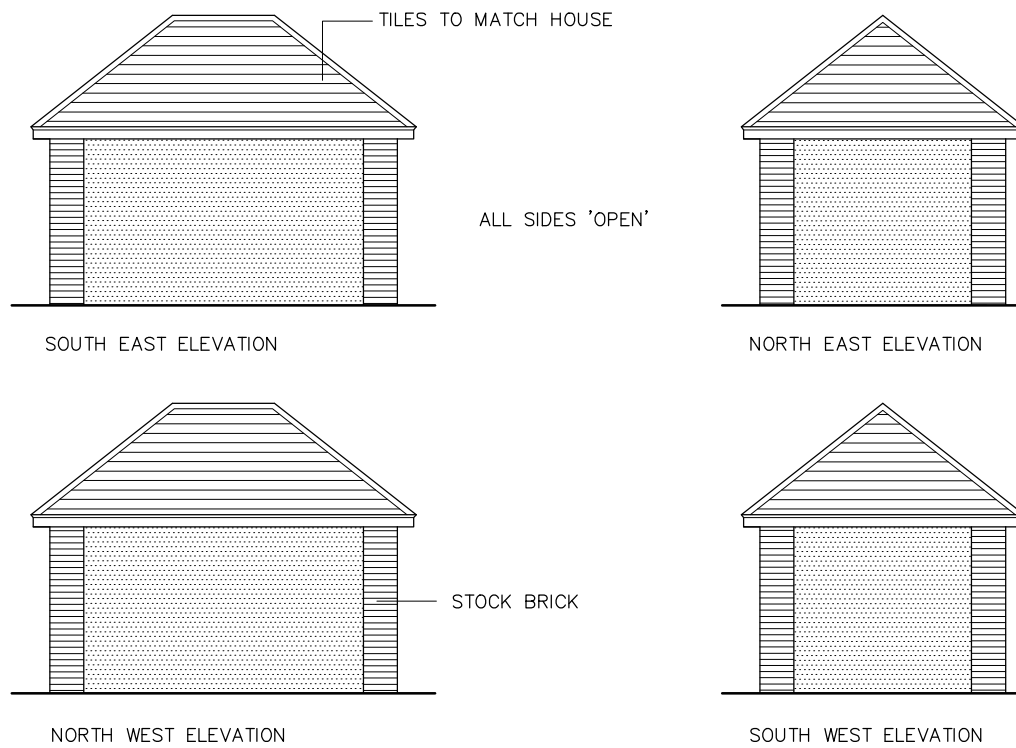


ELEVATIONS
SCALE 1:100

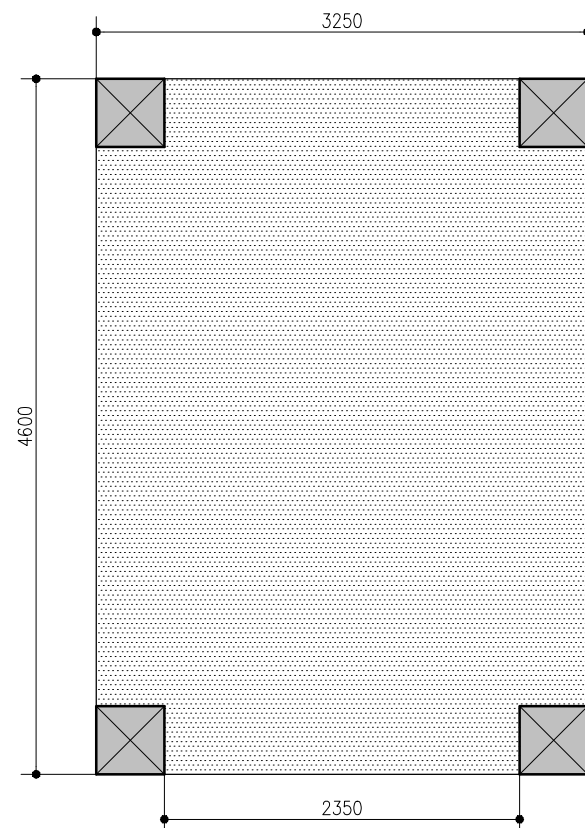

FLOOR PLAN



SCALE 1:50 @ A3

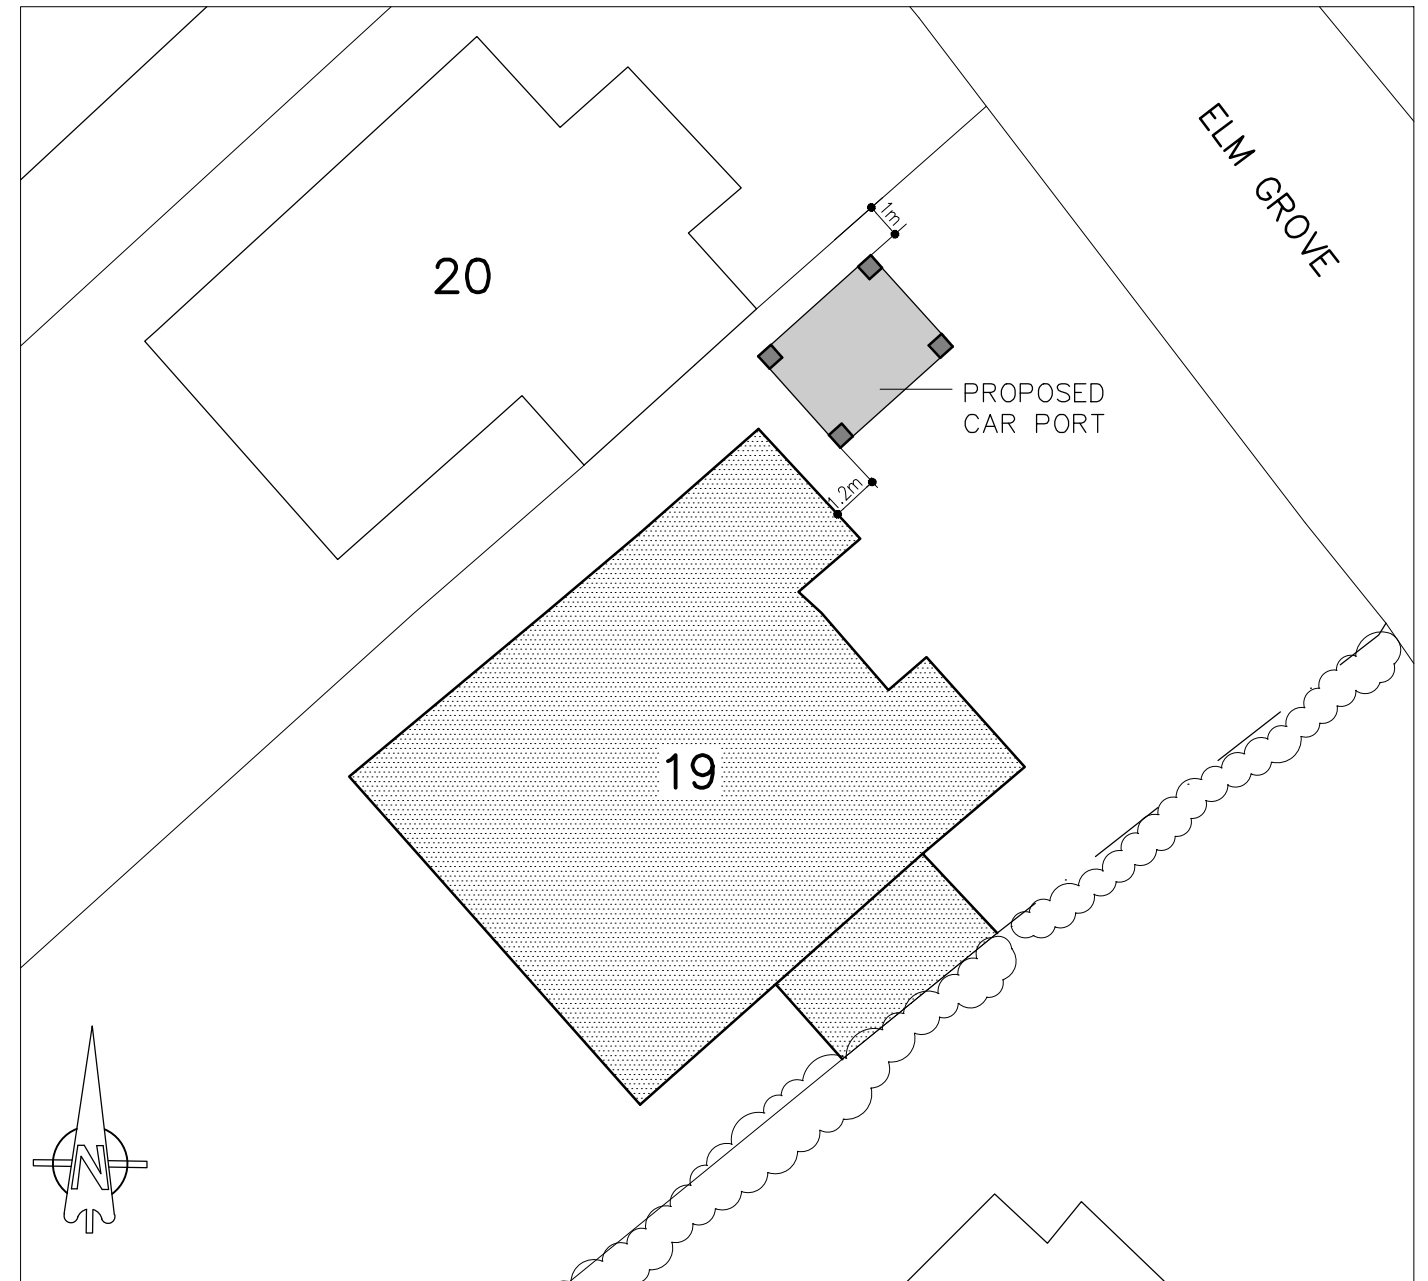

PART SITE PLAN
SCALE 1:200

REV. A – INCREASED LENGTH 27/02/2026

FOR MR & MRS D. HARVEY		
SITE 19 ELM GROVE, BARNHAM, WEST SUSSEX. PO22 0HJ		
TITLE PROPOSED CAR PORT FLOOR PLAN & ELEVATIONS		
SCALE AS SHOWN	DRAWN AH 02/26	DRAWING NO. 24 REV A