




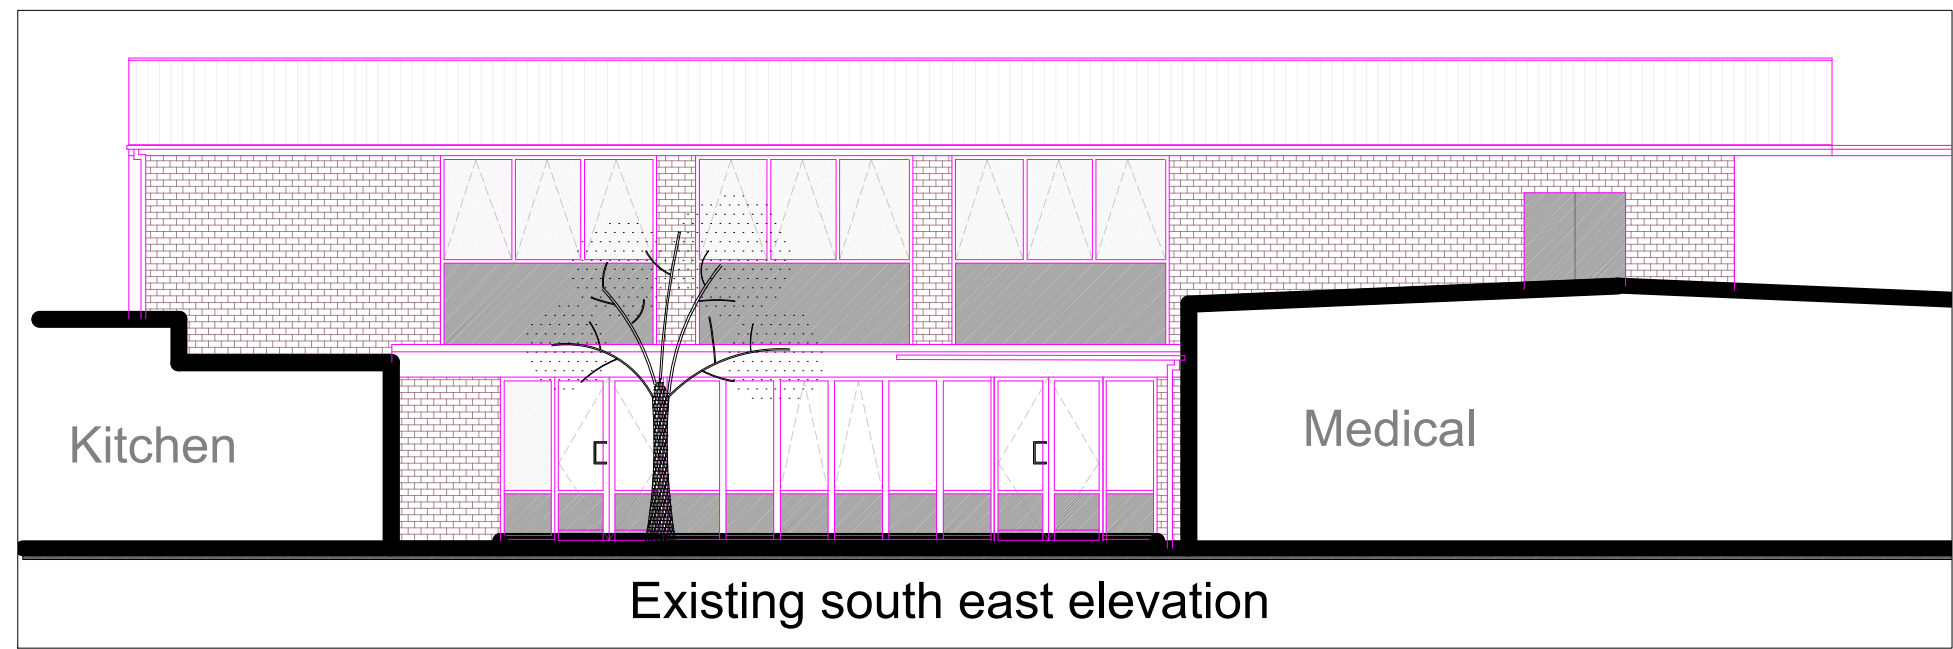


Existing south east elevation

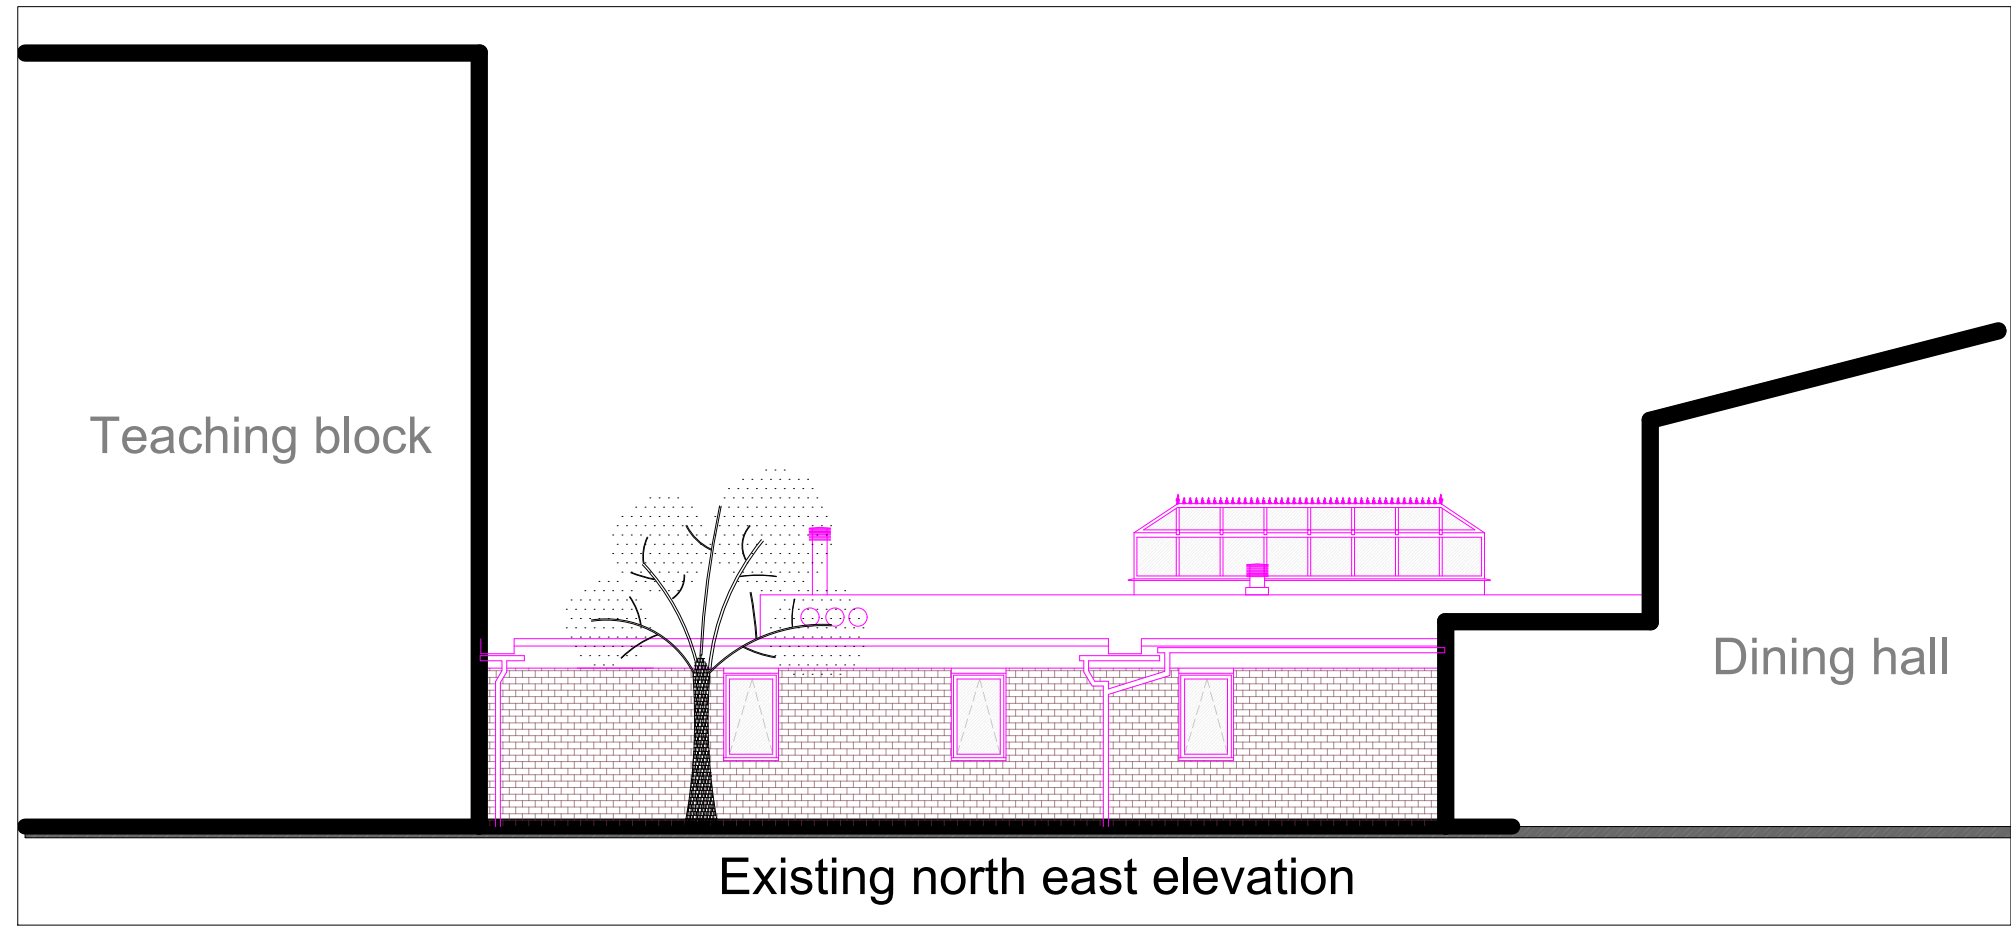


Existing north east elevation

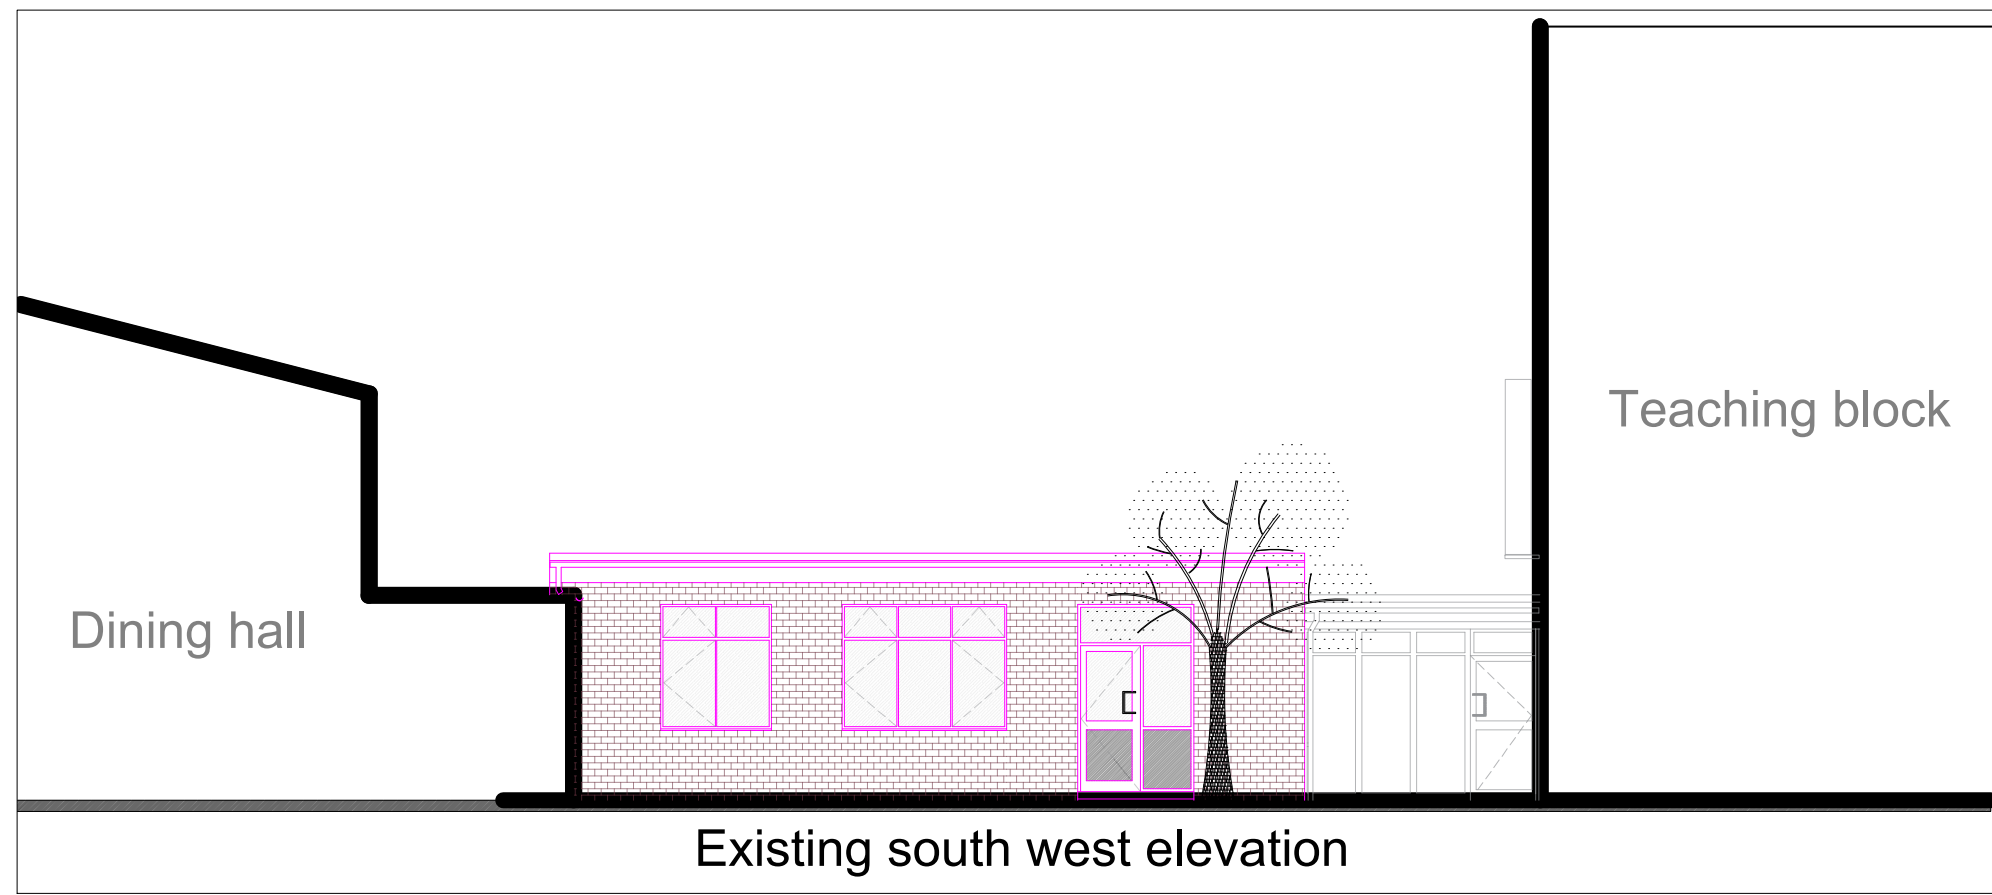

Existing south west elevation

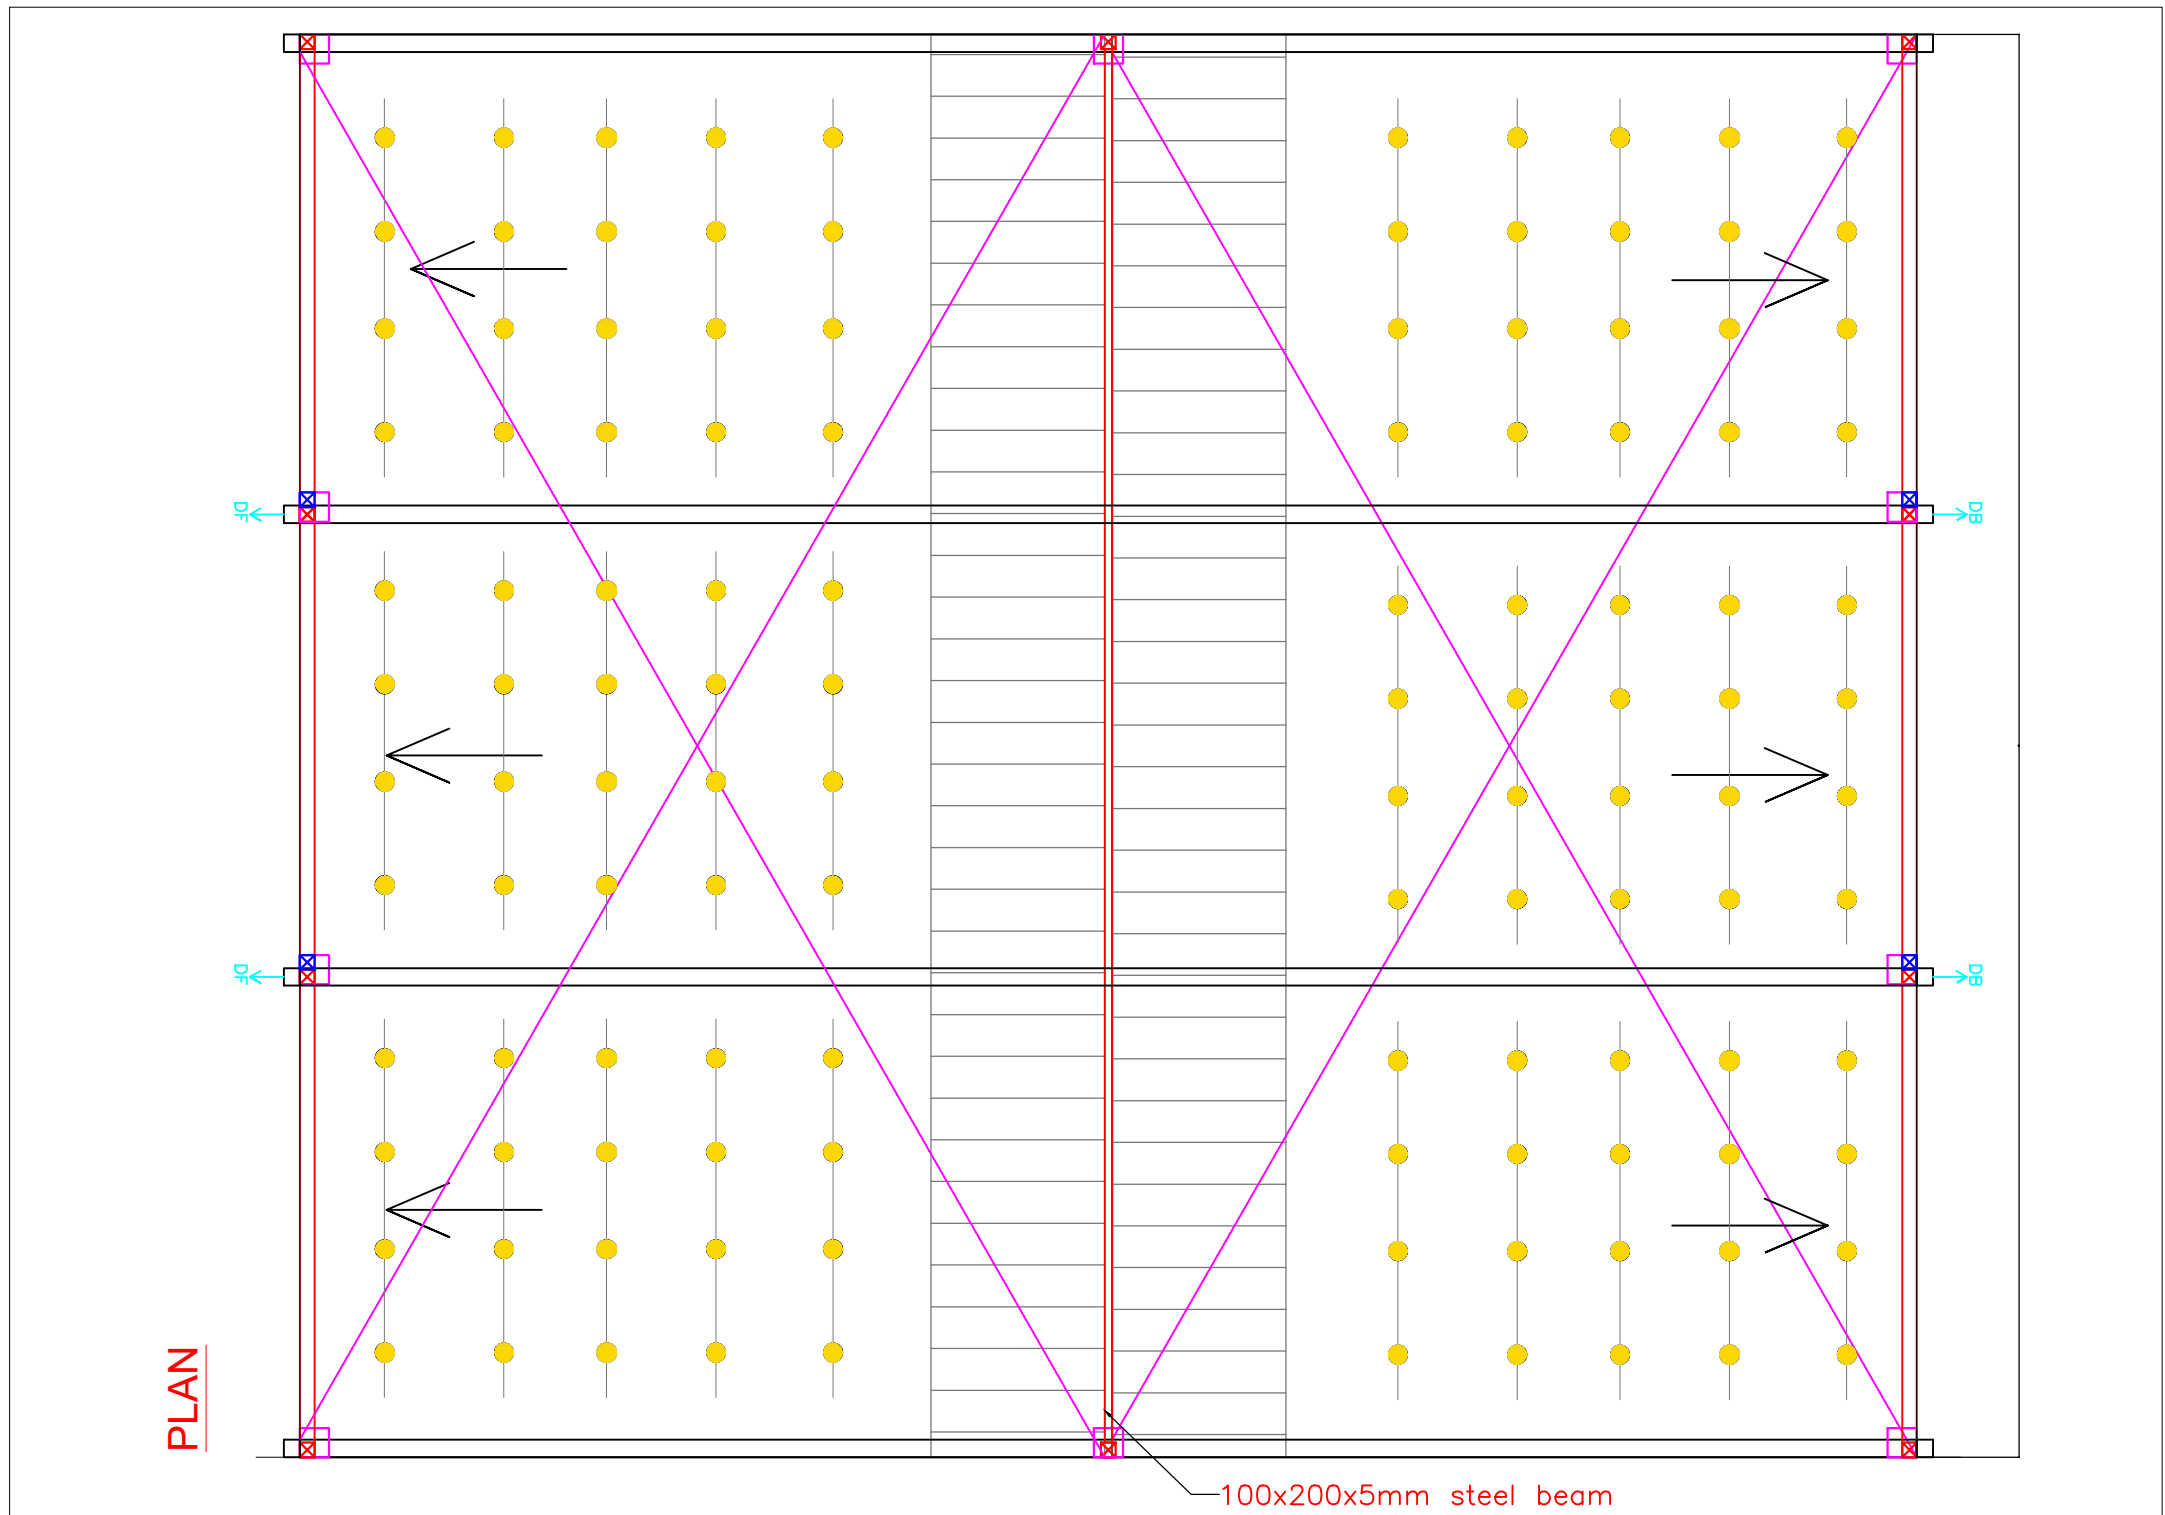

Enclosed canopy Plan (scale 1 : 50)

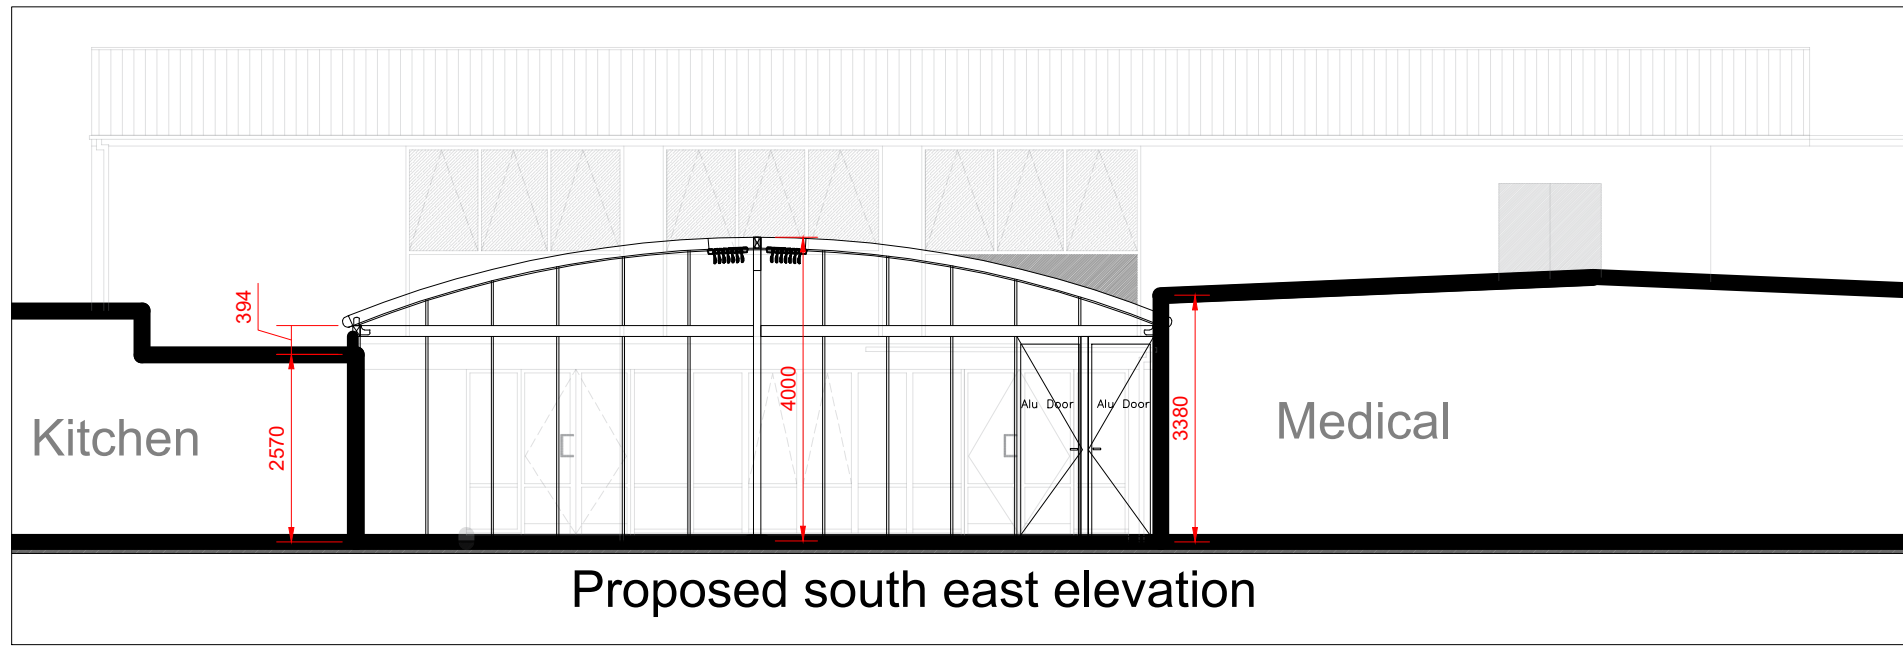


Proposed south east elevation



Proposed north east elevation



Proposed south west elevation

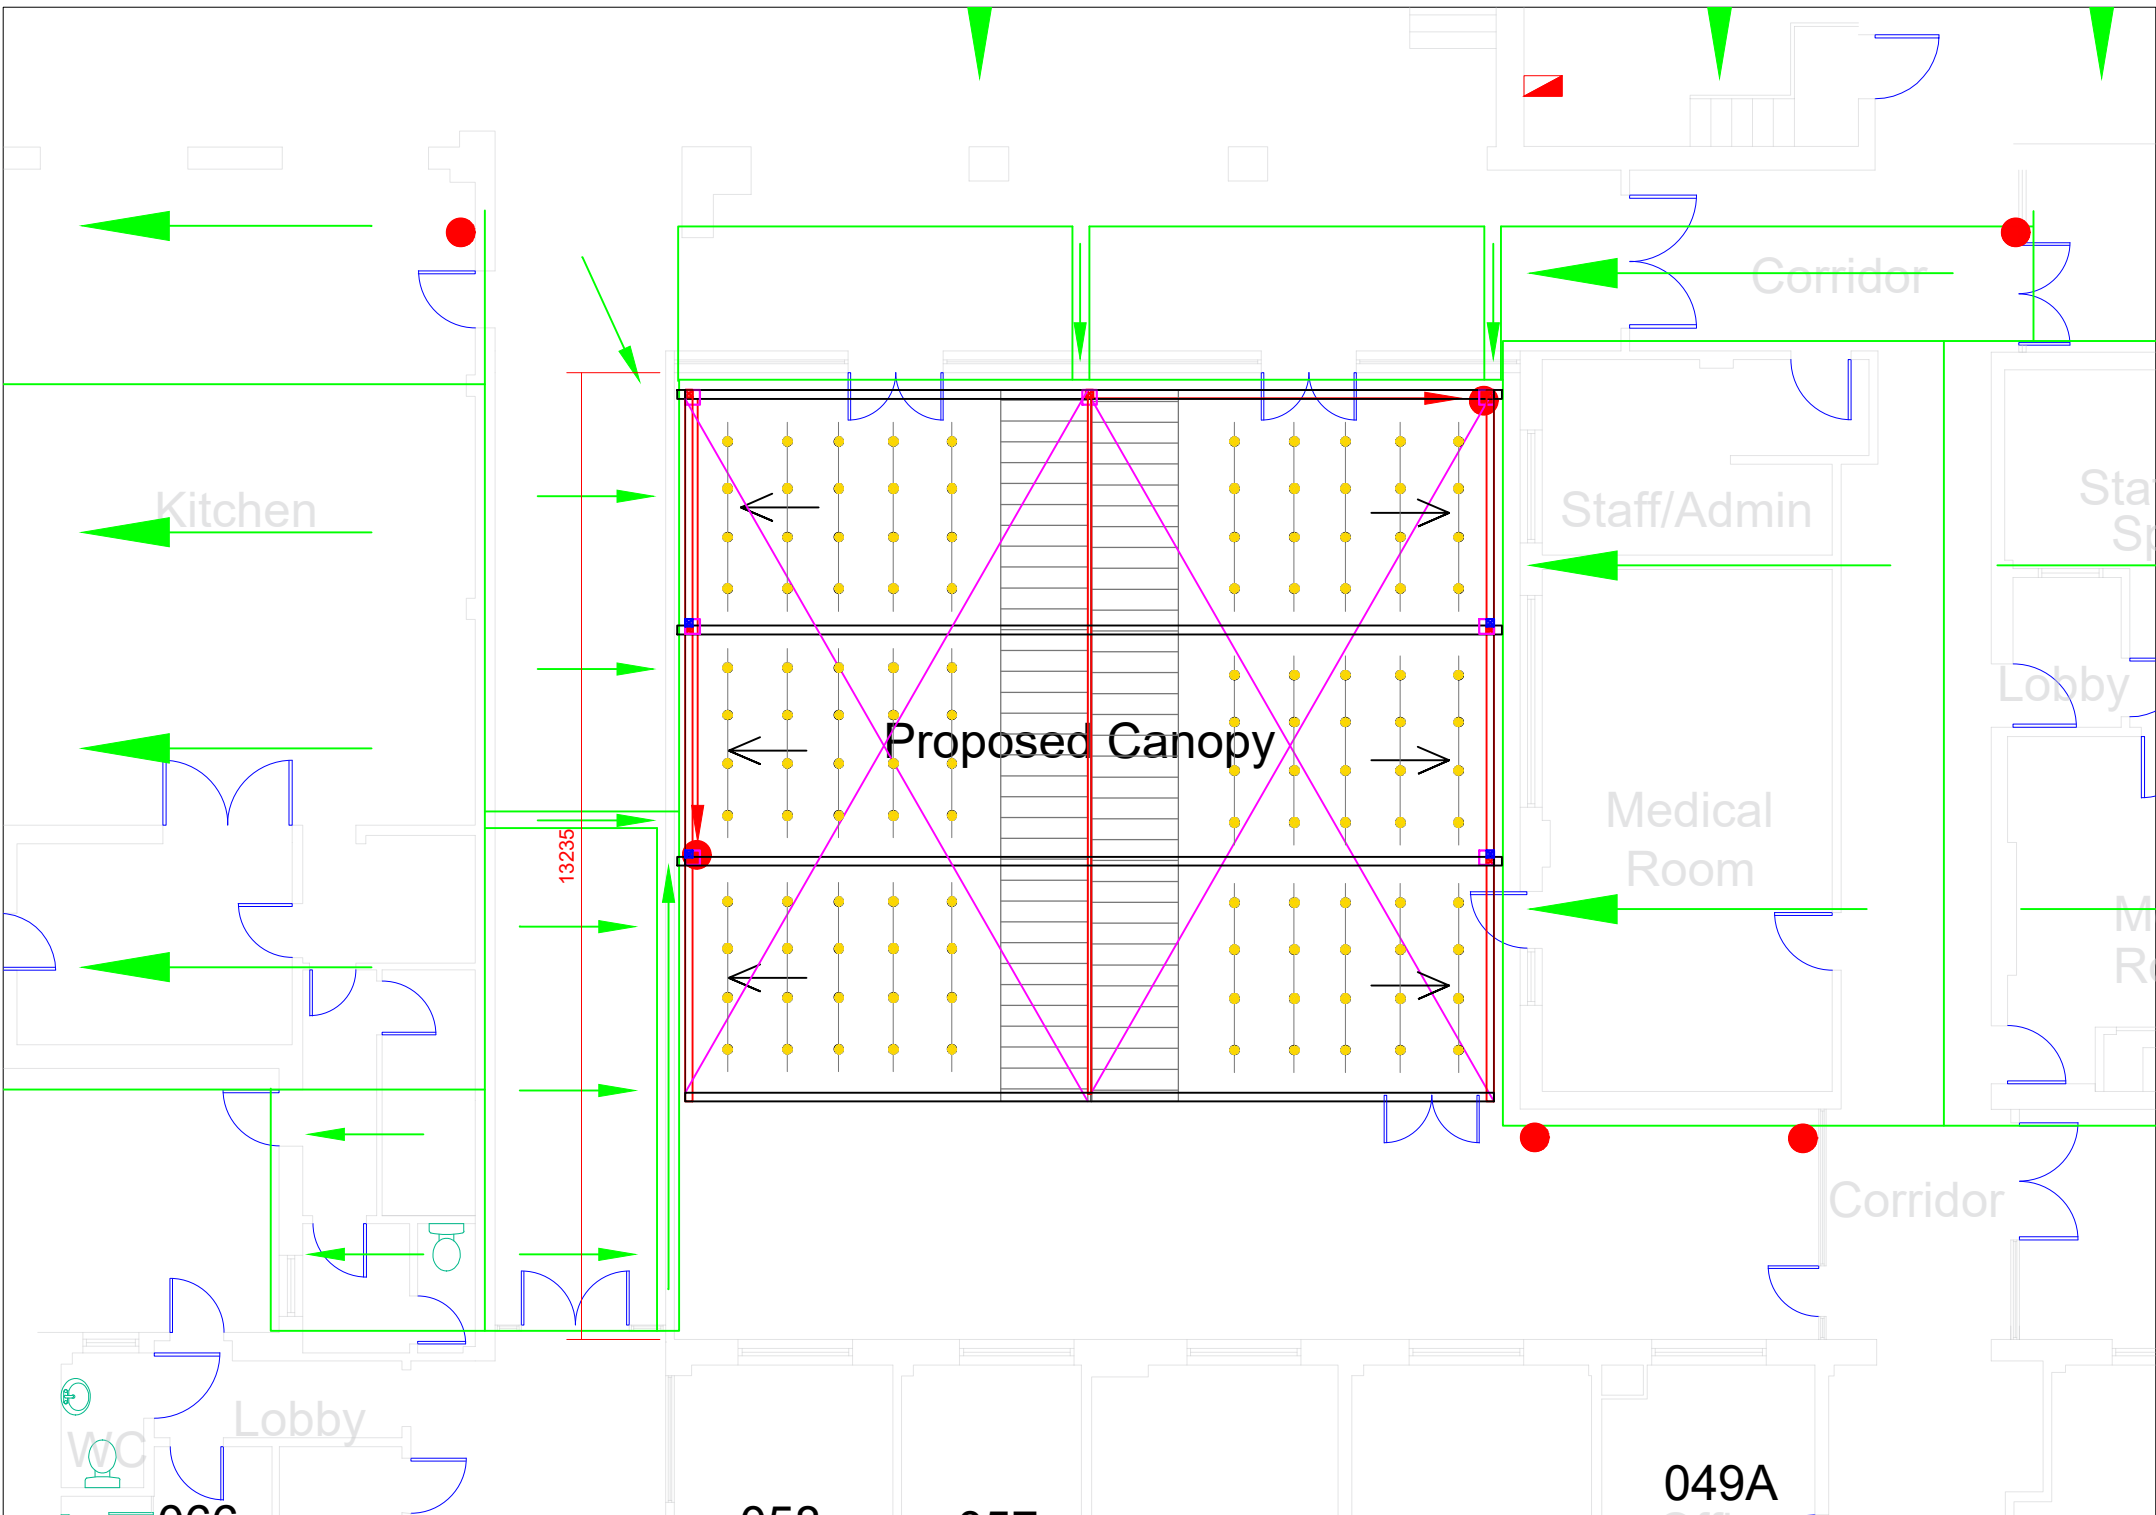

Plan (scale 1 : 100)

NOTES

Notes

I 07.01.21 Initial issue			IMAMA		
REV	DATE	DESCRIPTION	DRN	CHK	APP
EMPLOYER					
CLIENT					
St Phillip Howard Catholic High school Elm Grove Road Barnham Bognor Regis					
PROJECT No: 1082					
PROJECT					
Proposed new canopies to outdoor education areas					
TITLE					
Plans & Elevations					
STATUS		SCALE		SIZE	
Planning		1:100		A1	
ABBOTT Ltd CHARTERED SURVEYORS					
Abbott Surveyors Limited 19 Bowmans Close Steyning West Sussex BN44 3SR			01903 813821 marlyn@abbottsveyors.com TELEPHONE EMAIL		
ALL DIMENSIONS TO BE CHECKED ON SITE - THIS DRAWING IS COPYRIGHT THIS DESIGN IS BY ABBOTT SURVEYORS LIMITED GIVING THE DESIGN INTENT RESPONSIBILITY IS TRANSFERRED IF ANY ALTERATION IS MADE TO THIS DESIGN.					
DWG. No: 1082/PL-002				REV:	