

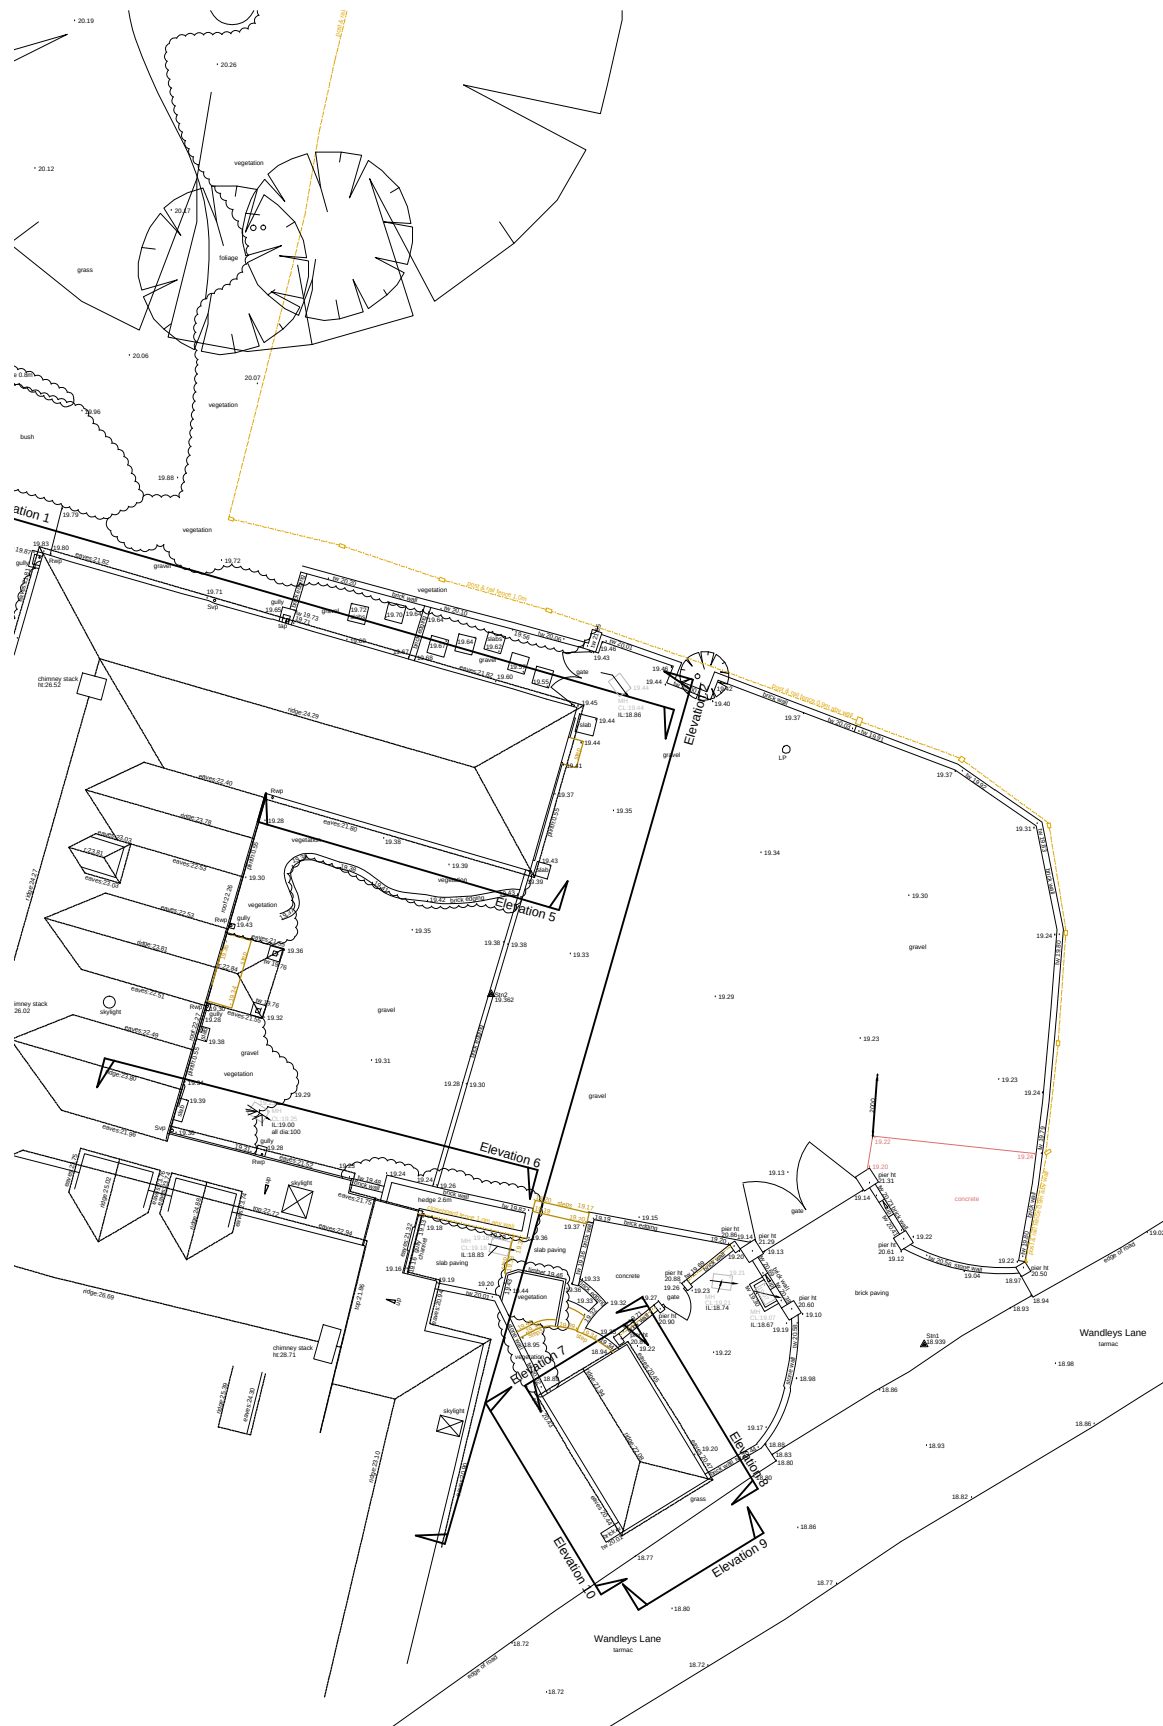
 


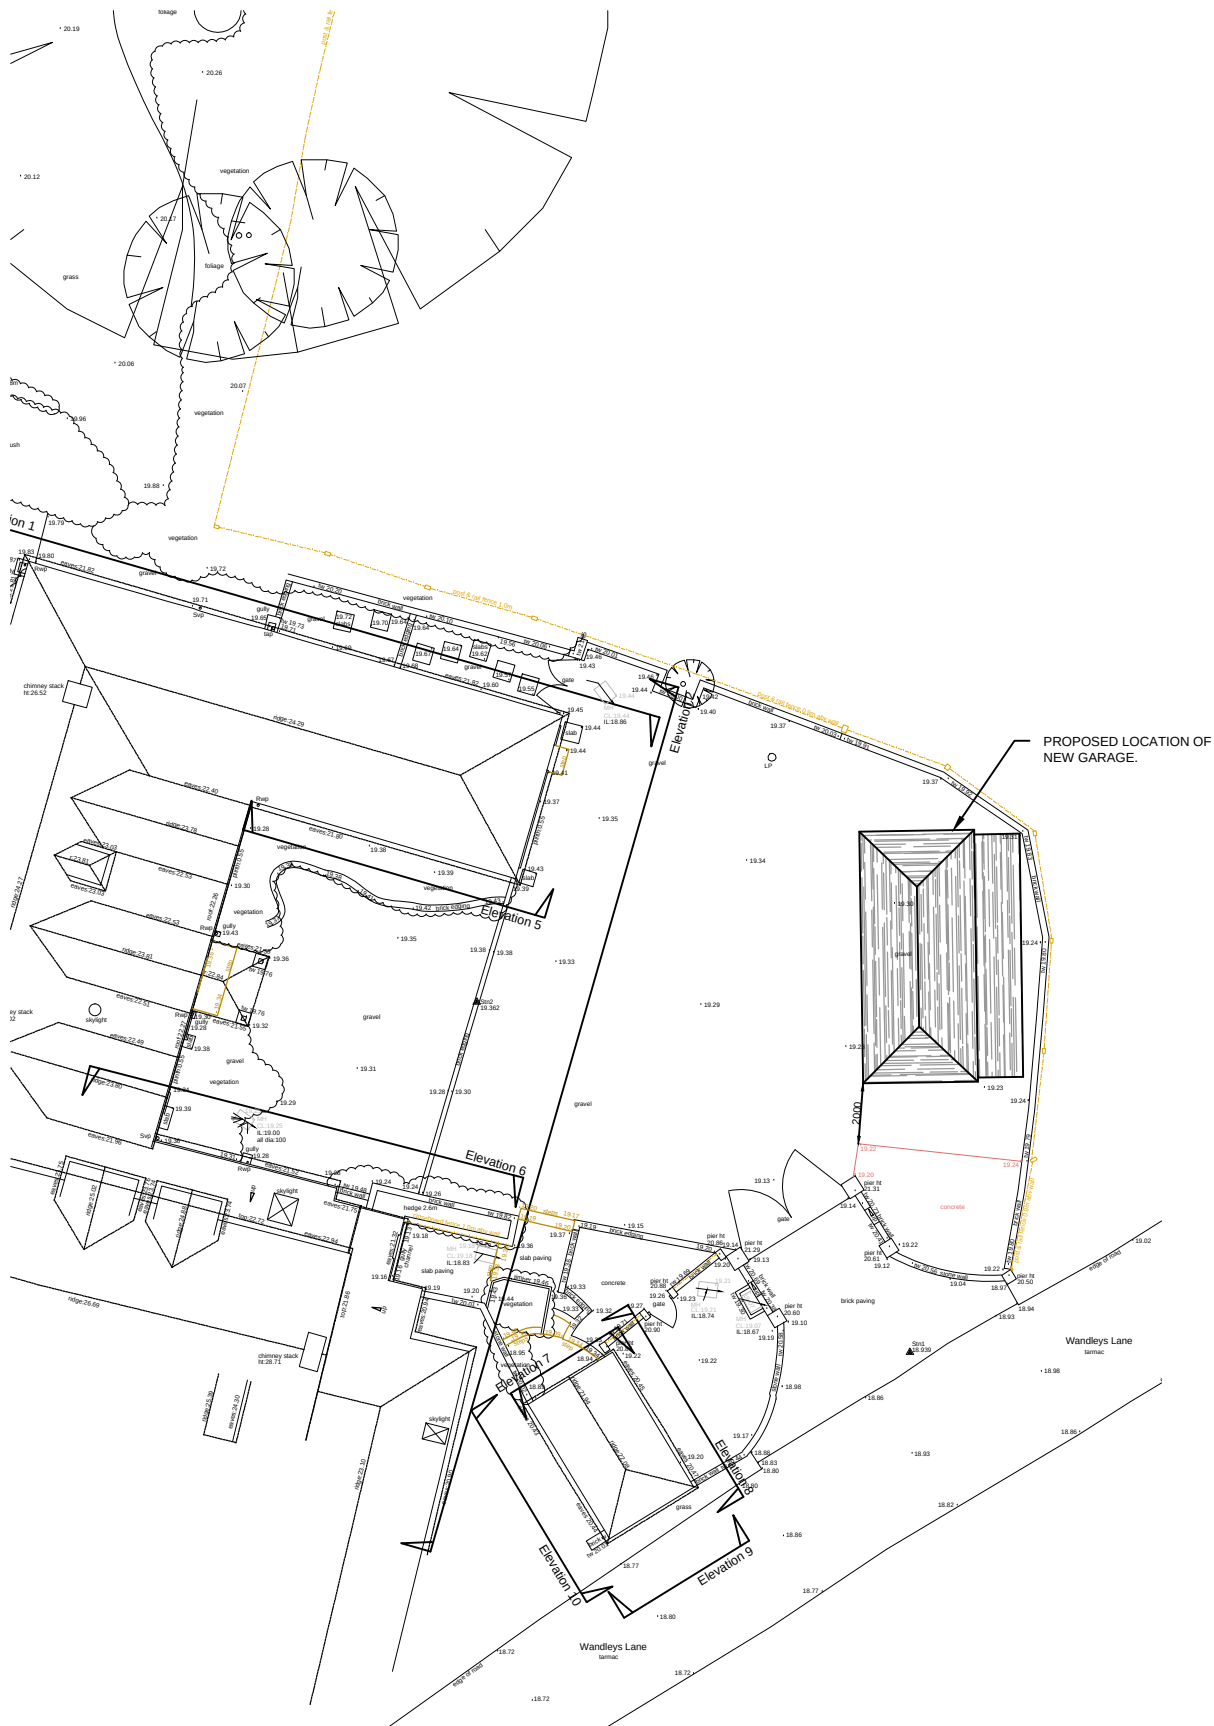

EXISTING SITE PLAN - 1:250

 

PROPOSED SITE PLAN - 1:250

THIS DRAWING IS INDICATIVE ONLY AND MUST NOT BE RELIED UPON FOR CONSTRUCTION - UNLESS THE DRAWING IS NAMED AS 'CONSTRUCTION'.

ALL DIMENSIONS TO BE CHECKED AND VERIFIED WITH ANY DISCREPANCIES REPORTED TO PHILIPS SURVEYORS LLP.

THIS DRAWING REMAINS THE PROPERTY OF PHILIPS SURVEYORS AND MUST NOT BE COPIED OR REPRODUCED WITHOUT PRIOR WRITTEN PERMISSION.

Rev.	Amendments	Date	Drw.
------	------------	------	------

PS PHILIPS SURVEYORS
BUILDING SURVEYORS, DESIGNERS & CONSULTANTS

PHILIPS SURVEYORS LLP, THE OLD COACH HOUSE, 78 LOWER STREET, PULBOROUGH, WEST SUSSEX, RH20 2AA
TEL 01798 873222 FAX 01798 873444
EMAIL info@philips-surveyors.co.uk
www.philipscharteredsurveyors.co.uk



CLIENT:
MRS TAMSIN LE MAY
BARNCROFT, WANDLEYS LANE, EASTERGATE,
WEST SUSSEX. PO20 3SE

PROJECT:
BARNCROFT, WANDLEYS LANE, EASTERGATE,
WEST SUSSEX. PO20 3SE
NEW GARAGE

DRAWING TITLE:
PLANNING
EXISTING & PROPOSED SITE PLAN

DRAWN: MAB	JOB NO: BC2021	SCALE: @A3
CHECKED: POW	DRAWING NO:	REV:
DATE: JAN 2022	G-SP1	
© PHILIPS SURVEYORS LLP.		