


Copyright. All rights have been asserted under the Design, Patents, & Copyright Act 1988. This drawing shall not be reproduced without the prior approval of 3D Architecture Limited.

Do NOT scale from this drawing. Contractor to CHECK all dimensions & report any discrepancies. All works and materials used are to fully comply with ALL standards as required by the relevant Trade Associations, British Standards, Codes of Practice, Manufacturers Specifications (BSA Certification, etc). All works to be carried out fully in accordance with any Engineer's Calculations, Details, & Instructions, as and where applicable.

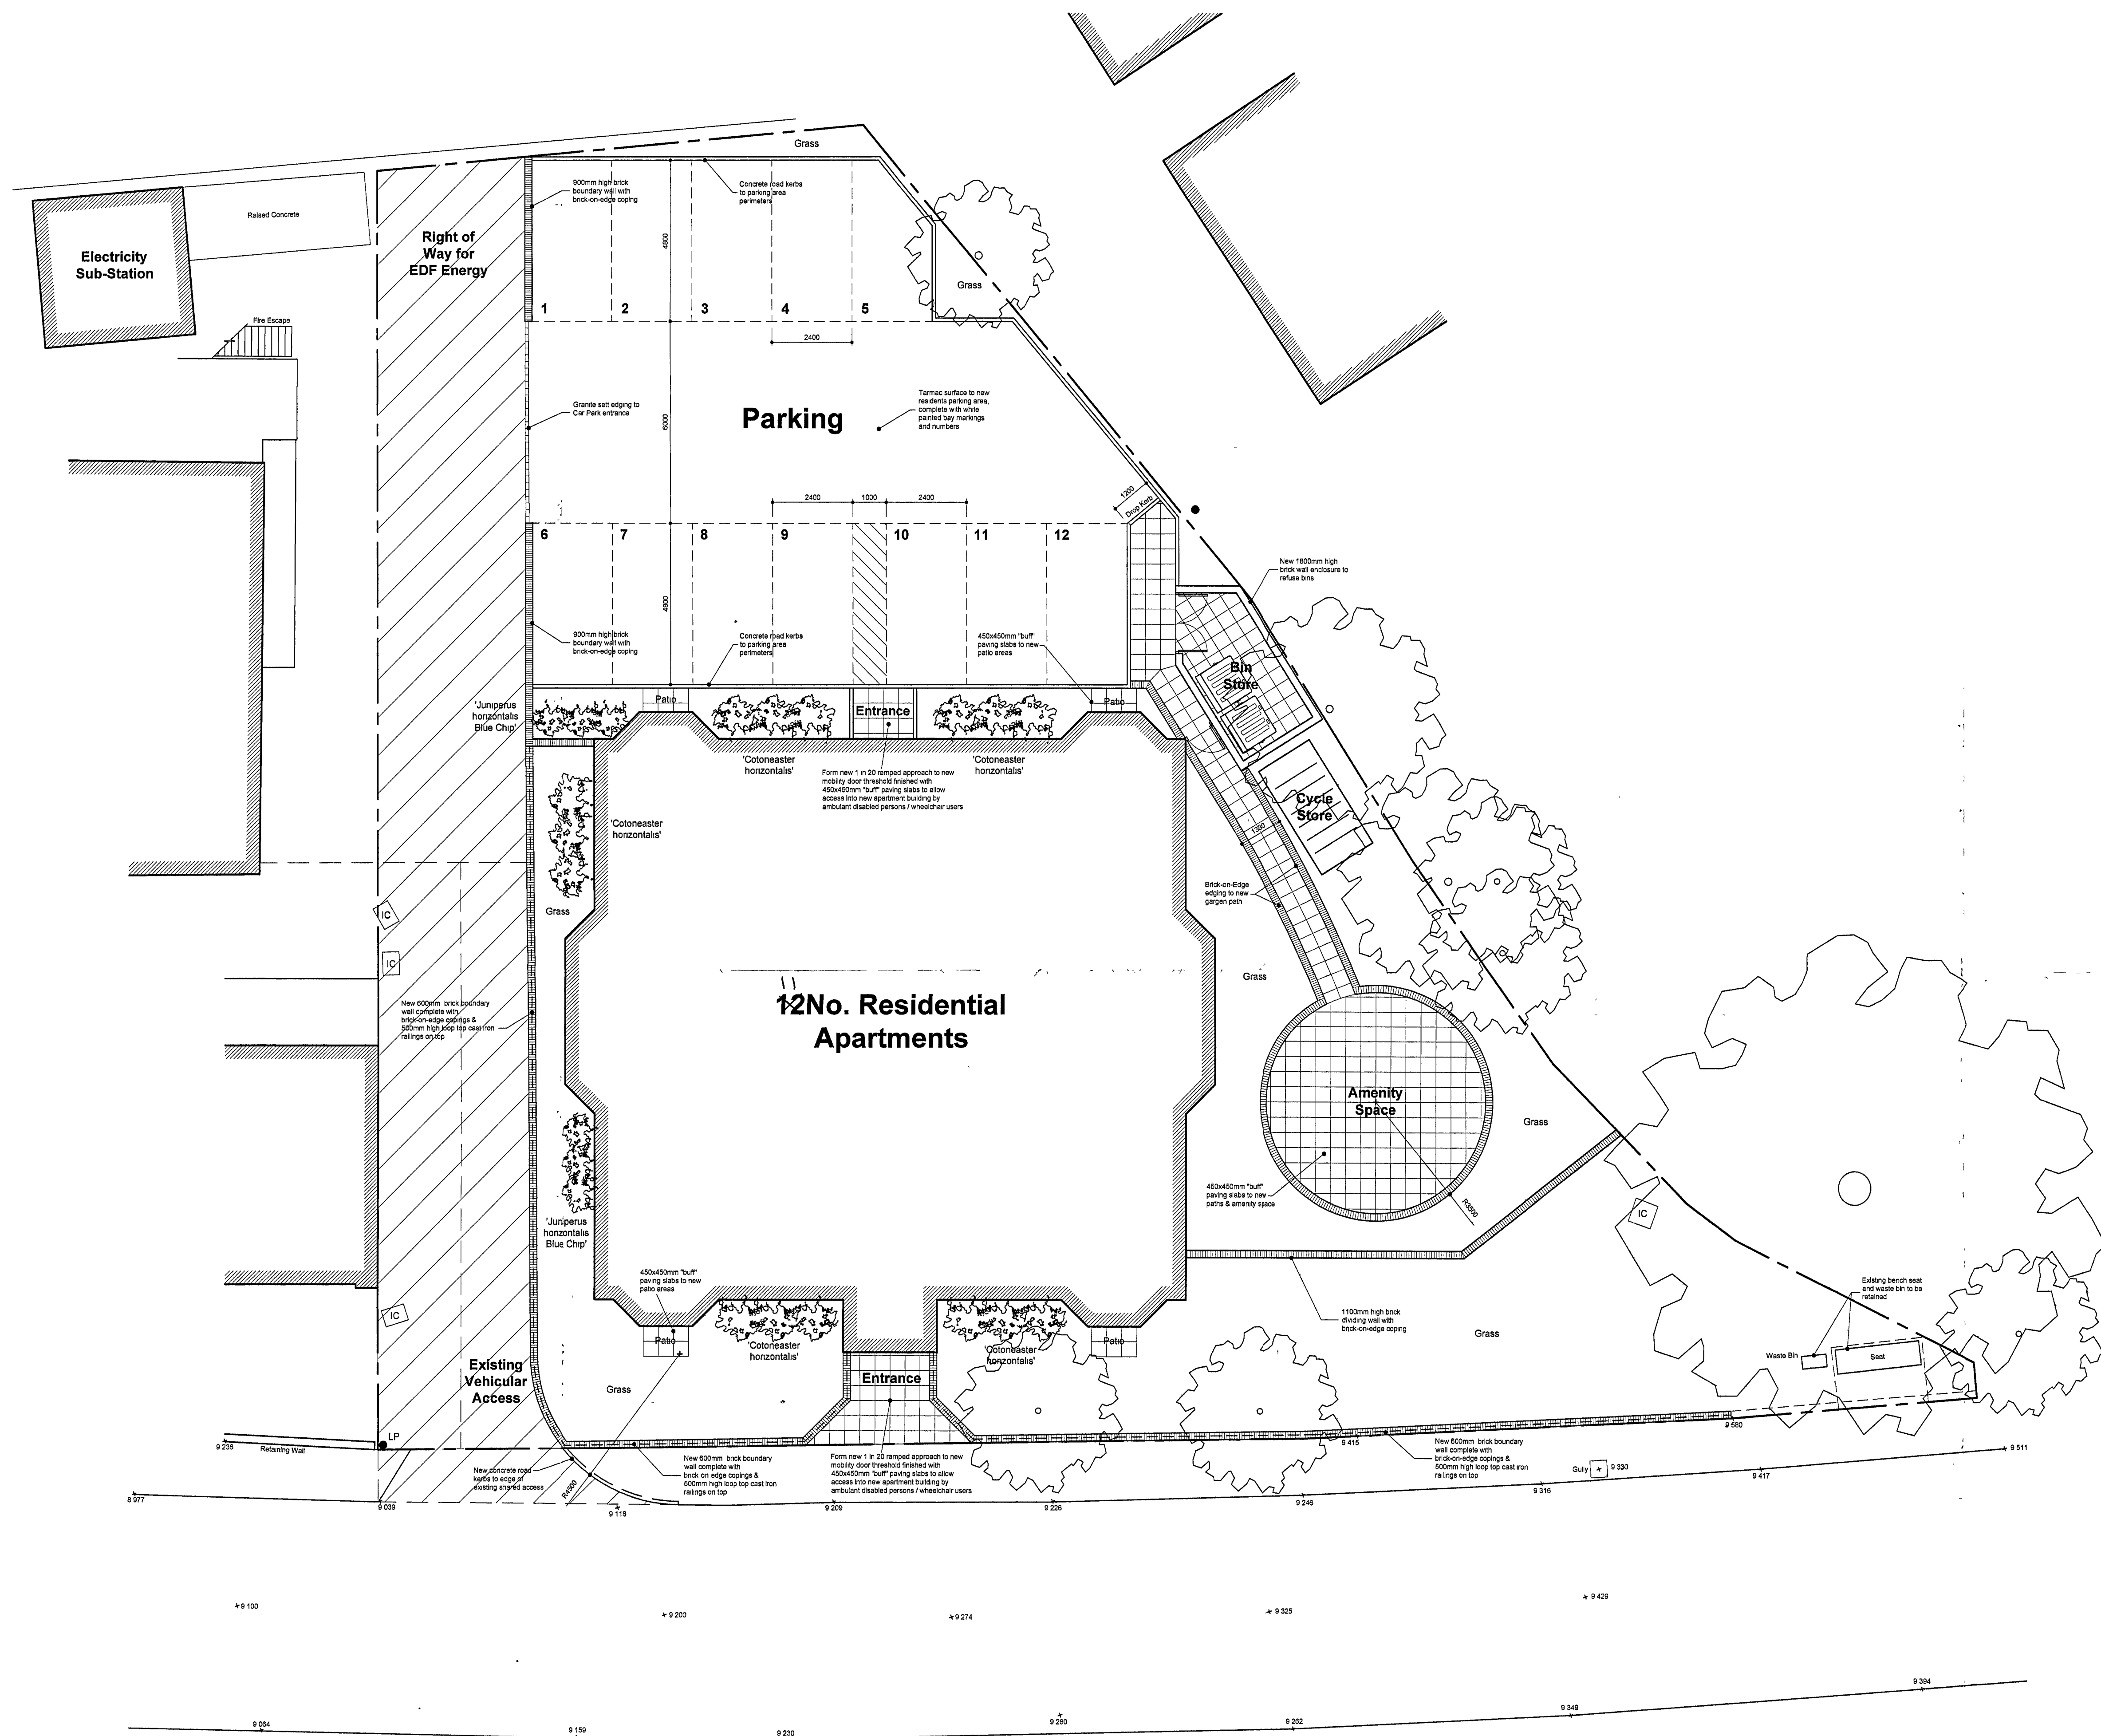

Layout - Scale 1:100

ARUN DISTRICT COUNCIL			
Nc.	BN	40	06
RECEIVED 25.8.06.			

Rev B 13 07 08 - Updated to include client comments ANH
Rev A 11 07 08 - Updated to include client comments ANH

3D Architecture Limited
3D Architecture Limited
26 Wares Road, Uckfield, East Sussex TN22 5TP
Tel 01825 769600 Fax 01825 769600
Email info@3d-architecture.co.uk

CLIENT
Osborn Homes Limited

PROJECT
Proposed New Build Apartment Block
at Lake Lane Garage, Barnham,
West Sussex

DRAWING TITLE

PROPOSED SITE PLAN

SCALE	DATE	DRAWN BY
1:100	July 06	A.N.H.
DRAWING NO.	REVISION	
2006 / 043 / BR1	B	