


Copyright: All rights have been asserted under the Design, Patents, & Copyright Act 1988. This drawing shall not be reproduced without the prior approval of 3D Architecture Limited

Do NOT scale from this drawing. Contractor to CHECK all dimensions & report any discrepancies. All works and materials used are to fully comply with ALL standards as required by the relevant Trade Associations, British Standards, Codes of Practice, Manufacturers Specifications (BSA Certification, etc)
All works to be carried out fully in accordance with any Engineer's Calculations, Details, & Instructions, as and where applicable

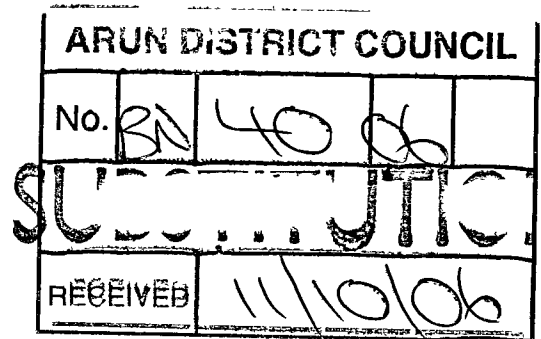


Planting Key:


P1 = 'Juniperus horizontalis' - This is a dwarf shrub spreading widely and eventually forming carpets of horizontal branches and grey/green foliage. It is especially useful as ground cover growing to a height of 300mm and spreading to 3000mm. The foliage turns purple in winter.

P2 = 'Coloneaster horizontalis' - Cotoneasters are fine plants with attractive flowers in late spring and early summer, but they are mainly grown for their brilliant displays of berries and bright leaf tints in autumn. It is popular for the characteristic herringbone pattern of its stems, which develop a decorative basketwork across the ground growing to a height of 500mm and spreading to 1800mm.

P3 = Prunus Serrula "Fruicosa Globosa" (Cherry)

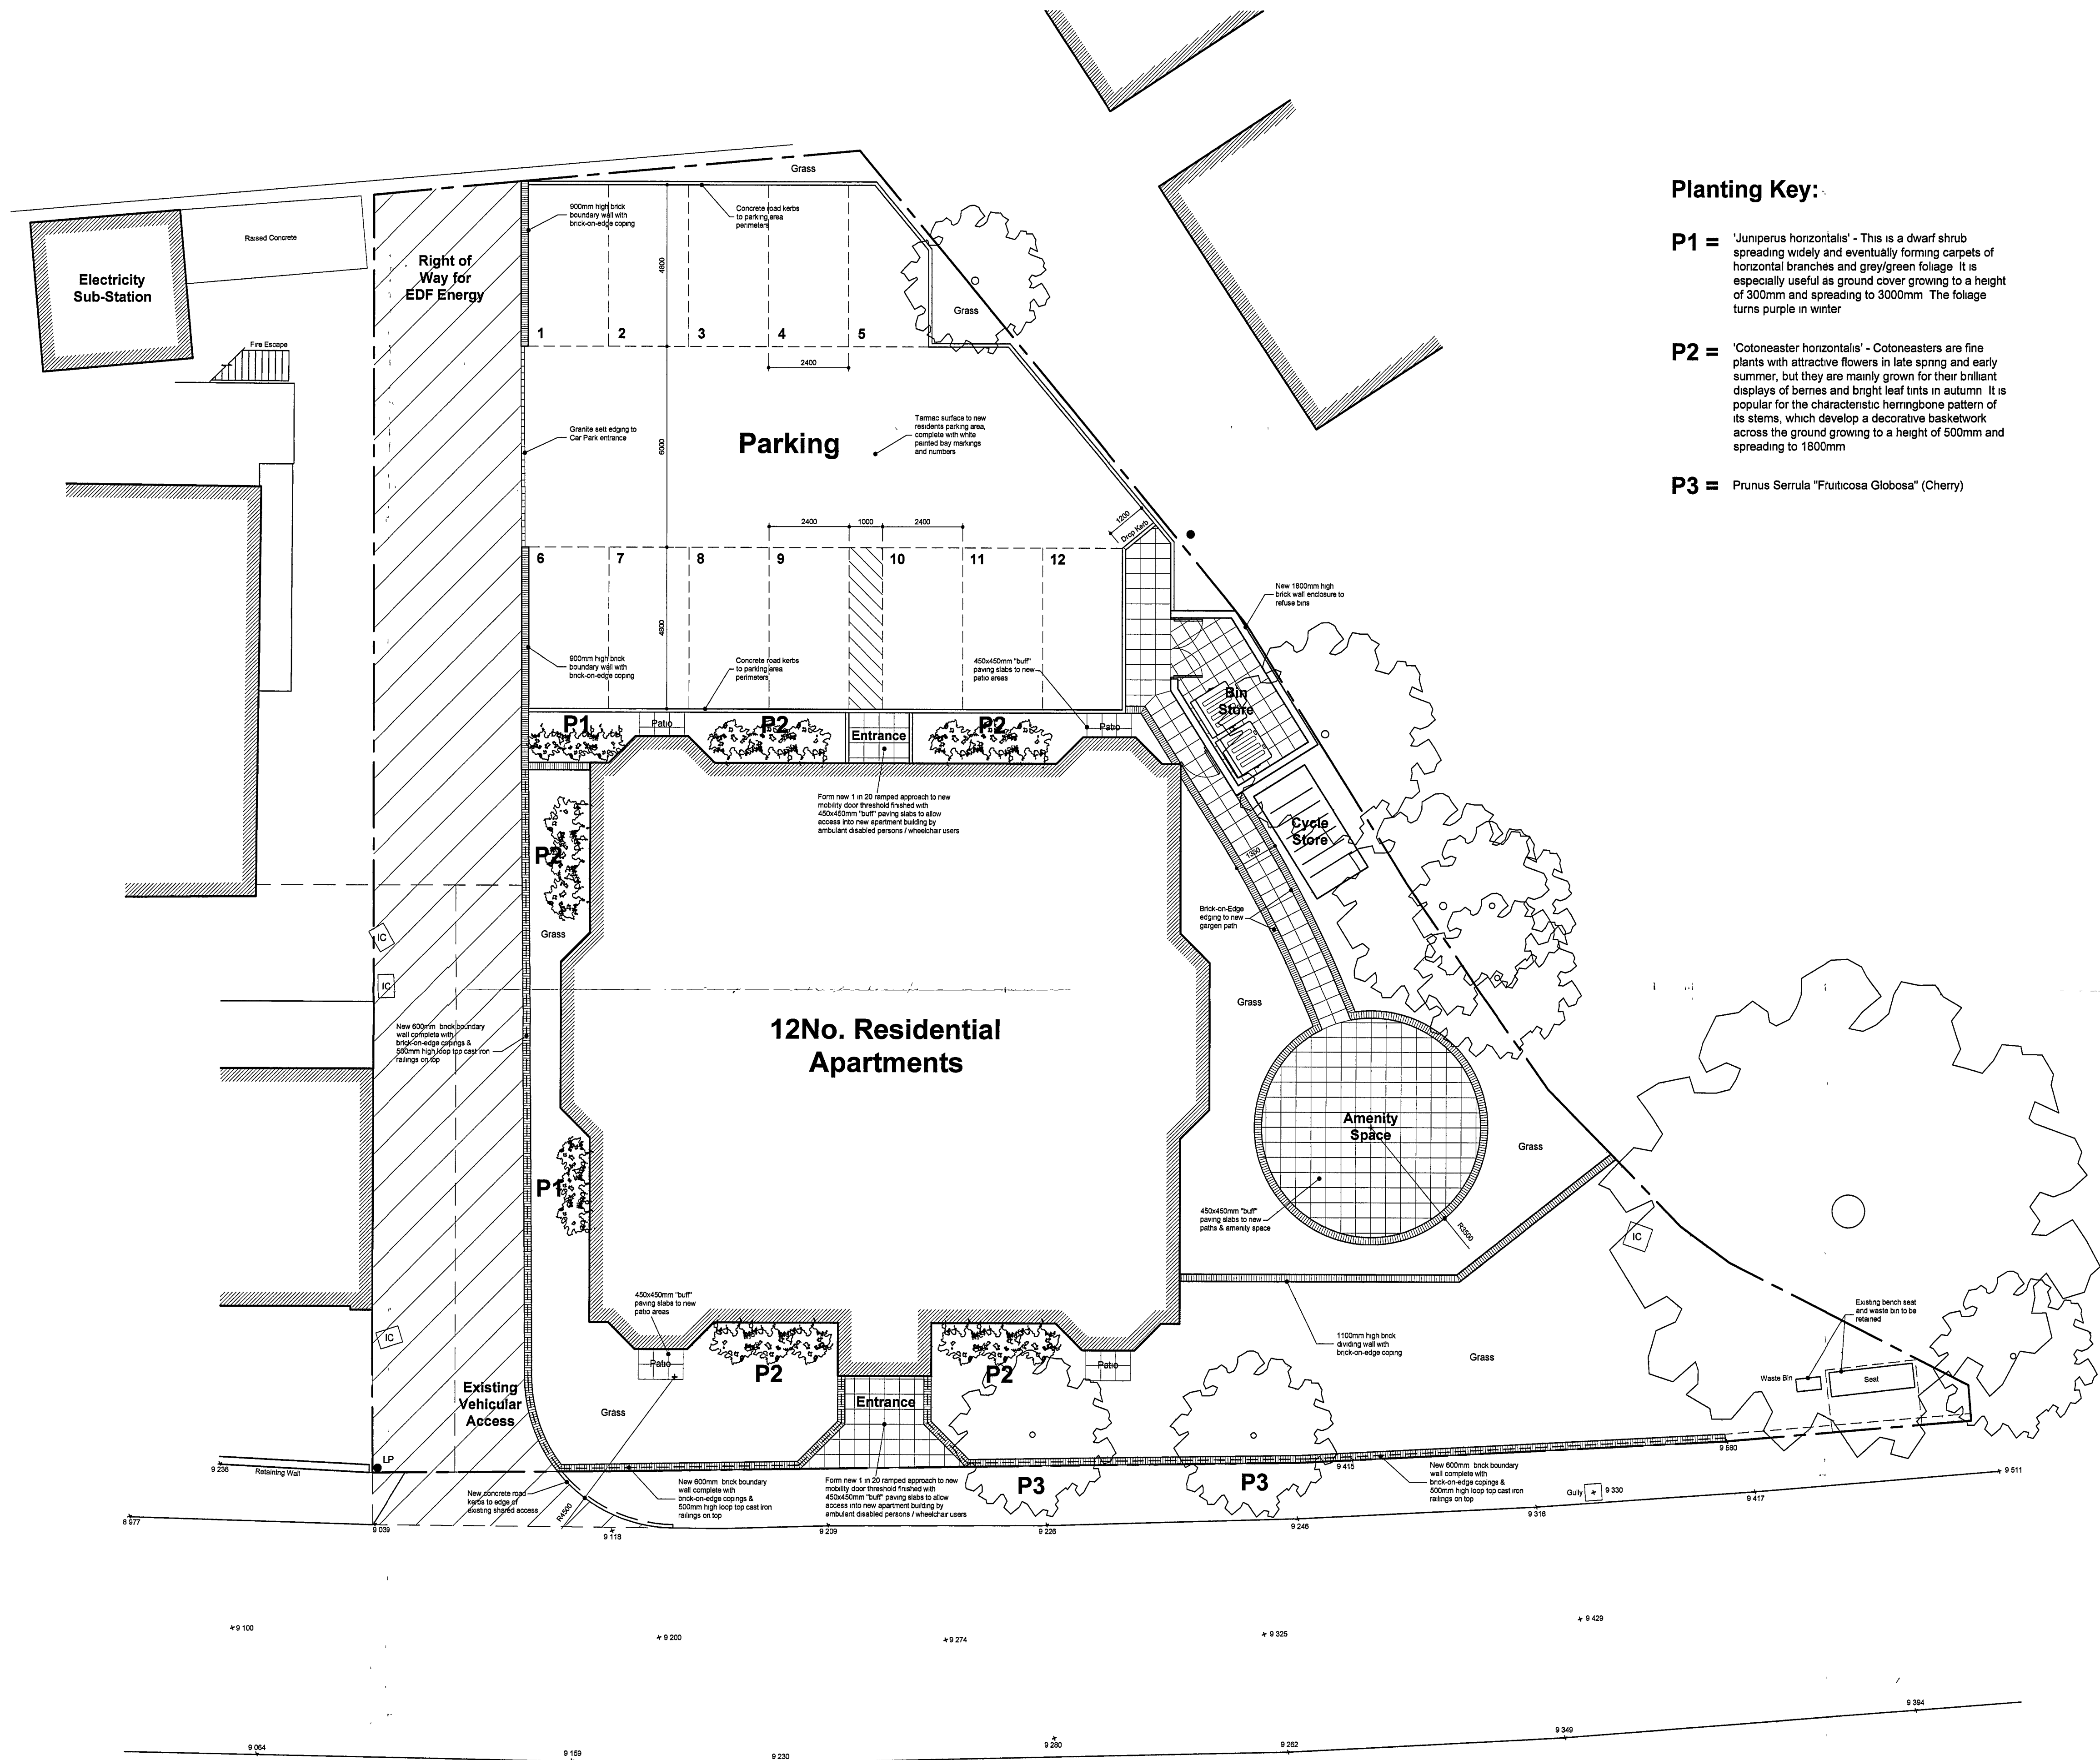

Rev D 10 10 06 - Cherry Tree labels added ANH
Rev C 20 09 06 - Plant heights & spreads added ANH
Rev B 13 07 06 - Updated to include client comments ANH
Rev A 11 07 06 - Updated to include client comments ANH

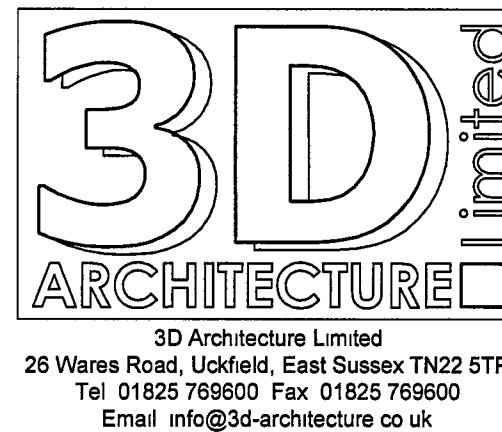

CLIENT

Osborn Homes Limited

PROJECT

Proposed New Build Apartment Block at Lake Lane Garage, Barnham, West Sussex

DRAWING TITLE

PROPOSED SITE PLAN

SCALE	DATE	DRAWN BY
1:100	July 06	ANH
DRAWING NO	REVISION	
2006 / 043 / BR1	D	