
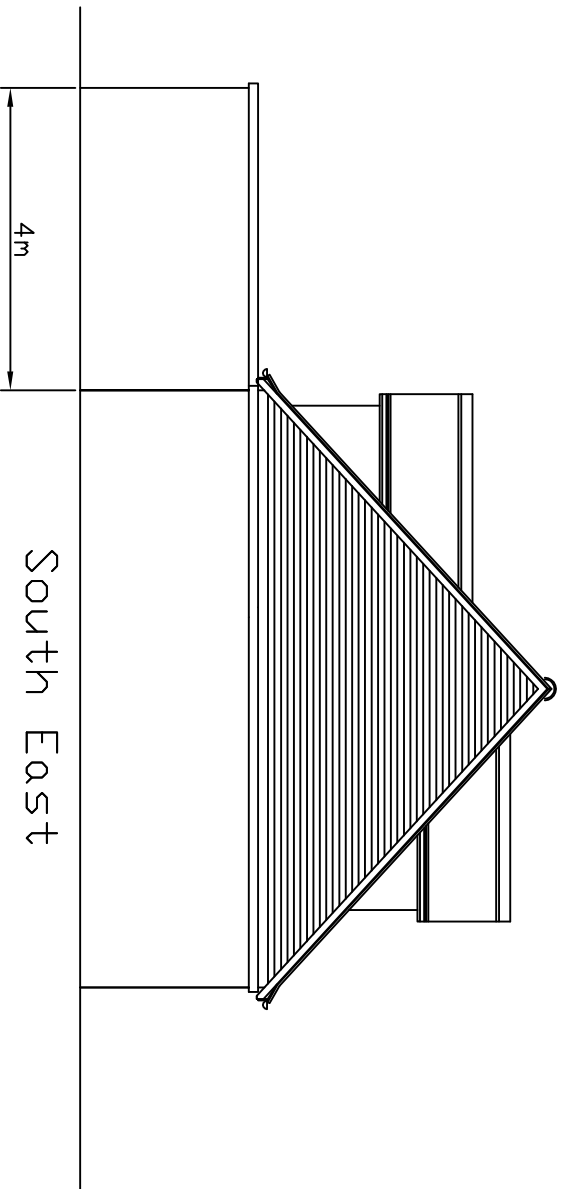
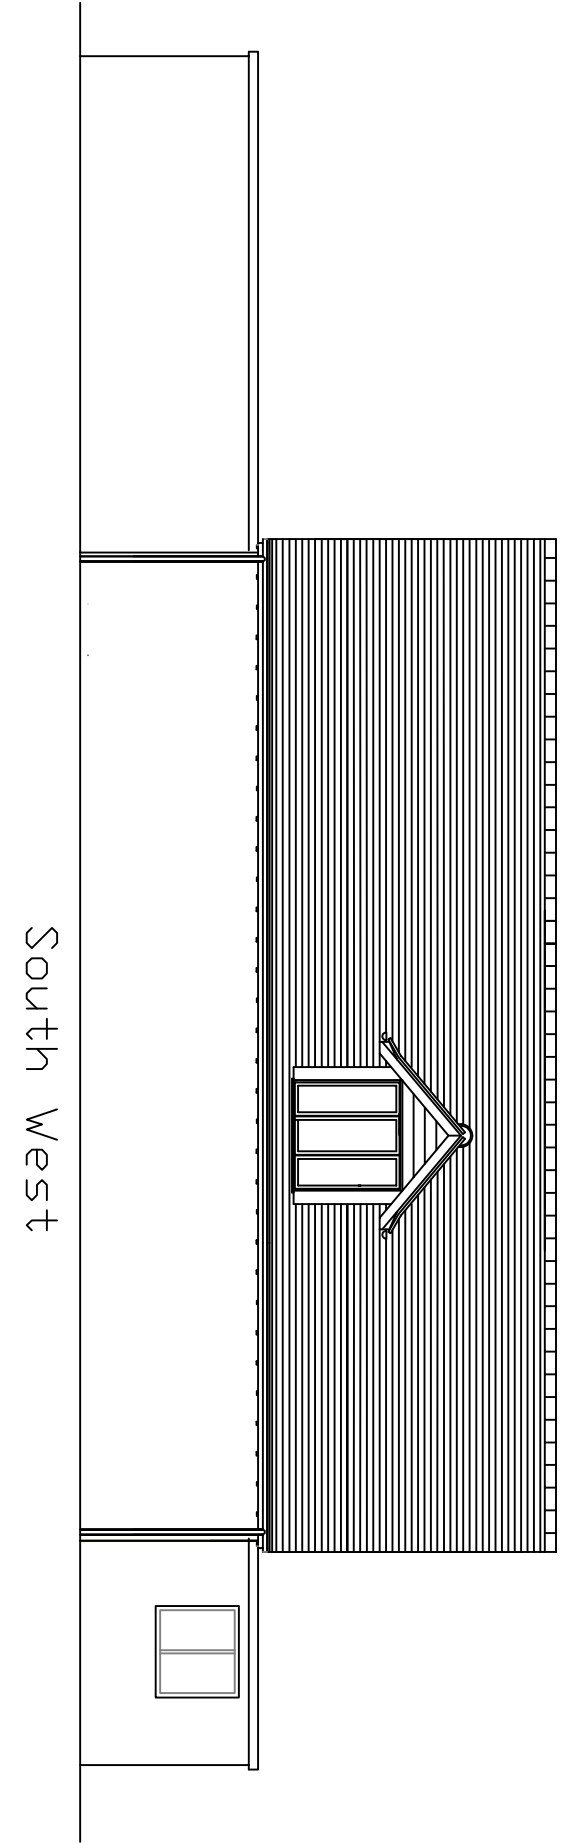
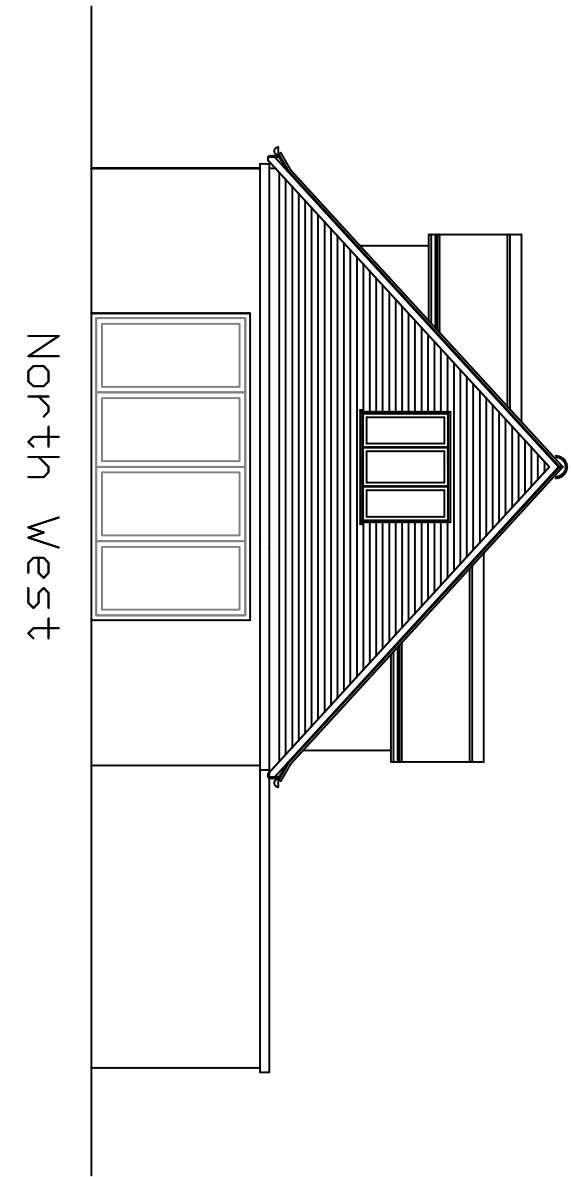
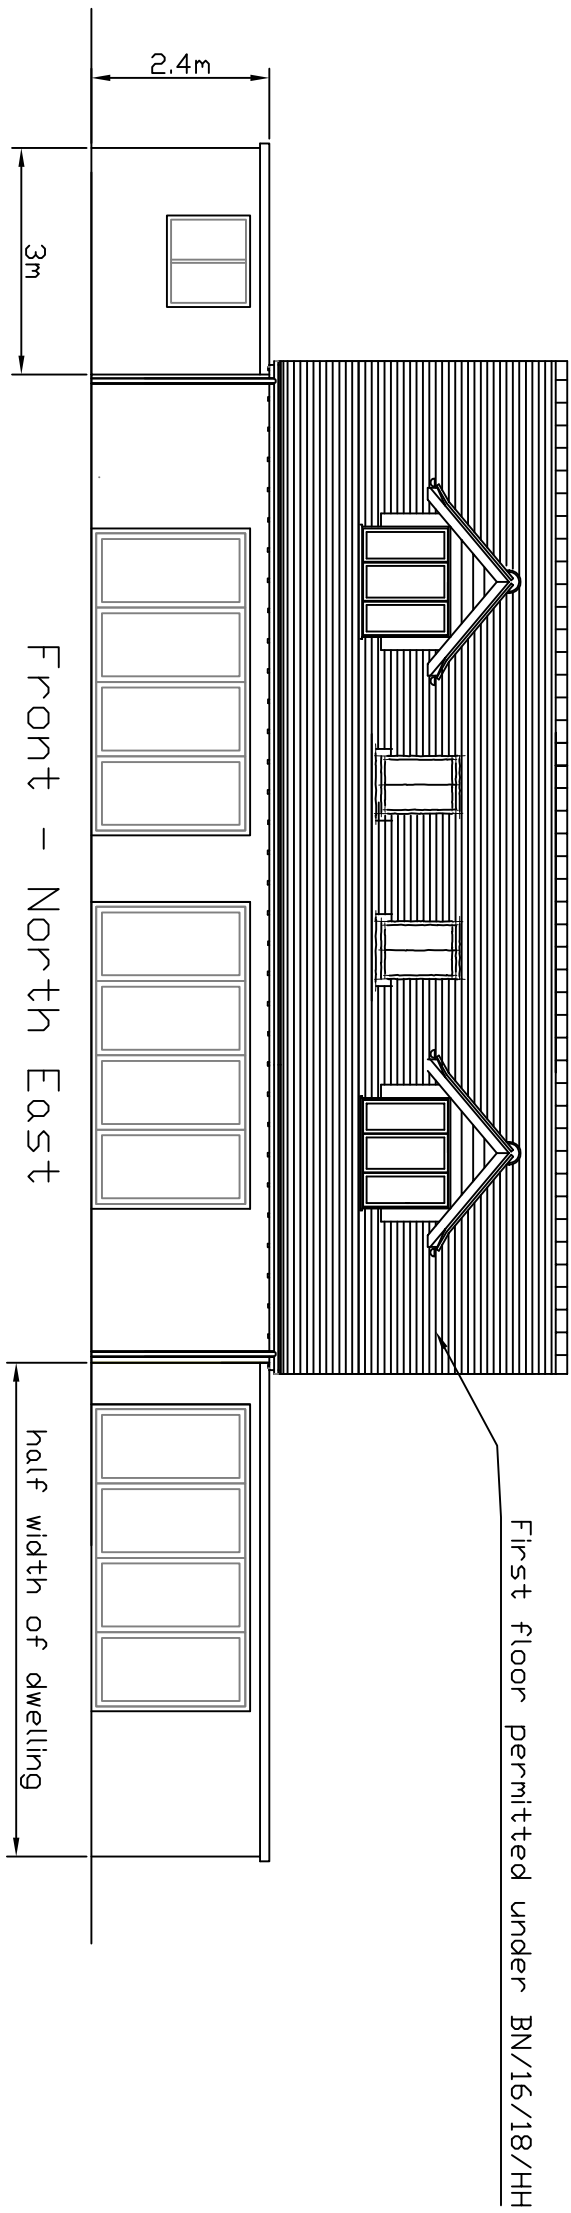
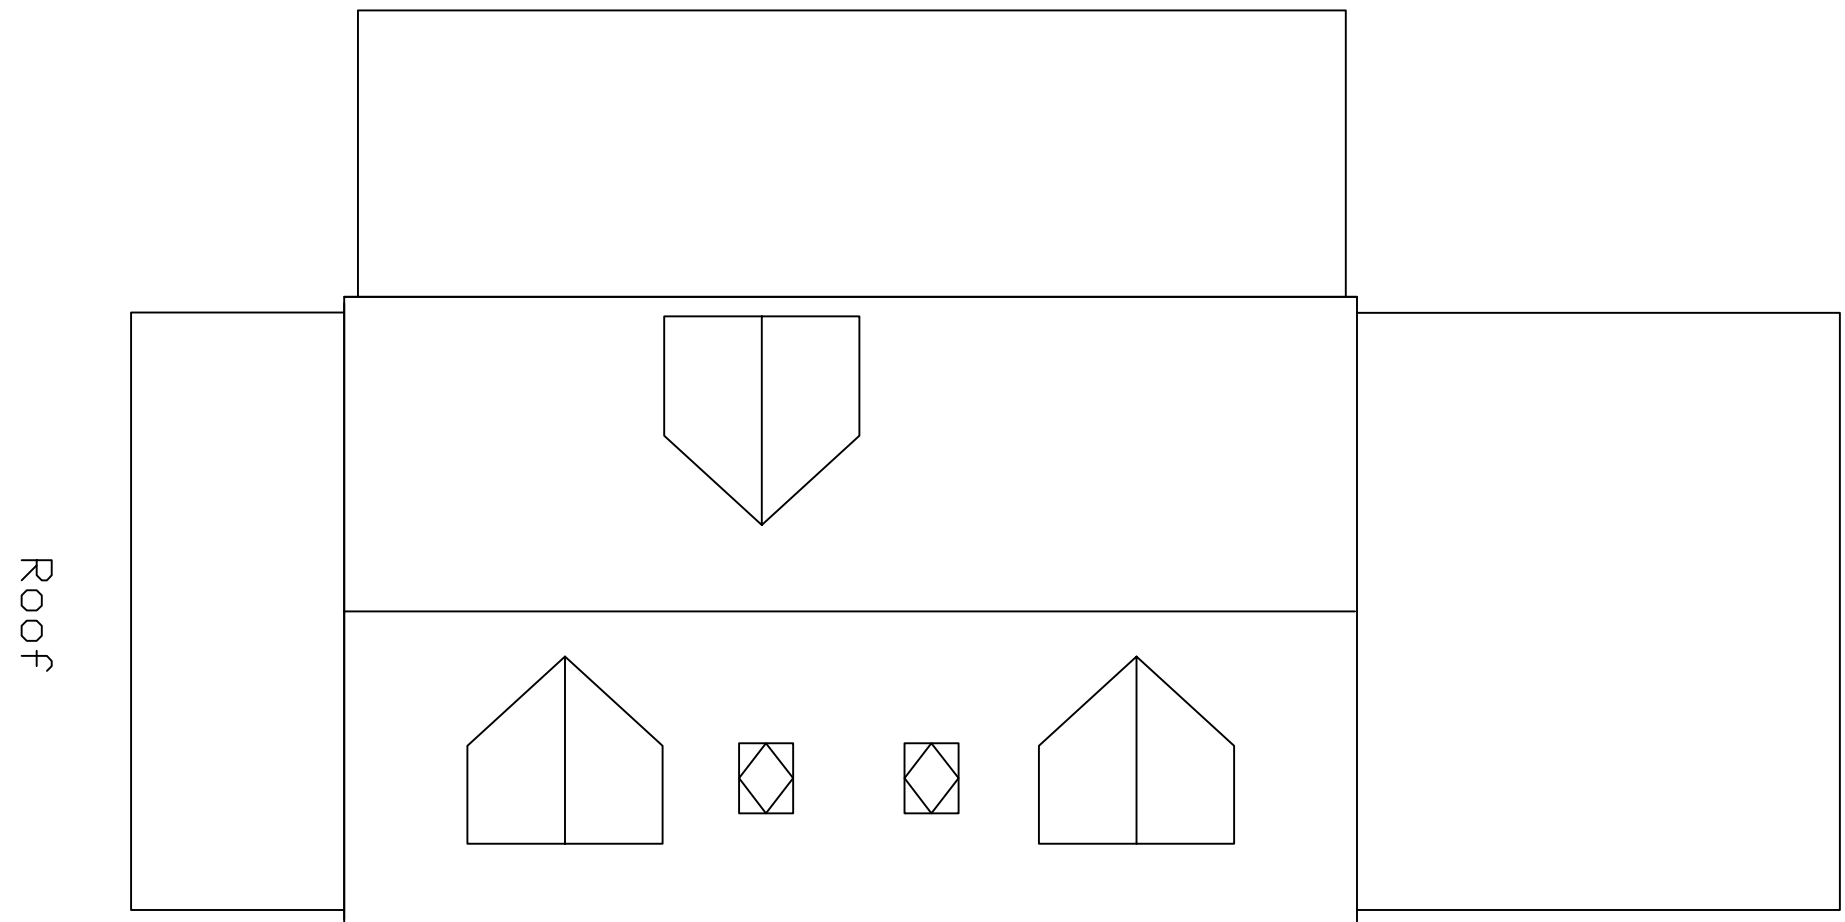
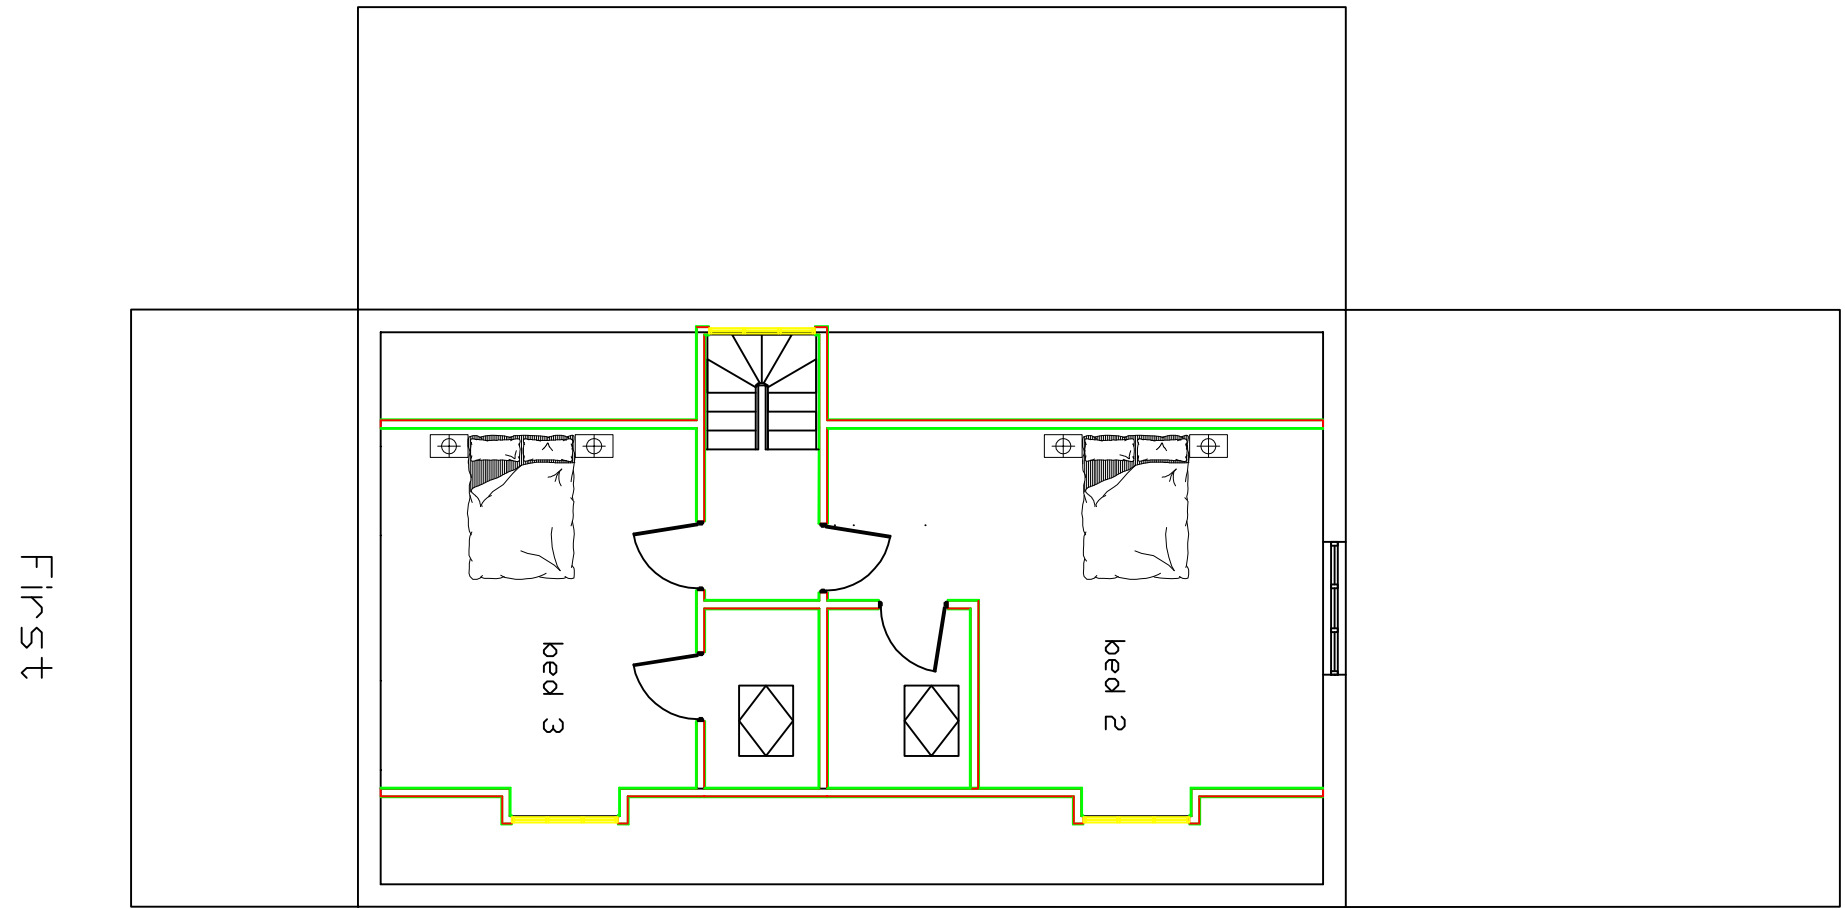


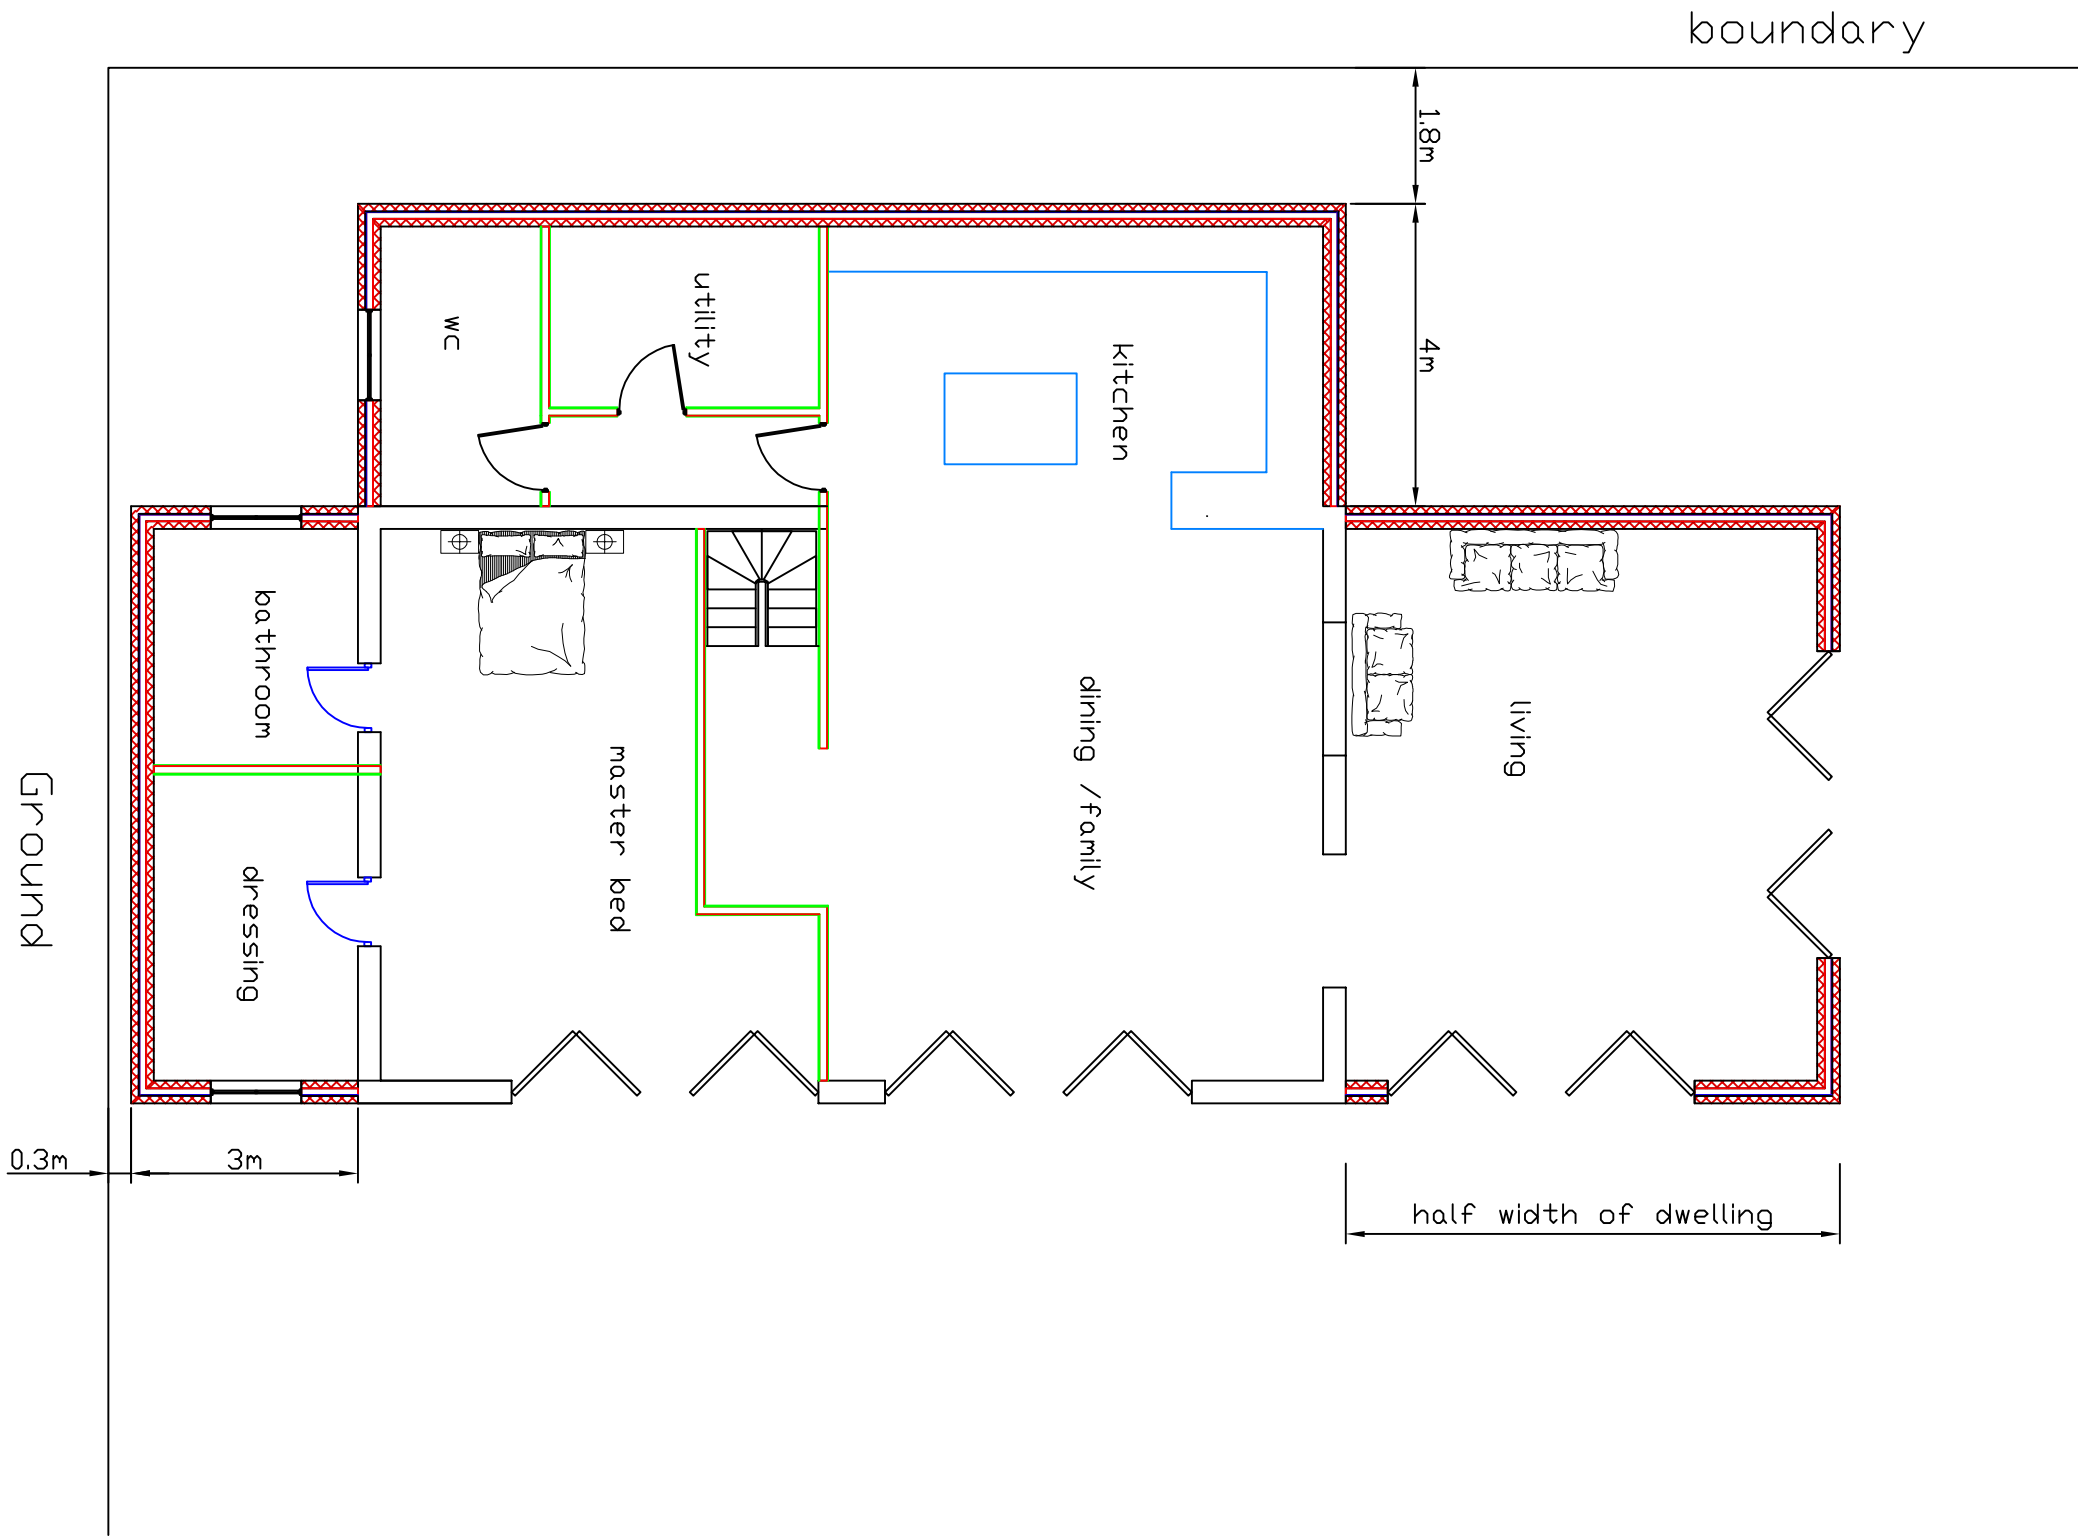

CLIENT	PROJECT	TITLE	STATUS	DRAWN BY	REVIEWED BY
D KEET	MEADOW VIEW BARNHAM	PROPOSED PD EXTENSIONS - PROPOSED FLOOR PLANS & ELEVATIONS	PLANNING	SJ	SJ
			DATE	SCALE	DRAWING NUMBER
			05.07.18	1:100 @ A1	16