



This drawing is not to be scaled except for planning purposes. The architect is to be informed of any errors before work proceeds. The general contractor is responsible for checking all dimensions

Notes

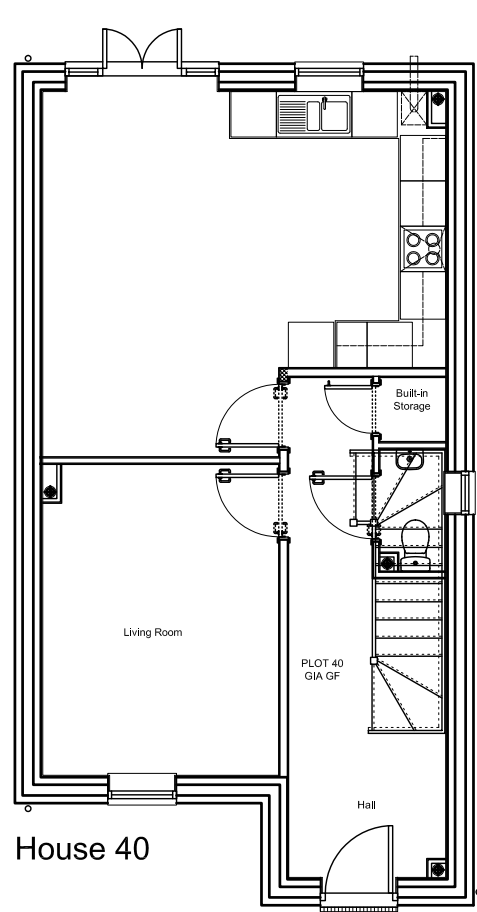


House 40

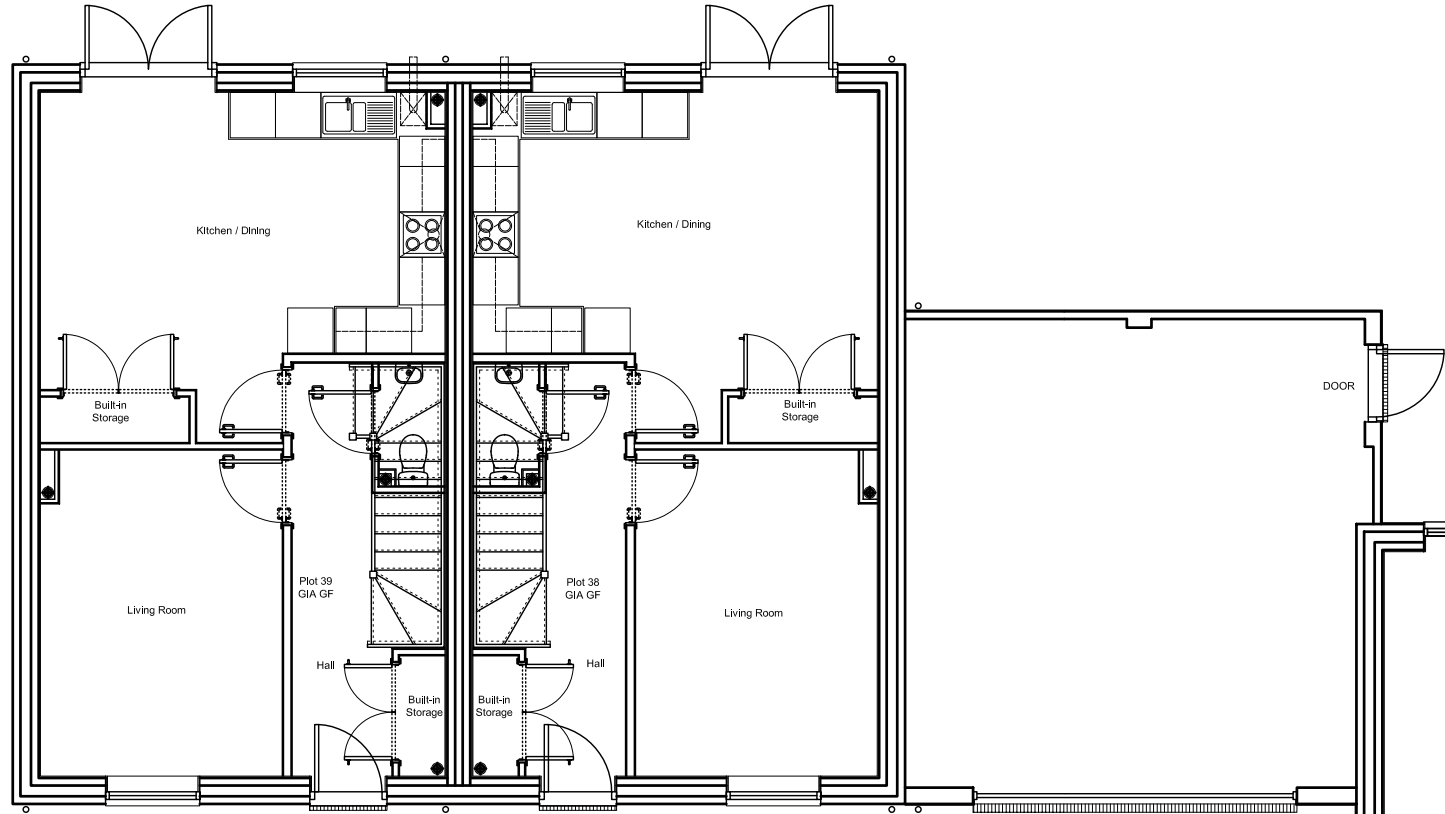

House 39


House 38

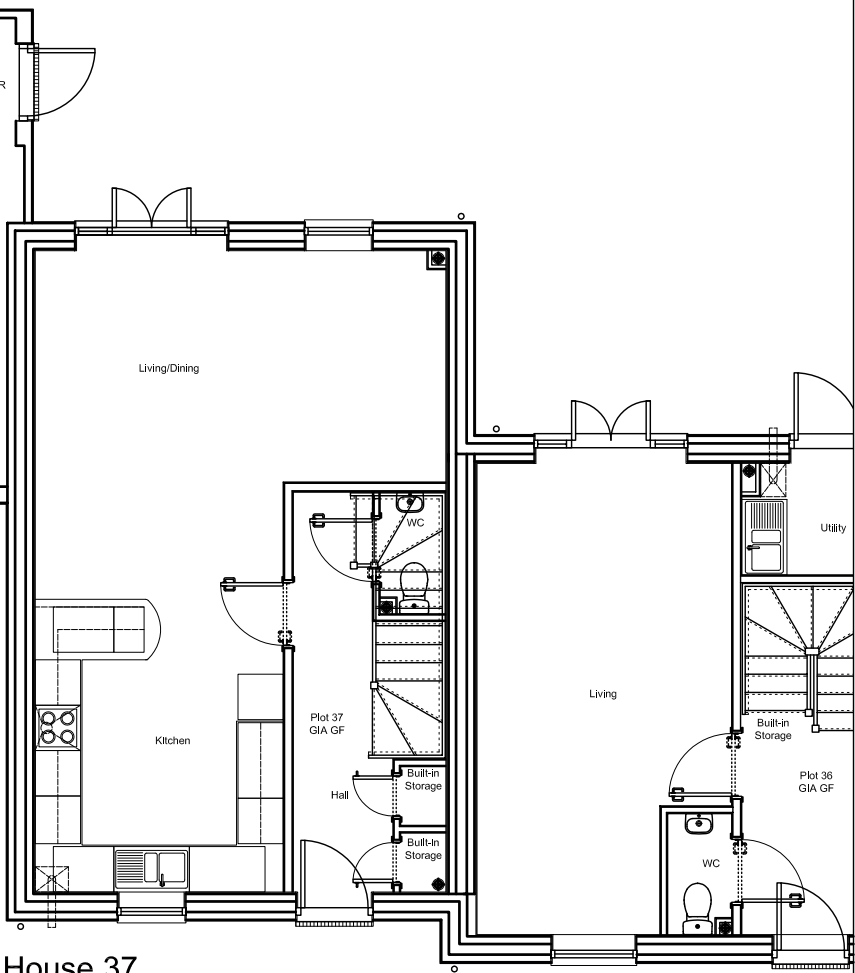

House 37

00	2018-06-26	MD	SH
	First issue.		
Rev	Date + notes	Chkd	

Ground floor plans

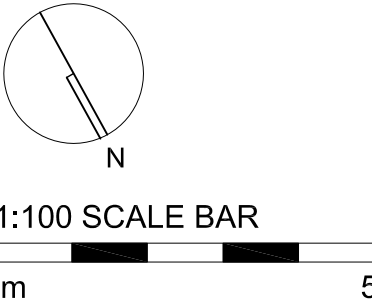

r h partnership architects
30 - 31 Foundry Street Brighton BN1 4AT
T 01273 645220 F 01273 645225
www.rhpartnership.co.uk
brighton@rhpartnership.co.uk

Project
Angel's Nursery
Yapton Road
Barnham

Drawing
Houses 33 to 40
Ground Floor Plans
Part 1

Job Ref	Dwg No	Revision
P0484	44	00
Scale(s)	Size	Drawn
1:100	A3	MD
		Chkd
		SH

Status
Planning