

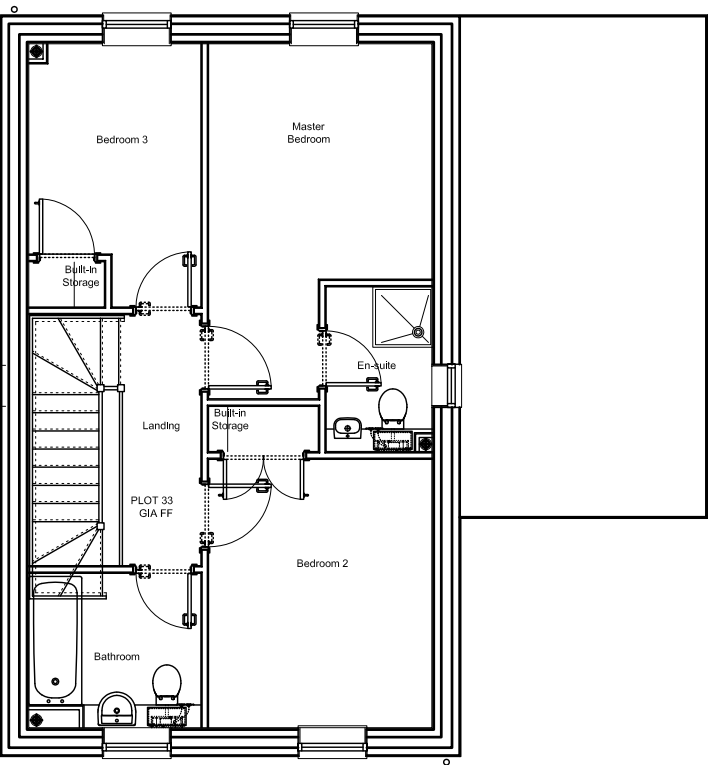


This drawing is not to be scaled except for planning purposes. The architect is to be informed of any errors before work proceeds. The general contractor is responsible for checking all dimensions

Notes

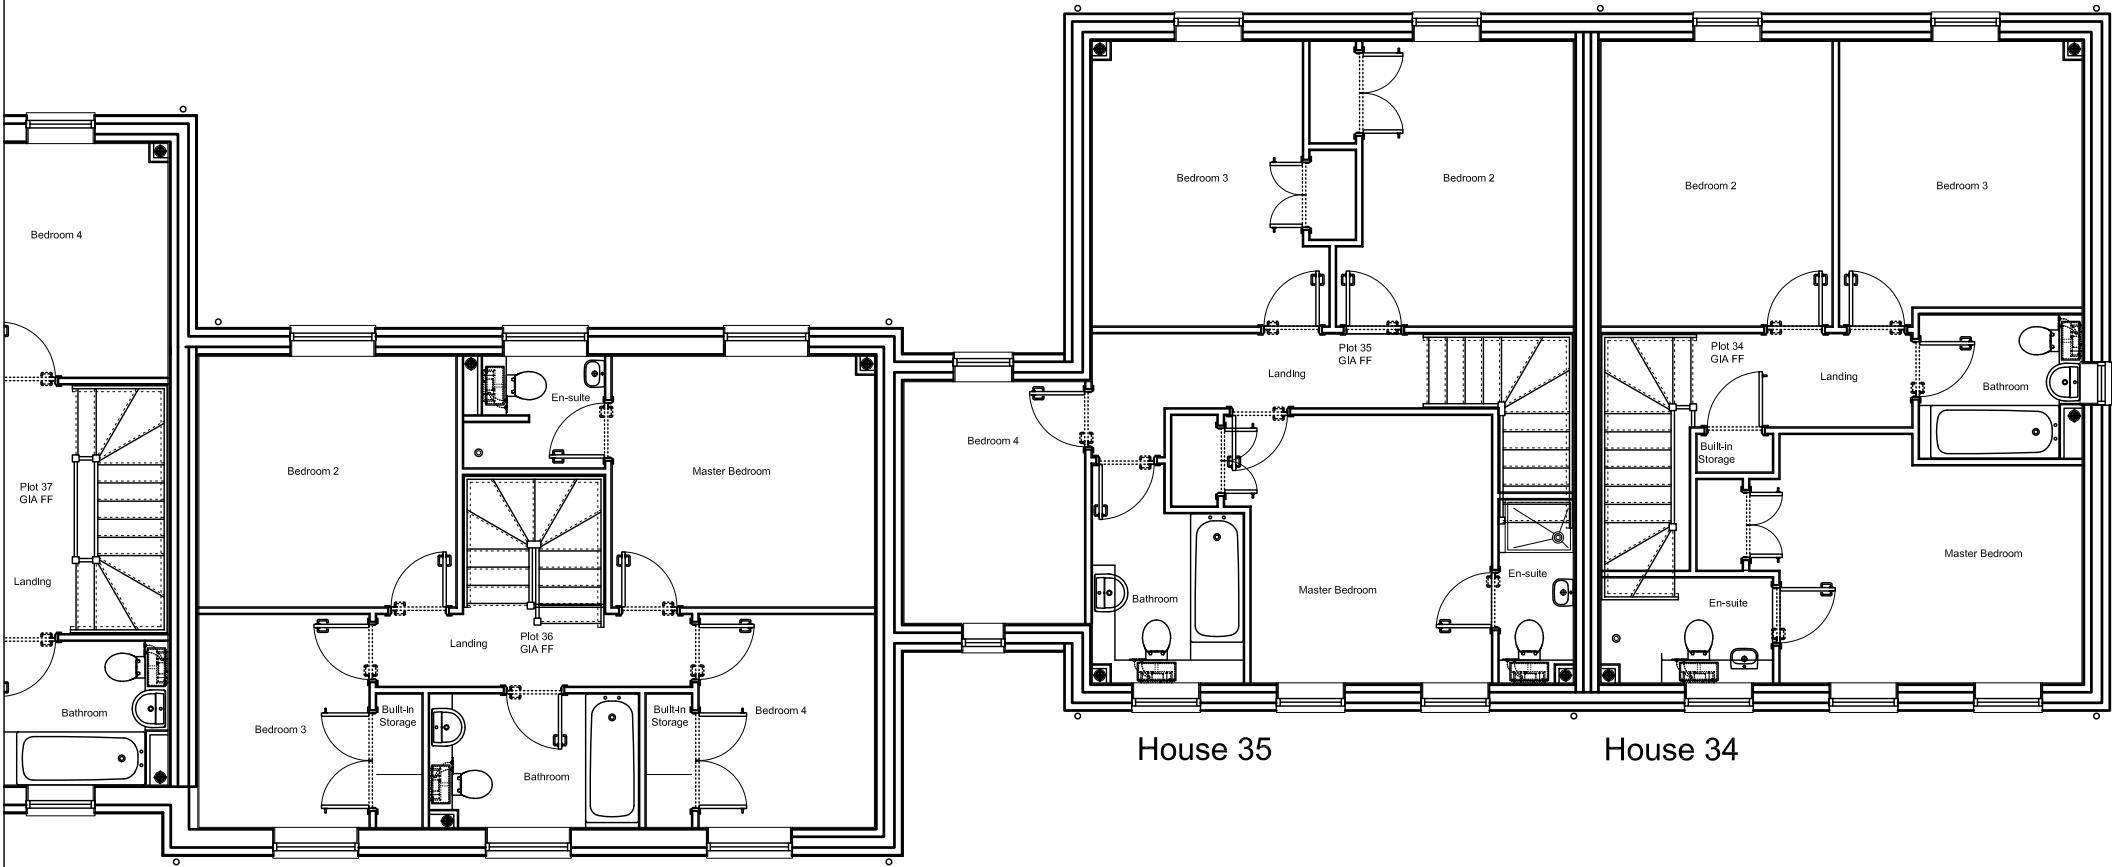

First floor plans

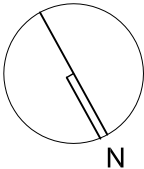

1:100 SCALE BAR



00	2018-06-26	MD	SH
	First issue.		
Rev	Date + notes	Chkd	

r h partnership architects
30 - 31 Foundry Street Brighton BN1 4AT
T 01273 645220 F 01273 645225
www.rhpartnership.co.uk
brighton@rhpartnership.co.uk

Project
Angel's Nursery
Yapton Road
Barnham

Drawing
Houses 33 to 40
First Floor Plans
Part 2

Job Ref	Dwg No	Revision	
P0484	47	00	
Scale(s)	Size	Drawn	Chkd
1:100	A3	MD	SH

Status
Planning