



This drawing is not to be scaled except for planning purposes. The architect is to be informed of any errors before work proceeds. The general contractor is responsible for checking all dimensions


Notes

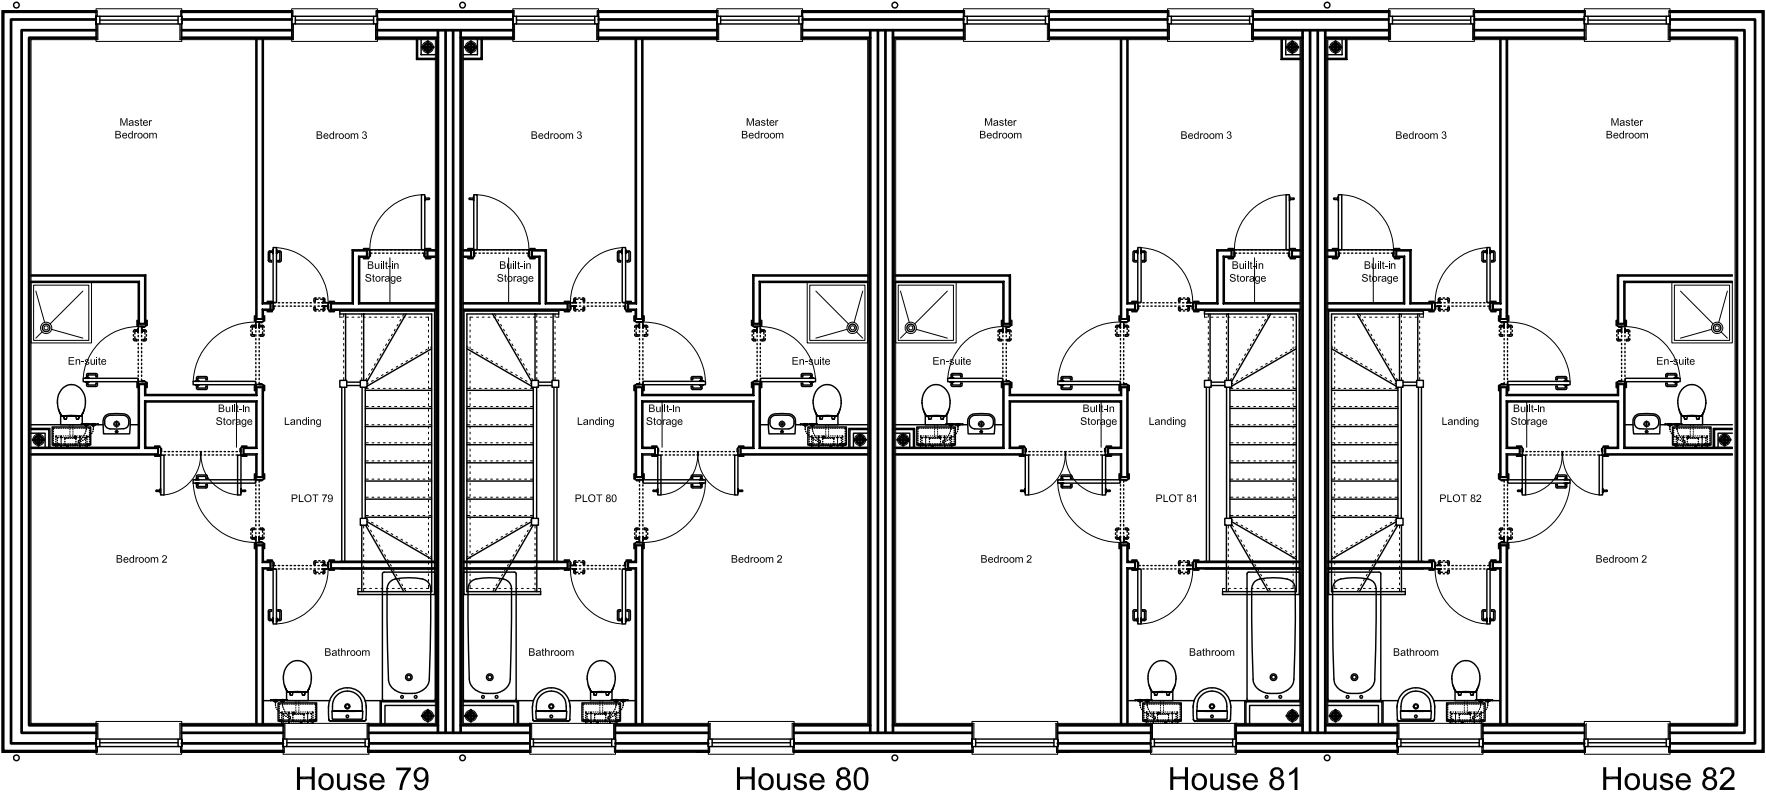

First floor plans

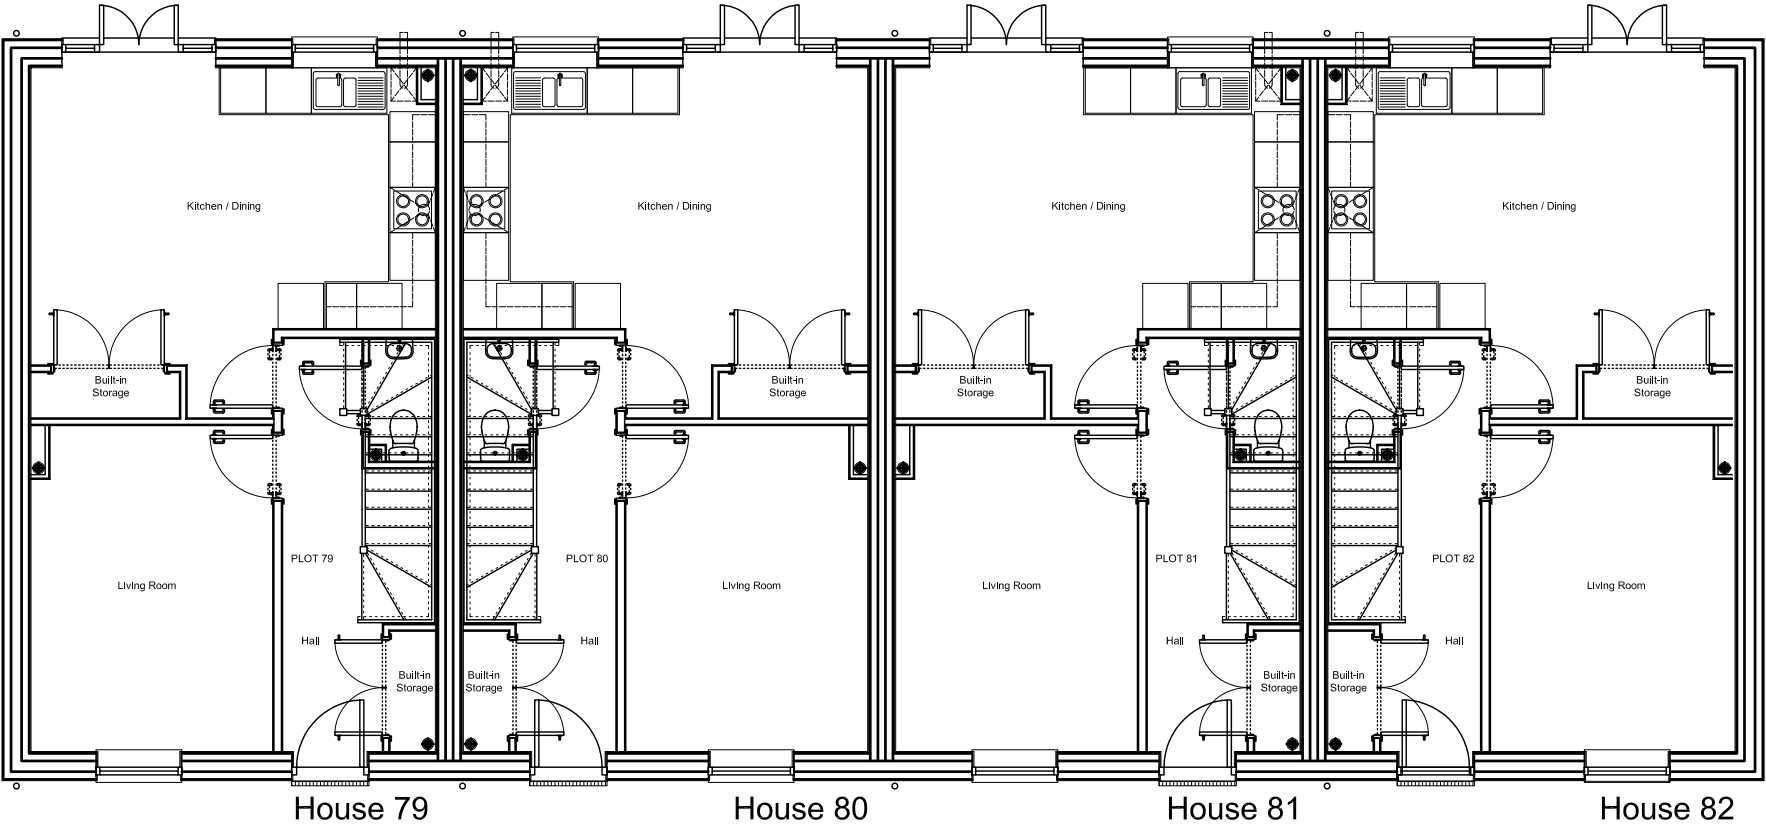

Ground floor plans

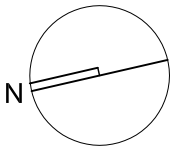

1:100 SCALE BAR



0m

5m

00 2018-06-26 MD SH
First issue.

Rev Date + notes Chkd

r h partnership architects
30 - 31 Foundry Street Brighton BN1 4AT
T 01273 645220 F 01273 645225
www.rhpartnership.co.uk
brighton@rhpartnership.co.uk

Project
Angel's Nursery
Yapton Road
Barnham

Drawing
Houses 79 to 82
Ground & First Floor Plans

Job Ref	Dwg No	Revision
P0484	94	00
Scale(s)	Size	Drwn Chkd
1:100	A3	MD SH

Status
Planning