


This drawing is not to be scaled except for planning purposes. The architect is to be informed of any errors before work proceeds. The general contractor is responsible for checking all dimensions

Notes

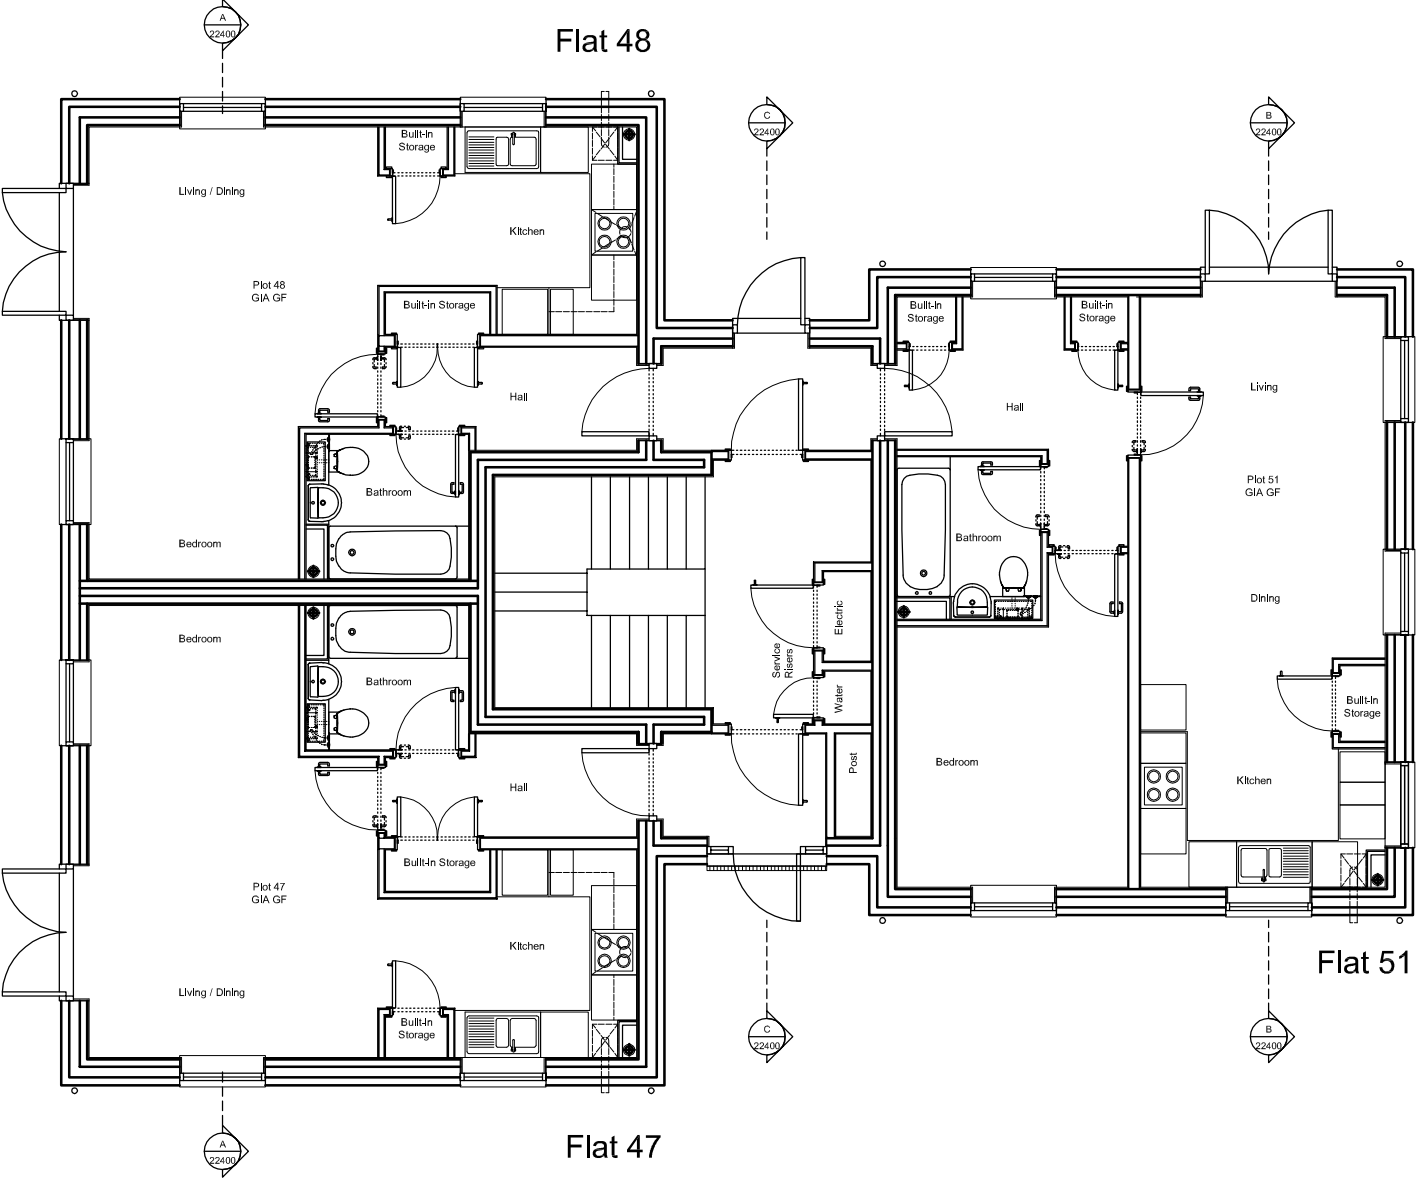

01	2018-07-10	Double doors to Plots 47 and 48 repositioned to accommodate structural beam at first floor level.	MD	-
00	2018-06-26	First issue.	MD	SH
Rev	Date + notes		Chkd	

r h partnership architects
30 - 31 Foundry Street Brighton BN1 4AT
T 01273 645220 F 01273 645225
www.rhpartnership.co.uk
brighton@rhpartnership.co.uk


Project
Angel's Nursery
Yapton Road
Barnham

Drawing
Flats 47 to 52
Ground Floor Plans

Job Ref	Dwg No	Revision		
P0484	58	01		
Scale(s)	Size	Drwn	Chkd	
1:100	A3	MD	SH	

Status
Planning

Last plotted: 10/7/2018 10:31 AM

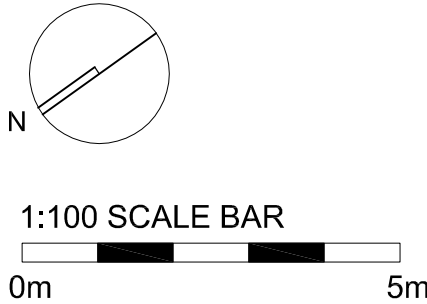

Ground floor plans