
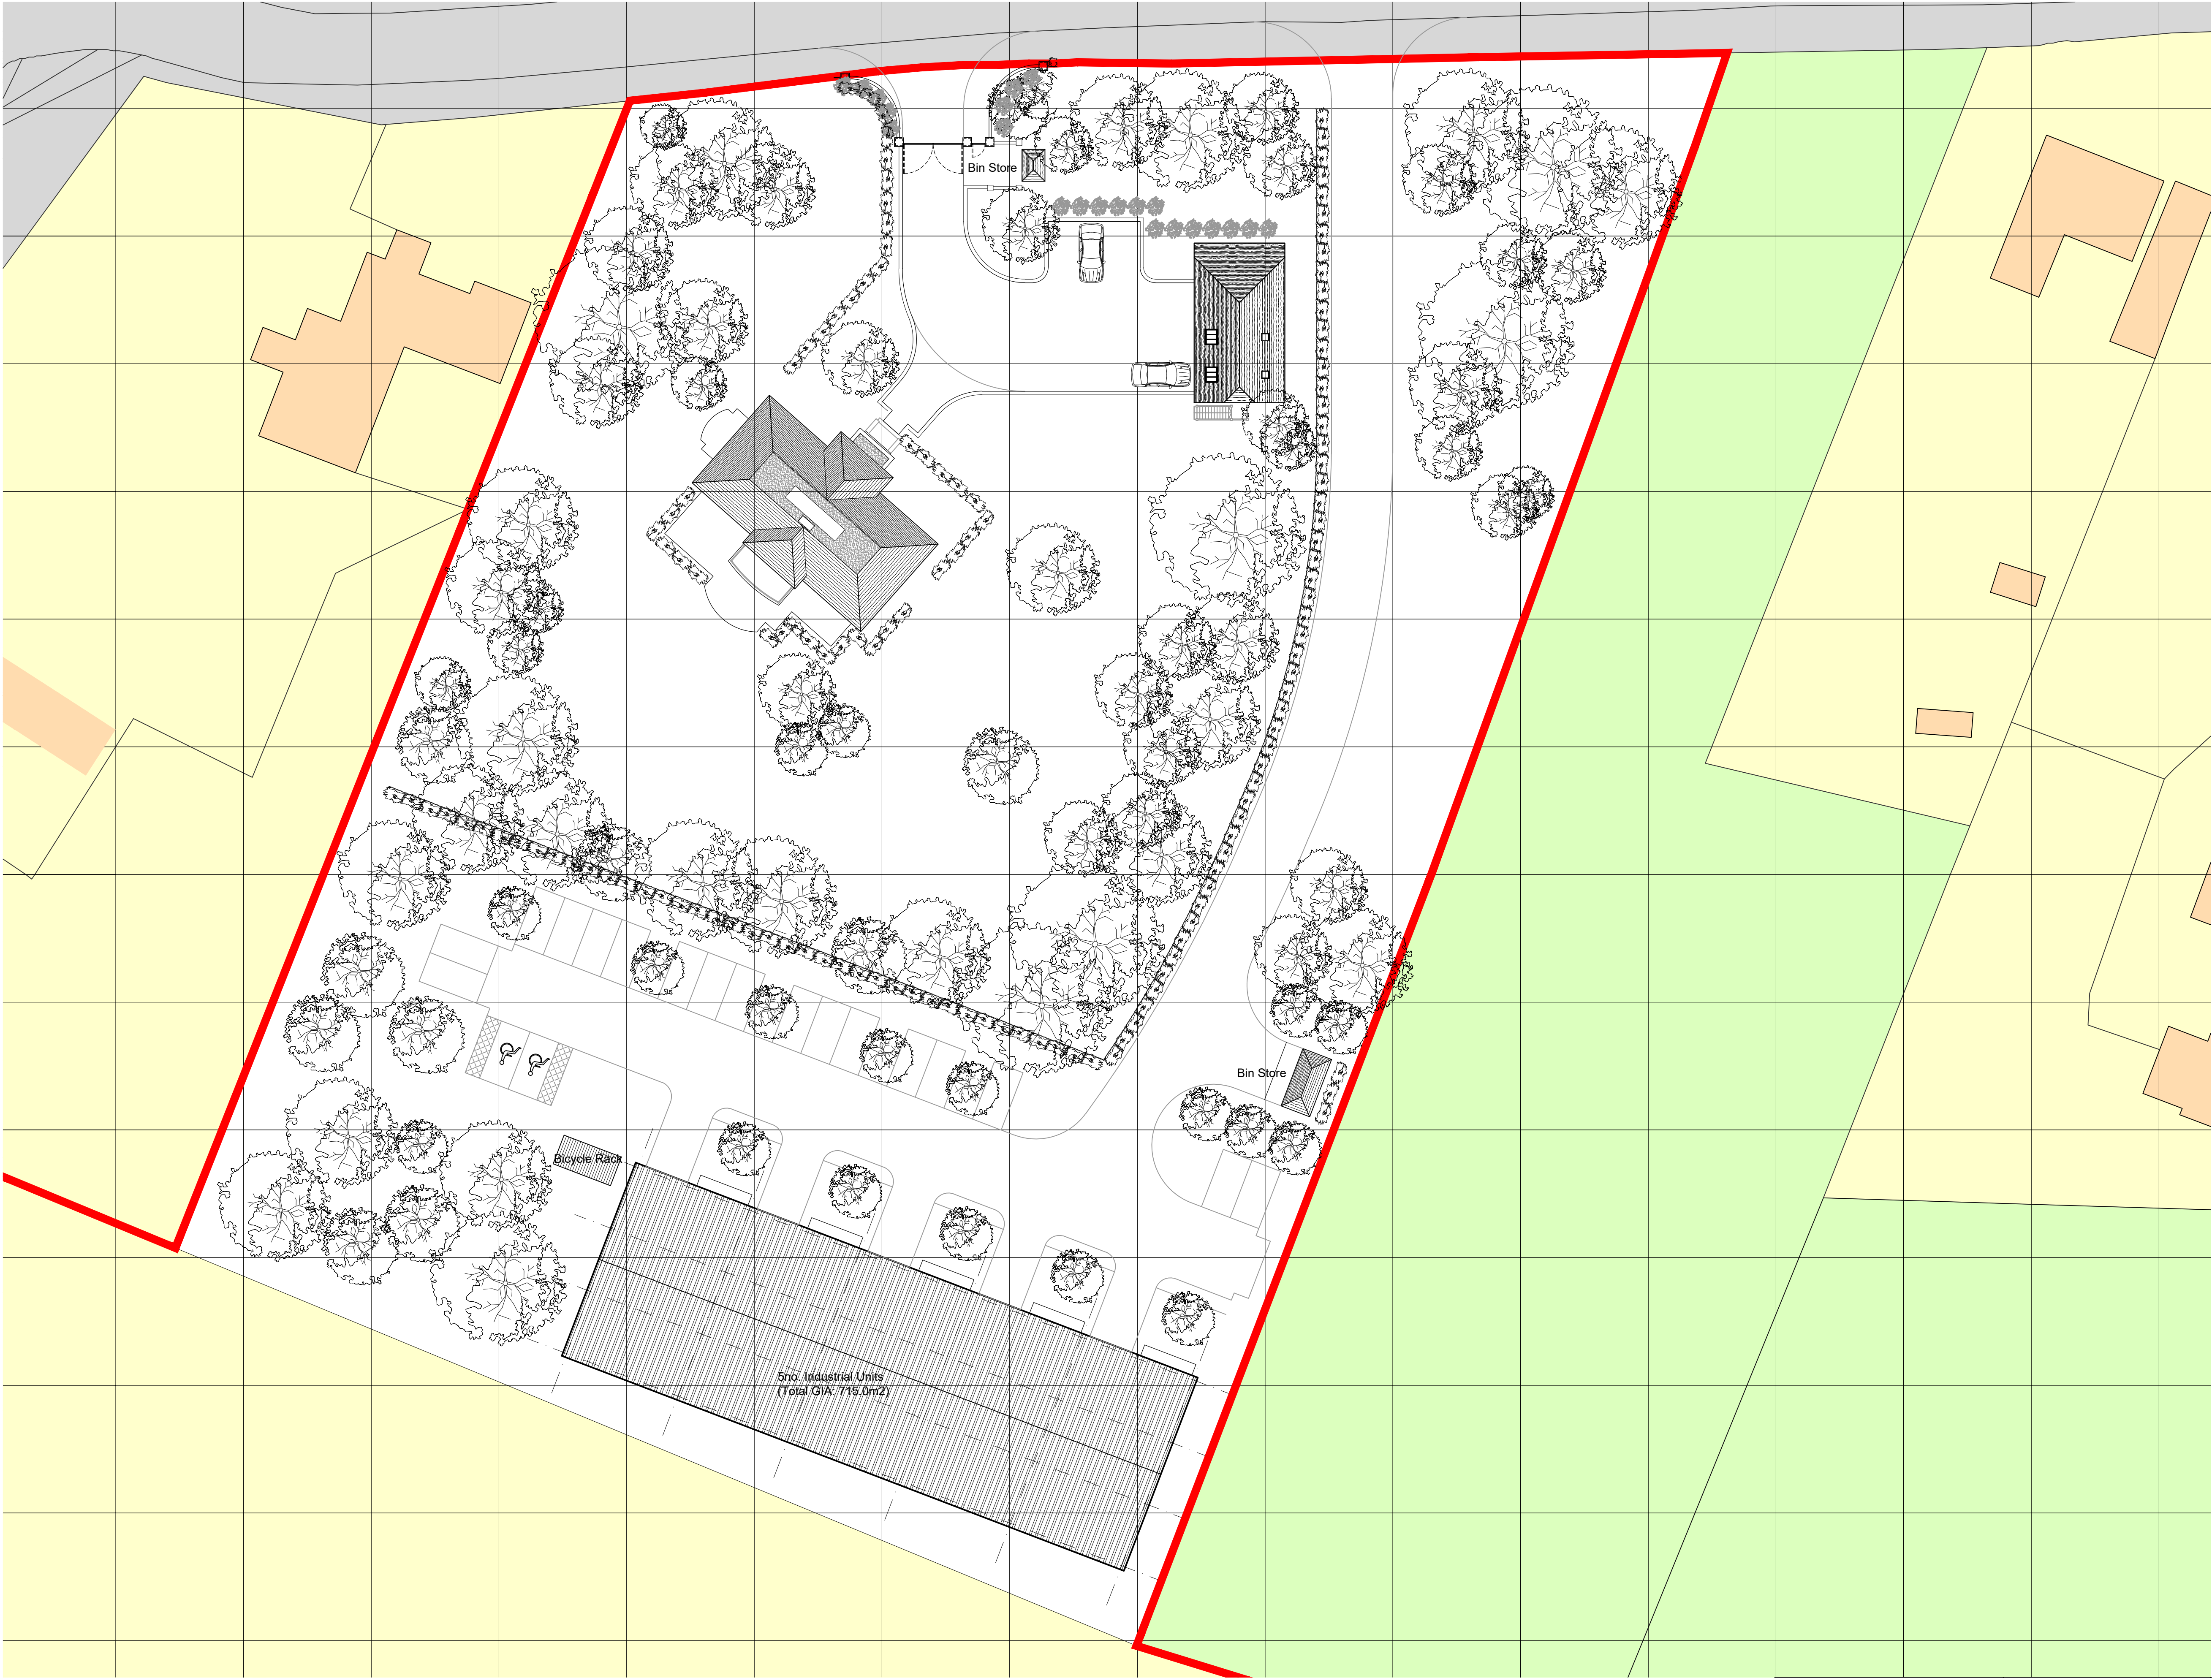


ORIGINAL SIZE OF THIS DRAWING IS A1

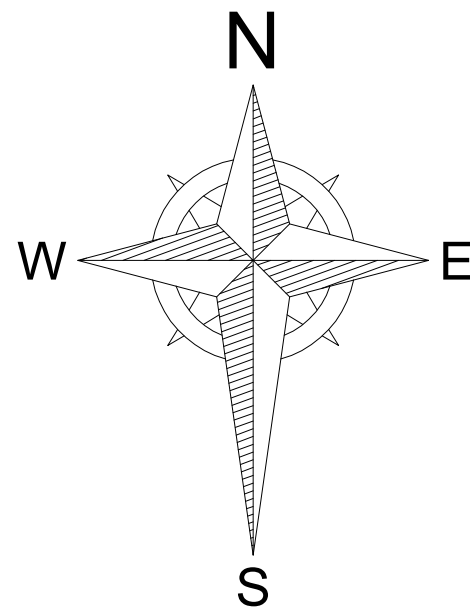

NOTES: 1. DO NOT SCALE FROM THIS DRAWING (EXCEPT FOR PLANNING APPLICATION PURPOSES). 2. ALL DIMENSIONS AND LEVELS TO BE CHECKED ON SITE BEFORE CARRYING OUT WORK. 3. ALL DISCREPANCIES TO BE REPORTED TO THE ARCHITECT BEFORE CARRYING OUT WORK. 4. READ WITH OTHER CONTRACT DOCUMENTS & IF IN DOUBT ASK. 5. COPY RIGHT & OWNERSHIP OF THIS DRAWING AND THE DESIGN OF THE BUILDING SHOWN ON THIS DRAWING IS VESTED IN THE ARCHITECTS WHOSE PRIOR WRITTEN CONSENT IS REQUIRED FOR ITS USE, REPRODUCTION OR FOR COPYING TO ANY THIRD PARTY.

E-mail michael@admarchitects.co.uk
web site www.admarchitects.co.uk

PROJECT Follyfoot Farm, Fontwell				CLIENT Roy & Mary Smith			
DRAWING TITLE Site Plan				COMPUTER FILE NAME DWG.DWG			
				ORIGINAL SIZE OF THIS DRAWING IS A1			
				DRAWING NUMBER			
DRAWN	CHECKED	DATE	SCALE - AS SCALE RODS	PROJECT NUMBER	ACTUAL DRAWING NUMBER	REVISION	
DCH	MB	Mar' 2020	1:250	1745	05	B	
TRINITY, STRETTON, CHICHESTER, WEST SUSSEX, PO18 0LA, UNITED KINGDOM.				TEL: 01243 771166			

ARCHITECTS
DESIGN
&
MANAGEMENT