

 Public Open Space

Total Area = 4712 sqm

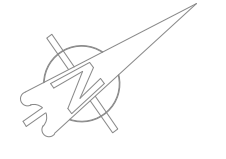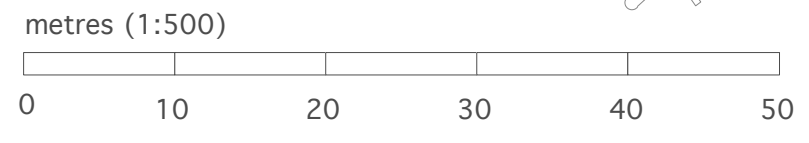

Plannning Issue

REVISIONS:		
JOB: Angel's Nursery, Barnham		
FOR: West Sussex County Council		
TITLE: Site Plan showing Public Open Space areas		
SCALE: 1:500 @ A2	DATE: AUGUST 2016	
DRAWING NO: 2124/127	REV: -	