


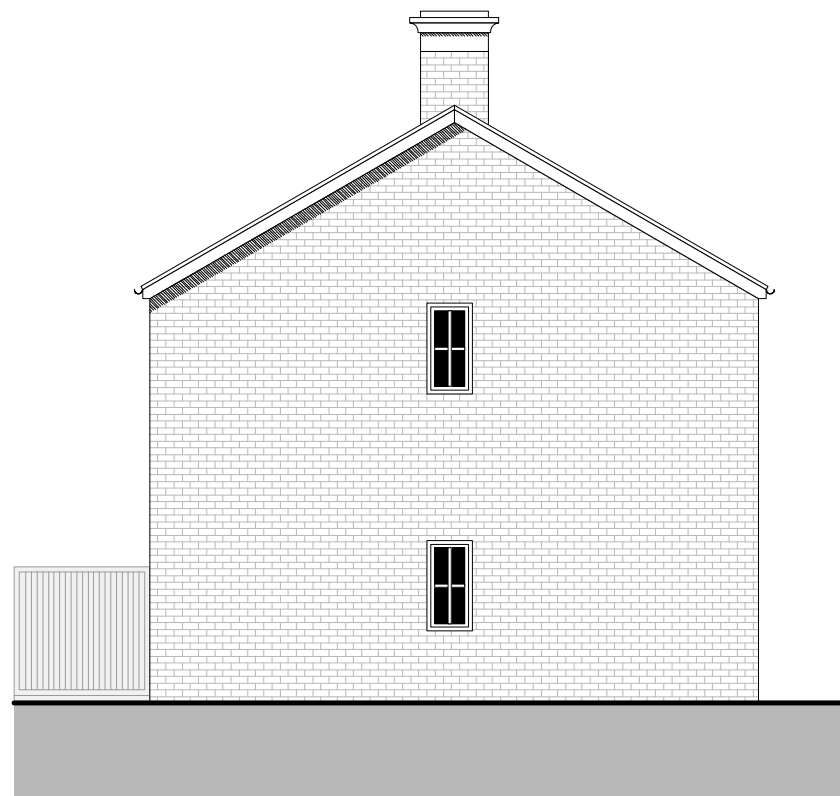


House 14
South elevation




East elevation - Houses 12 to 14

Datum - 7.00

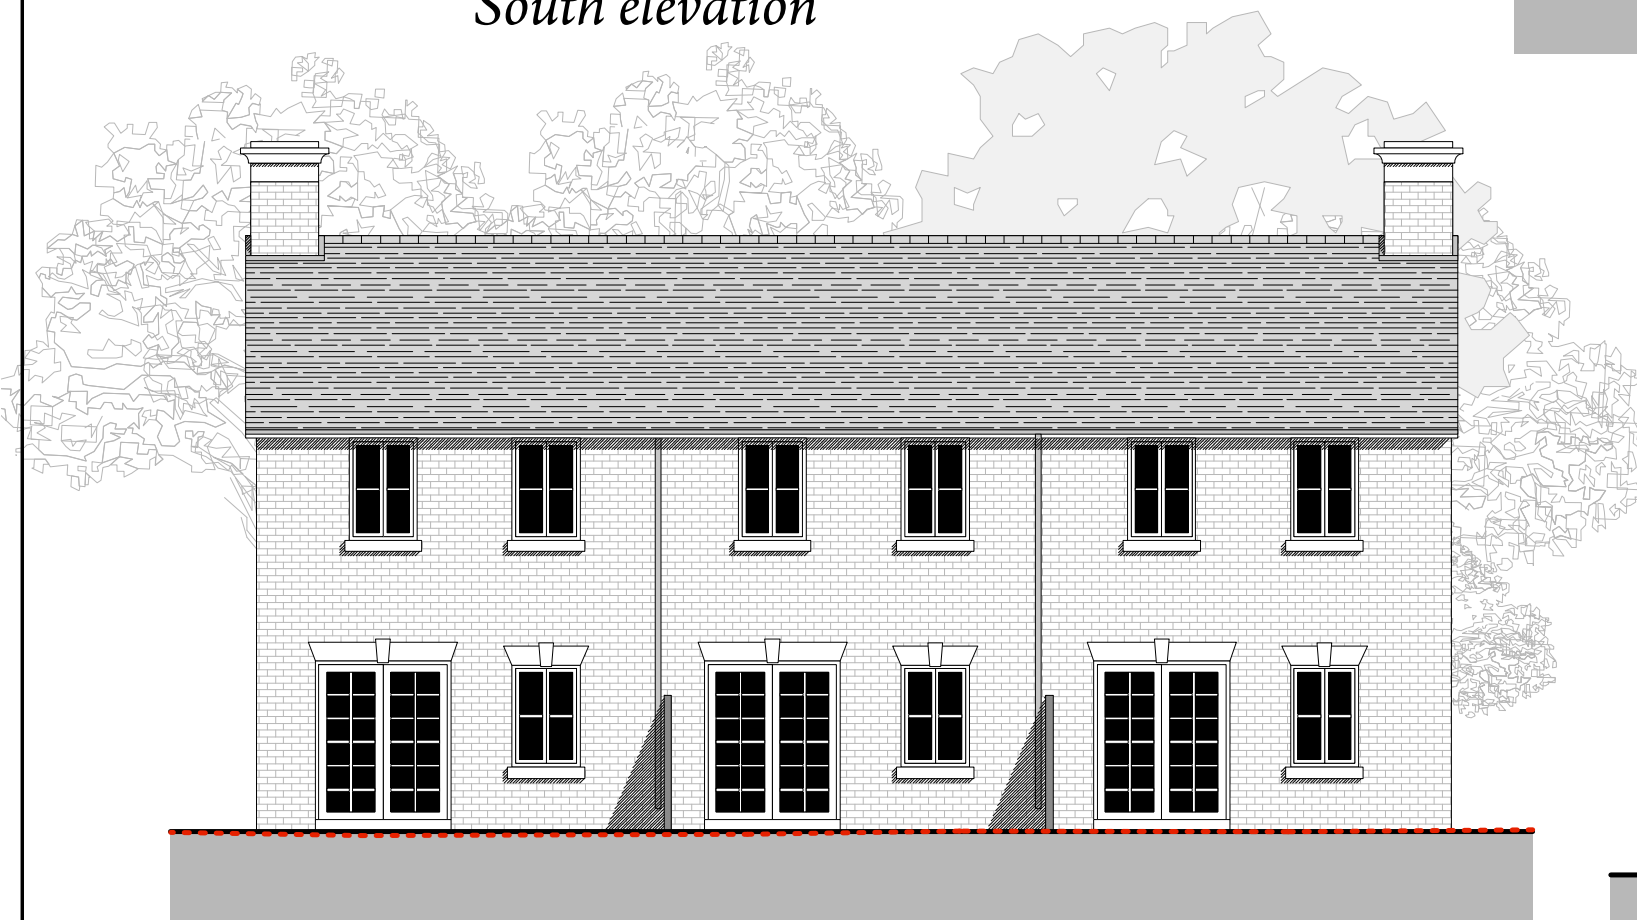

West elevation - Houses 12 to 14

Datum - 7.00

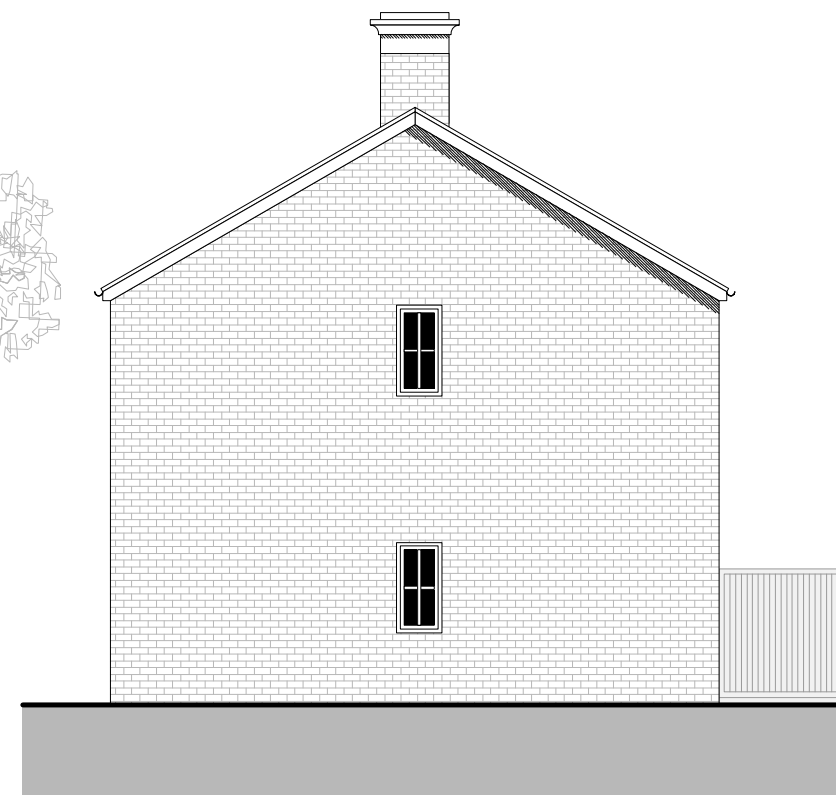

House 12
North elevation

PLANNING ISSUE

**JOB: Angel's Nursery,
Barnham**

FOR: West Sussex County Council

NOTES:

TITLE: **Houses 12 to 14 - Elevations**

SCALE: **1:100 @ A3**

DATE: **AUGUST 2016**

DRAWING NO: **2124/14**

REV: **-**

metres (1:100)
0 1 2 3 4 5

THIS DRAWING IS THE COPYRIGHT OF **HUW THOMAS ASSOCIATES** AND MAY NOT BE COPIED, ALTERED, OR REPRODUCED IN ANY WAY OR PASSED TO A THIRD PARTY WITHOUT THEIR WRITTEN AUTHORITY. ALL DIMENSIONS TO BE CHECKED ON SITE BEFORE COMMENCING WORK. ANY DISCREPANCIES SHOULD BE REPORTED TO THE PROJECT ARCHITECT IMMEDIATELY