



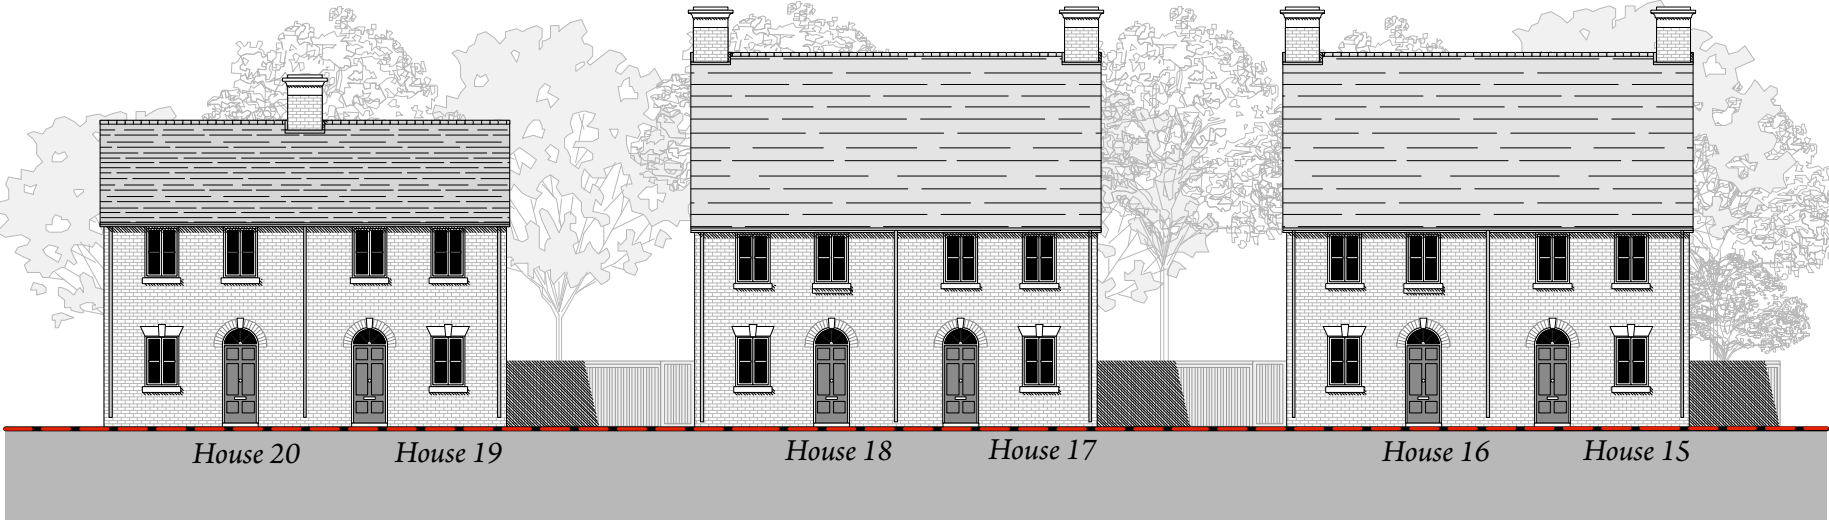


South east elevation - Houses 15 - 20

Datum - 2.00

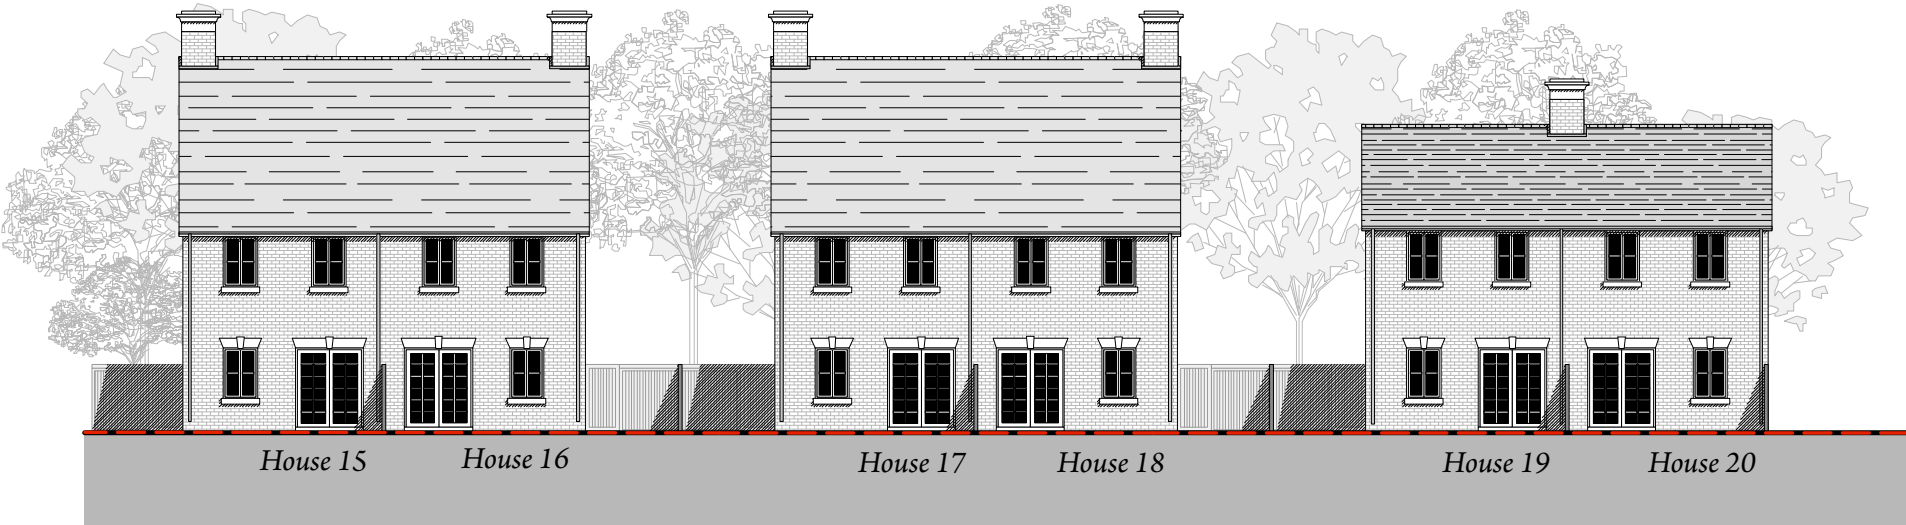

North west elevation - Houses 15 - 20

Datum - 2.00

 

THIS DRAWING IS THE COPYRIGHT OF **HUW THOMAS ASSOCIATES** AND MAY NOT BE COPIED, ALTERED, OR REPRODUCED IN ANY WAY OR PASSED TO A THIRD PARTY WITHOUT THEIR WRITTEN AUTHORITY. ALL DIMENSIONS TO BE CHECKED ON SITE BEFORE COMMENCING WORK. ANY DISCREPANCIES SHOULD BE REPORTED TO THE PROJECT ARCHITECT IMMEDIATELY

PLANNING ISSUE

JOB: Angel's Nursery,
Barnham

FOR: West Sussex County Council

NOTES:

TITLE: Houses 15 to 20 - South East &
North West Elevations

SCALE: 1:200 @ A3

DATE: AUGUST 2016

DRAWING NO: 2124/16

REV: -